




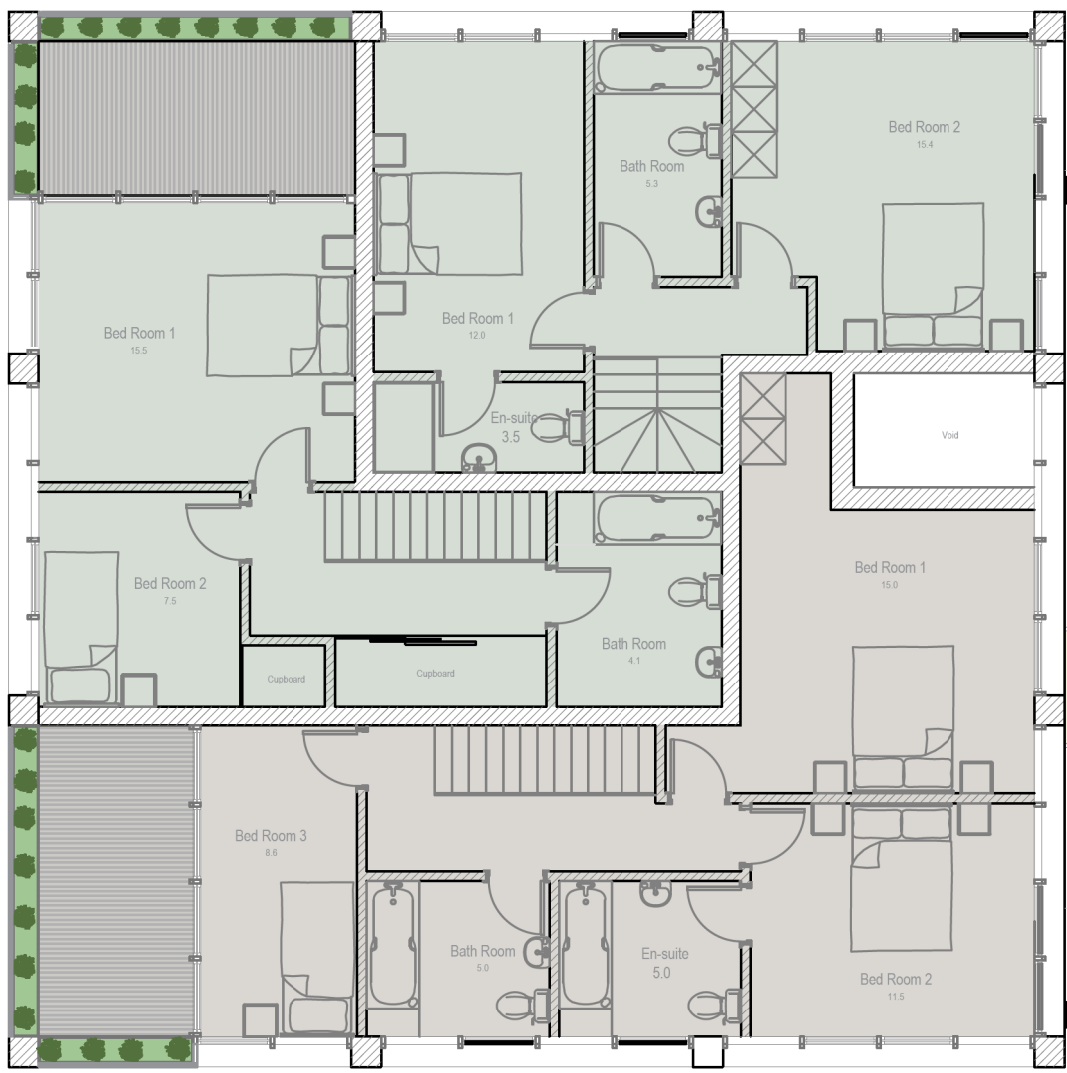

Tenth Floor

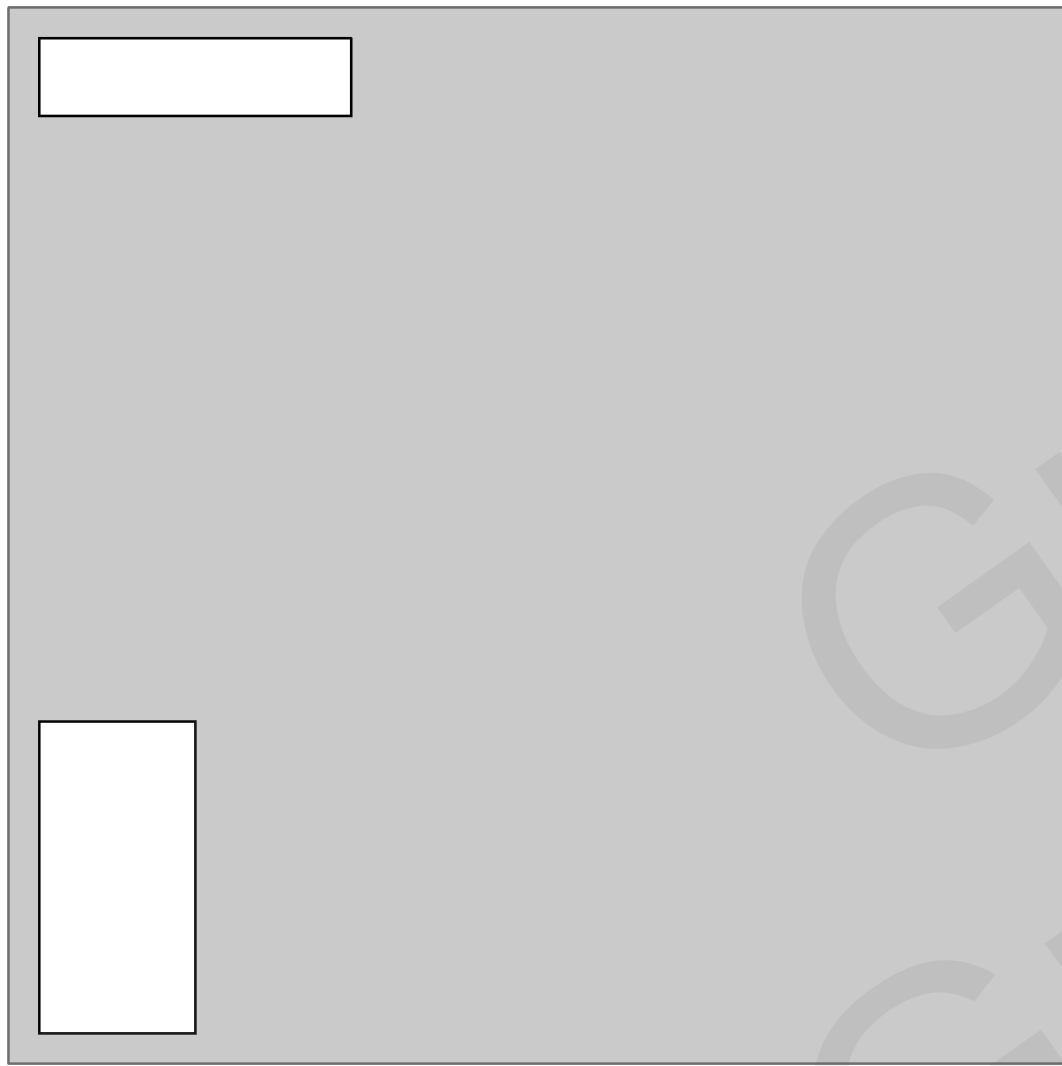

Roof

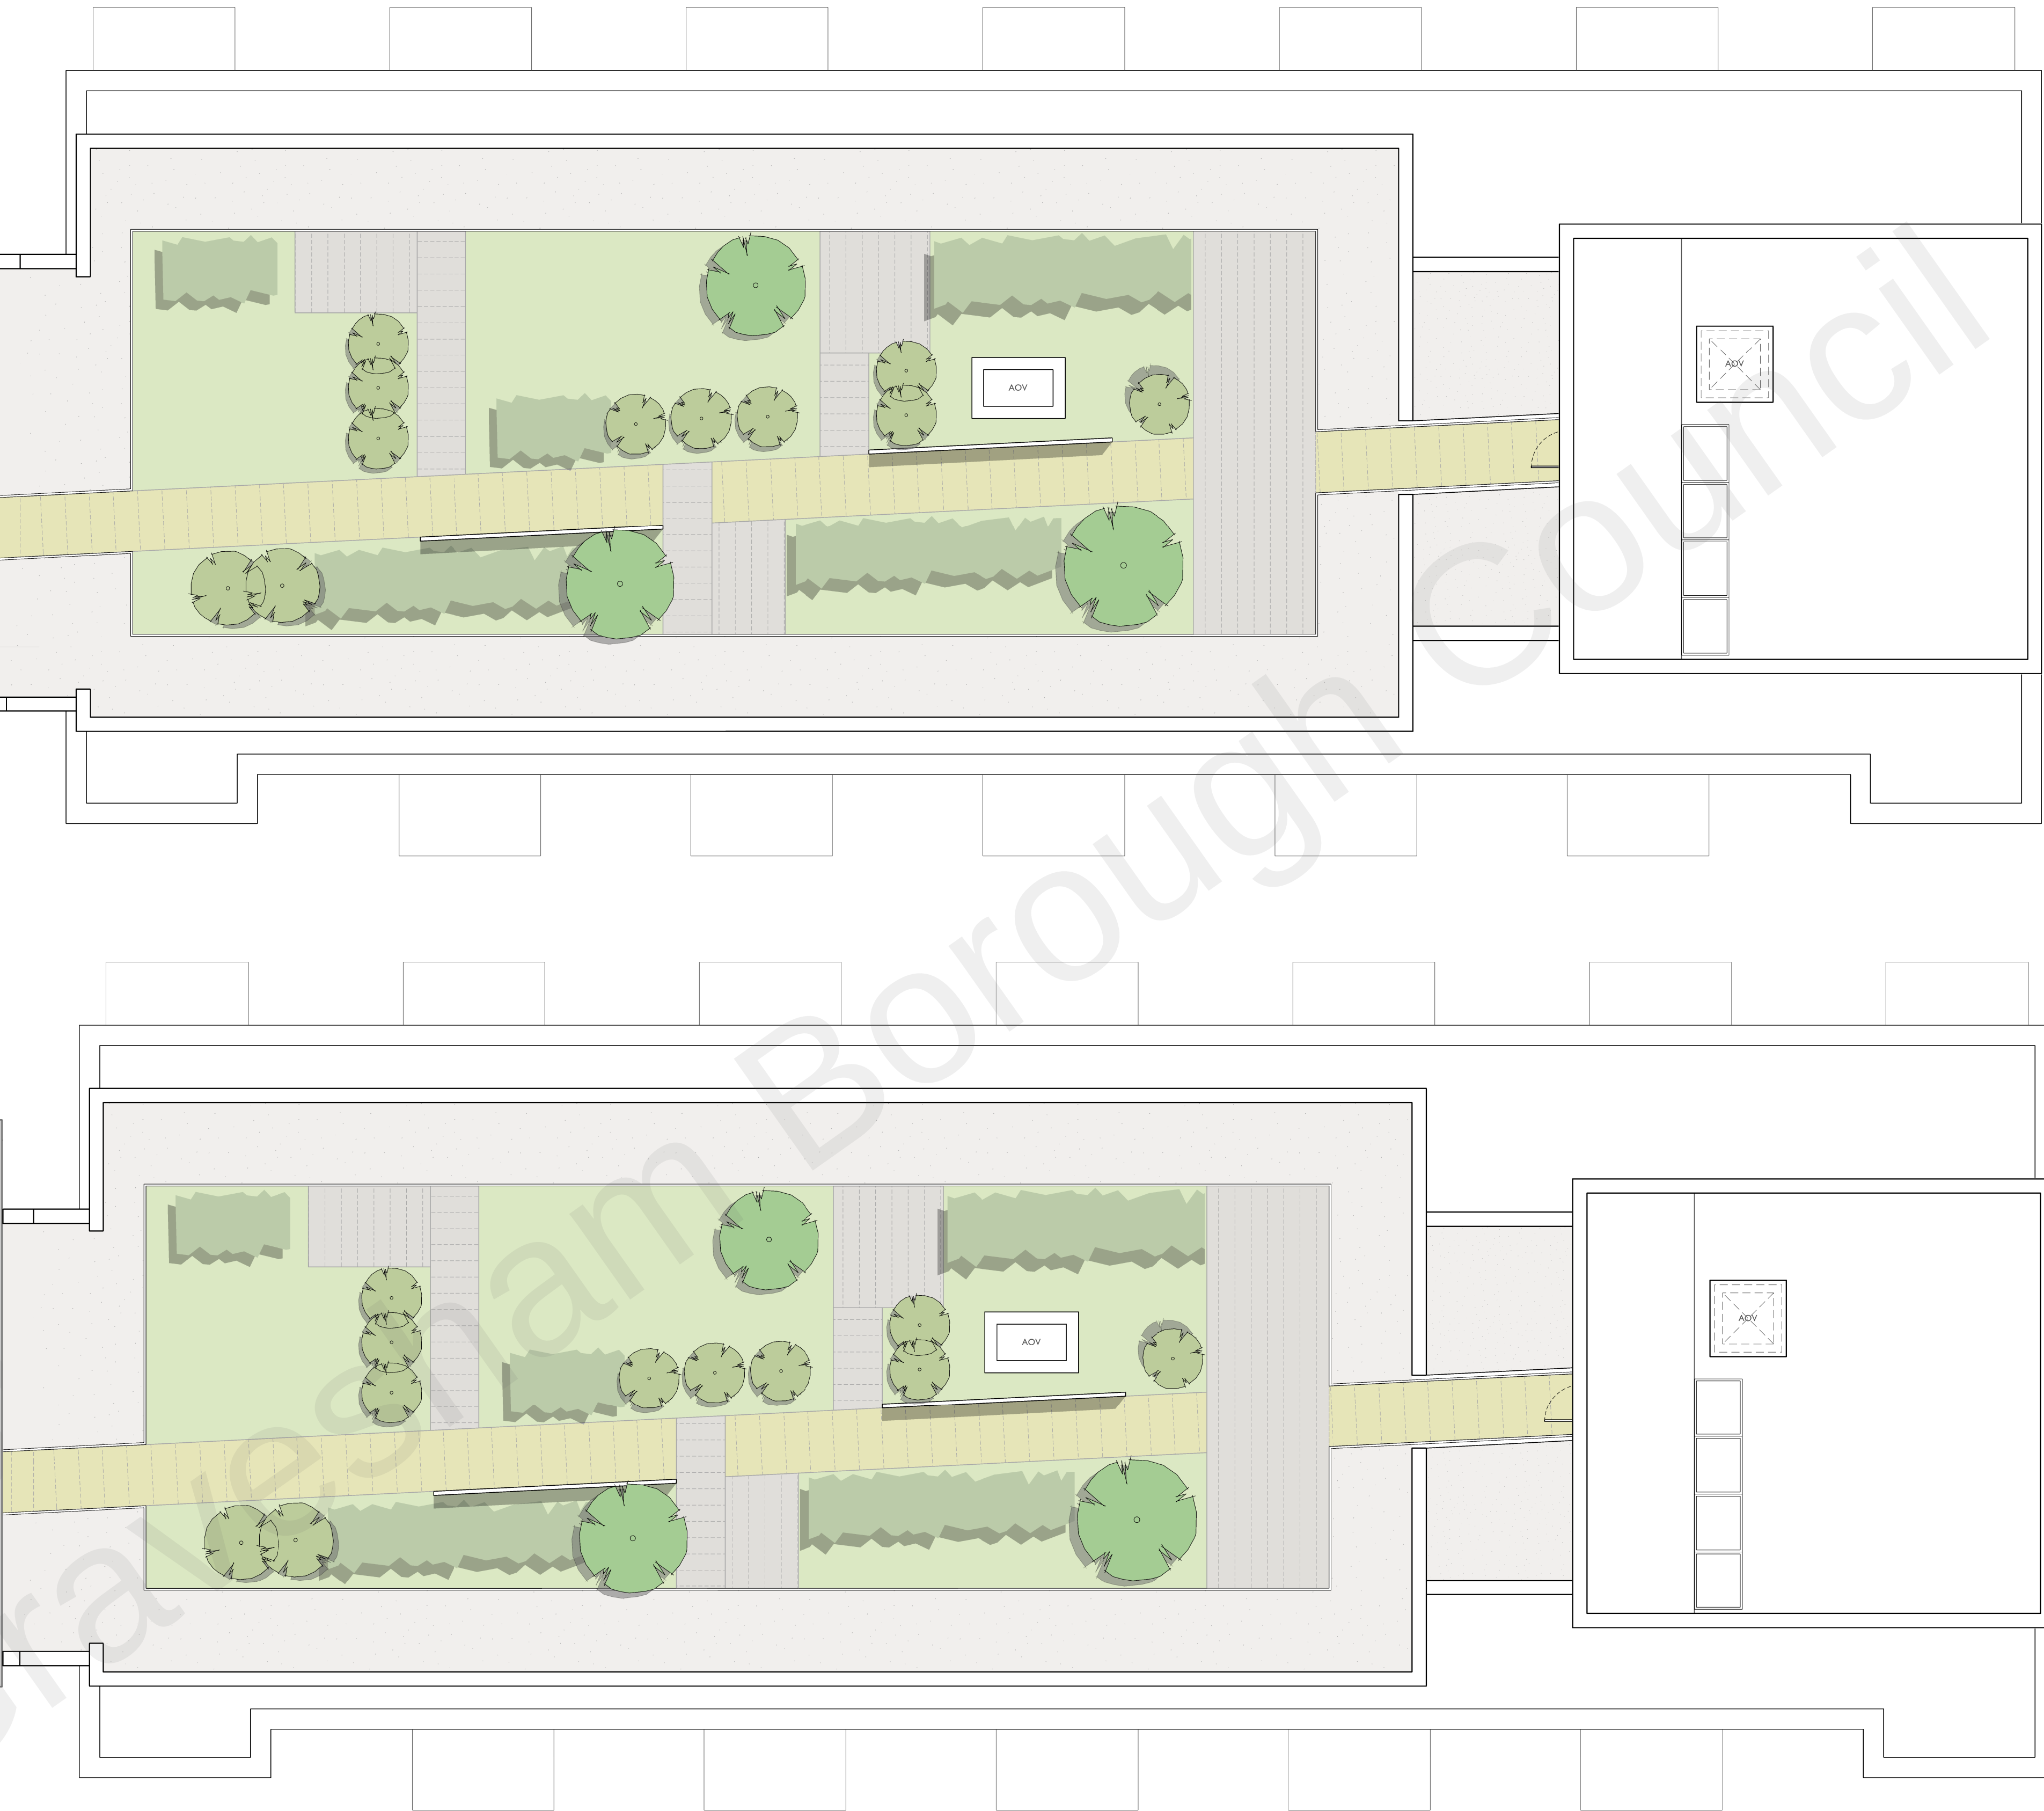

- Notes:
- Do not scale from this drawing; work to figured dimensions only.
  - All information is to be checked on site for accuracy and fit.
  - Report any discrepancies and omissions to RMA Architects.

SCALE BAR: 1:100 @A1, 1:200 @A3

0 2 4 6 8m

Diagram Key

|     |          |               |    |      |
|-----|----------|---------------|----|------|
| A   | 19.08.22 | Design freeze | KR | LM   |
| -   | 29.07.22 | First issued  | KR | LM   |
| Rev | Date     | Description   | By | Chkd |

RM\_A

320C Highgate Studios  
53-79 Highgate Road, London, NW5 1TL  
020 7284 1414, rmaarchitects.co.uk

Key Plan

Project

Former Gravesend & North Kent  
Hospital (M Block),  
Bath Street, Gravesend, DA11 0DG  
RMA Job Reference: 2244

Client

STRAWBERRY STAR

|       |         |    |         |
|-------|---------|----|---------|
| Scale | Date    | By | Checked |
| 1:100 | JULY 22 | AC | LD      |

Drawing Title

TENTH & ROOF PLAN  
BLOCK M S73  
BLOCK T CONSENTED

Purpose of Issue

PLANNING

File Identifier

2244\_0930

|        |          |
|--------|----------|
| Status | Revision |
| D      | A        |