

- Notes:
- Do not scale from this drawing; work to figured dimensions only.
 - All information is to be checked on site for accuracy and fit.
 - Report any discrepancies and omissions to RMA Architects.


 


Diagram Key

A	19.08.22	Design freeze	KR	LM
-	29.07.22	First issued	KR	LM
Rev	Date	Description	By	Chkd

RM_A

320C Highgate Studios
53-79 Highgate Road, London, NW5 1TL
020 7284 1414, rmaarchitects.co.uk

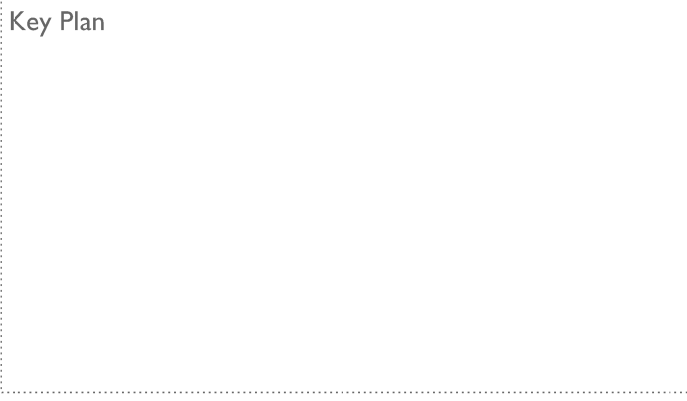

Project
Former Gravesend & North Kent
Hospital (M Block),
Bath Street, Gravesend, DA11 0DG
RMA Job Reference: 2244

Client

STRAWBERRY STAR


Scale	Date	By	Checked
1:100	JULY 22	AC	LD

Drawing Title
NORTH AND SOUTH
ELEVATIONS
BLOCK M S73
BLOCK T CONSENTED

Purpose of Issue
PLANNING


File Identifier
2244_0952

Status	Revision
D	A

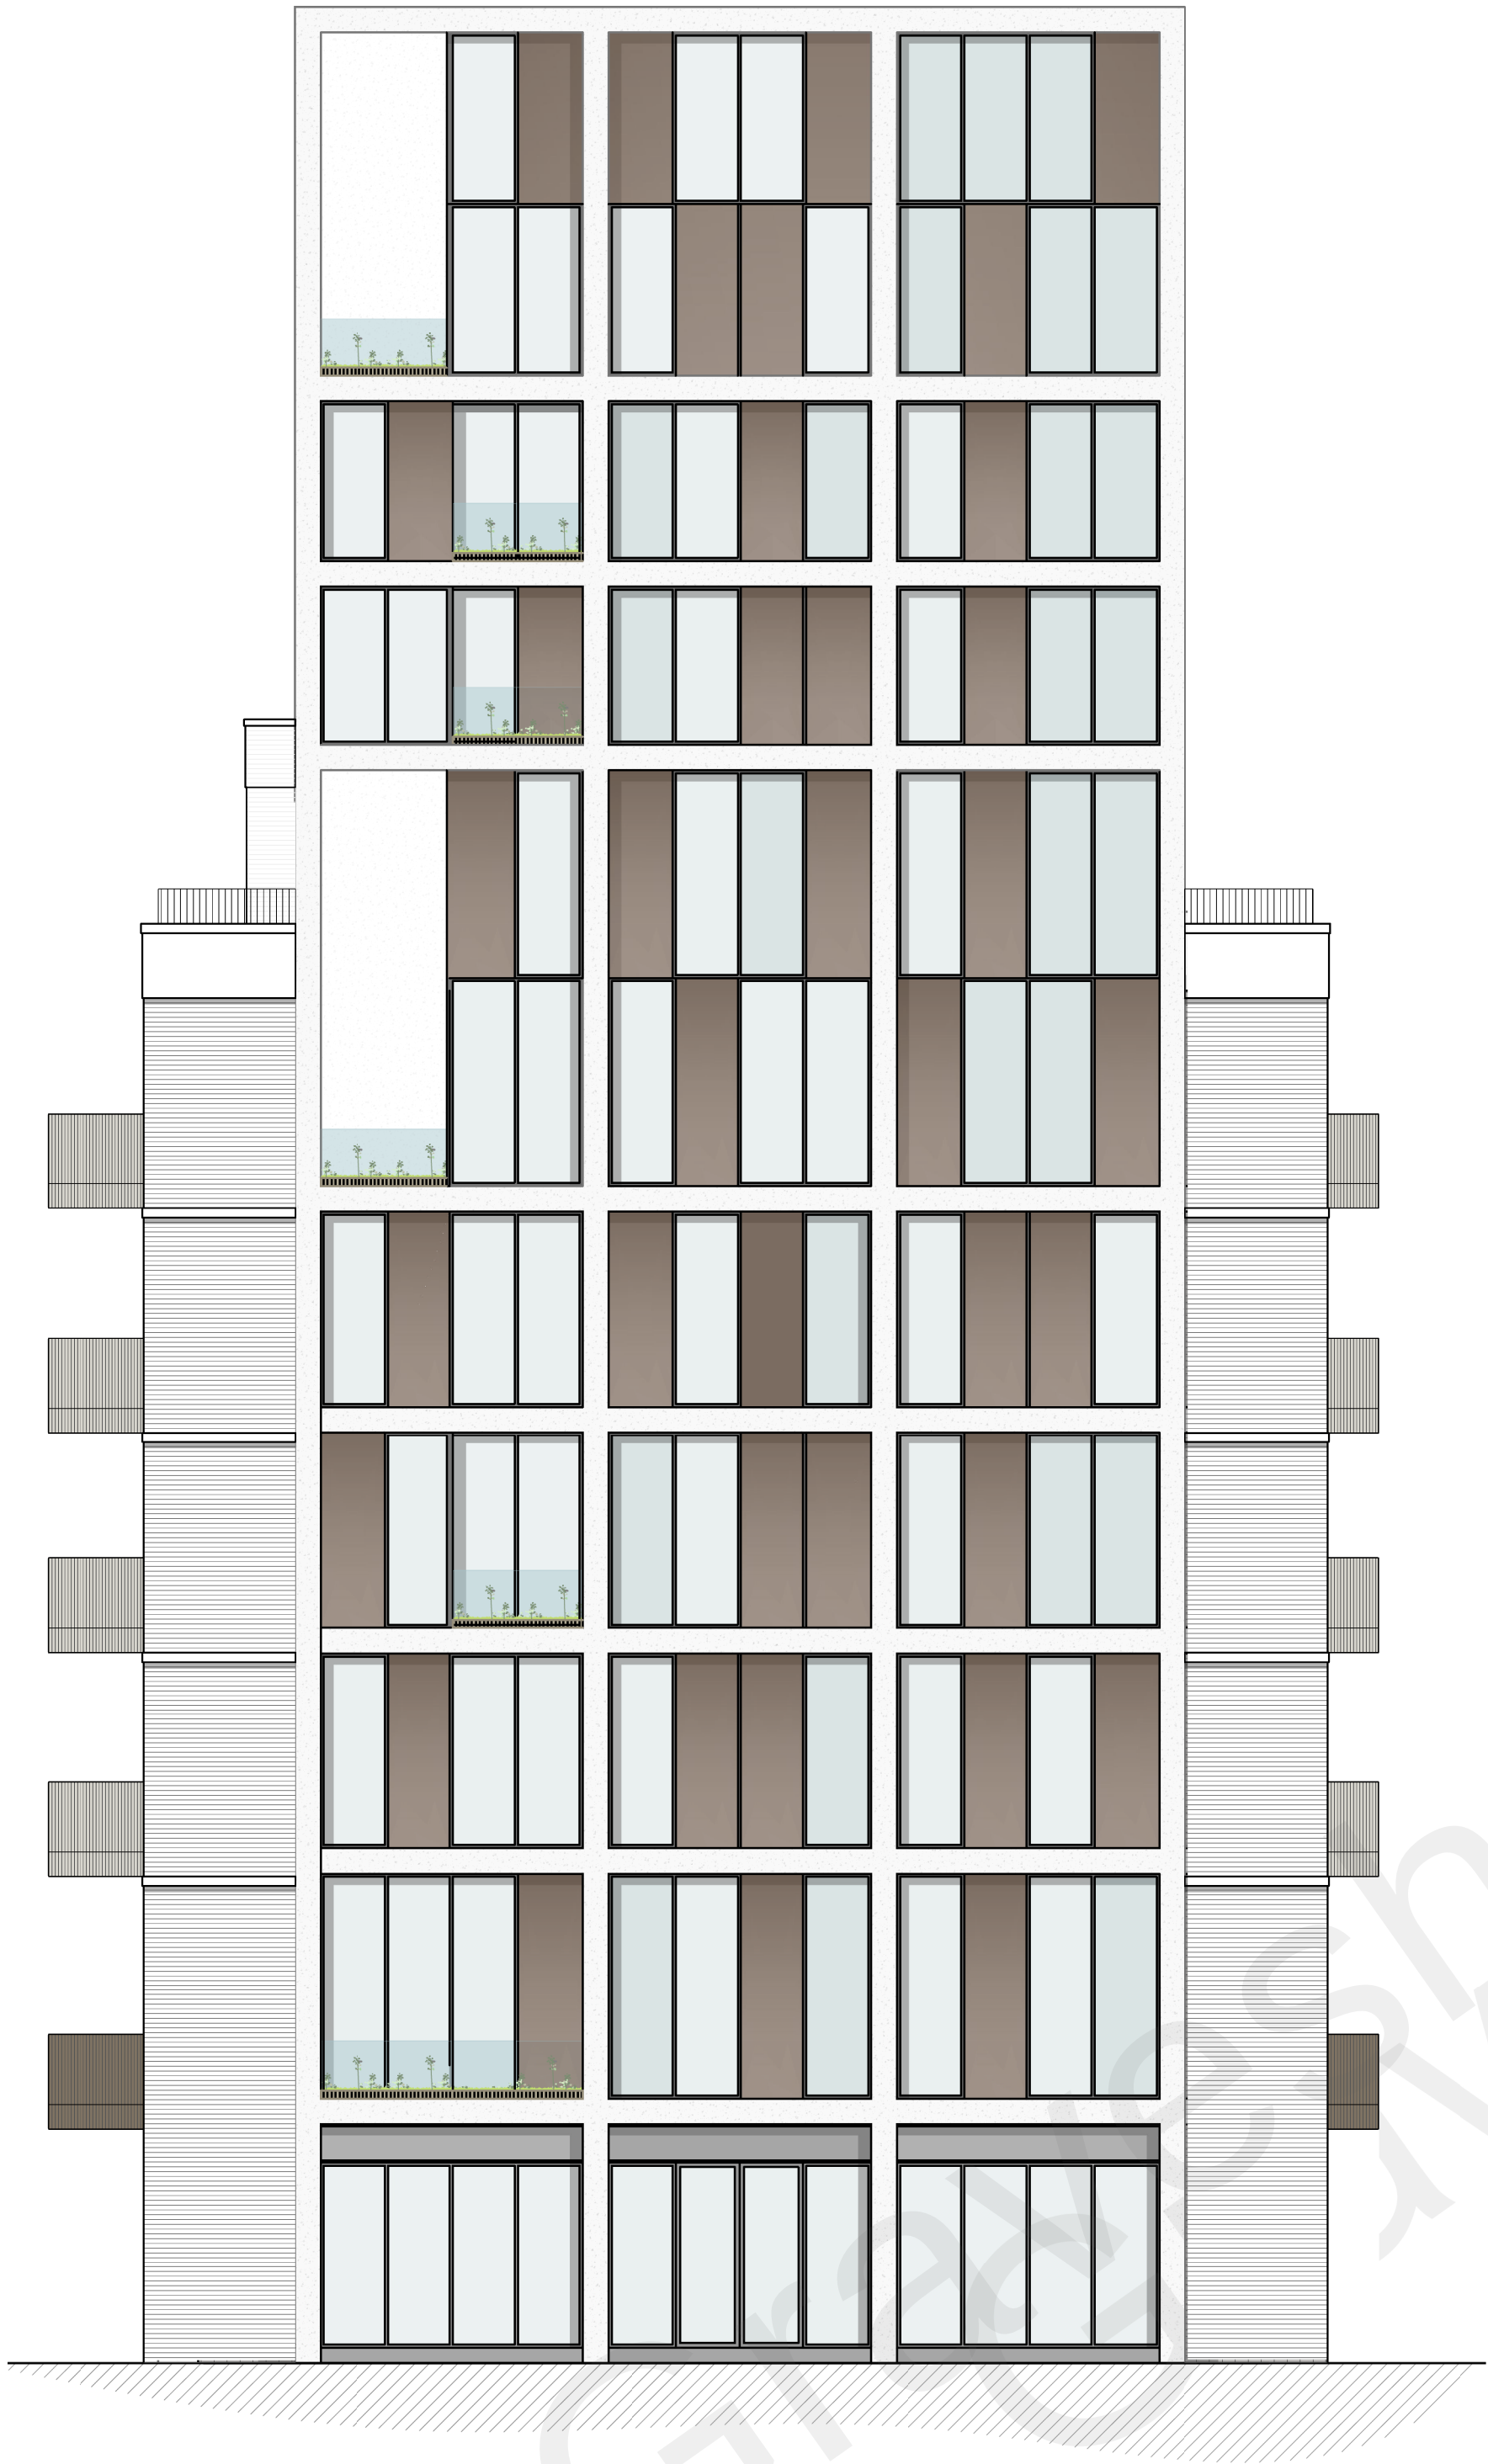

CONSENTED SCHEME
APPLICATION - 20190504

SECTION 73 PROPOSED NORTH ELEVATION

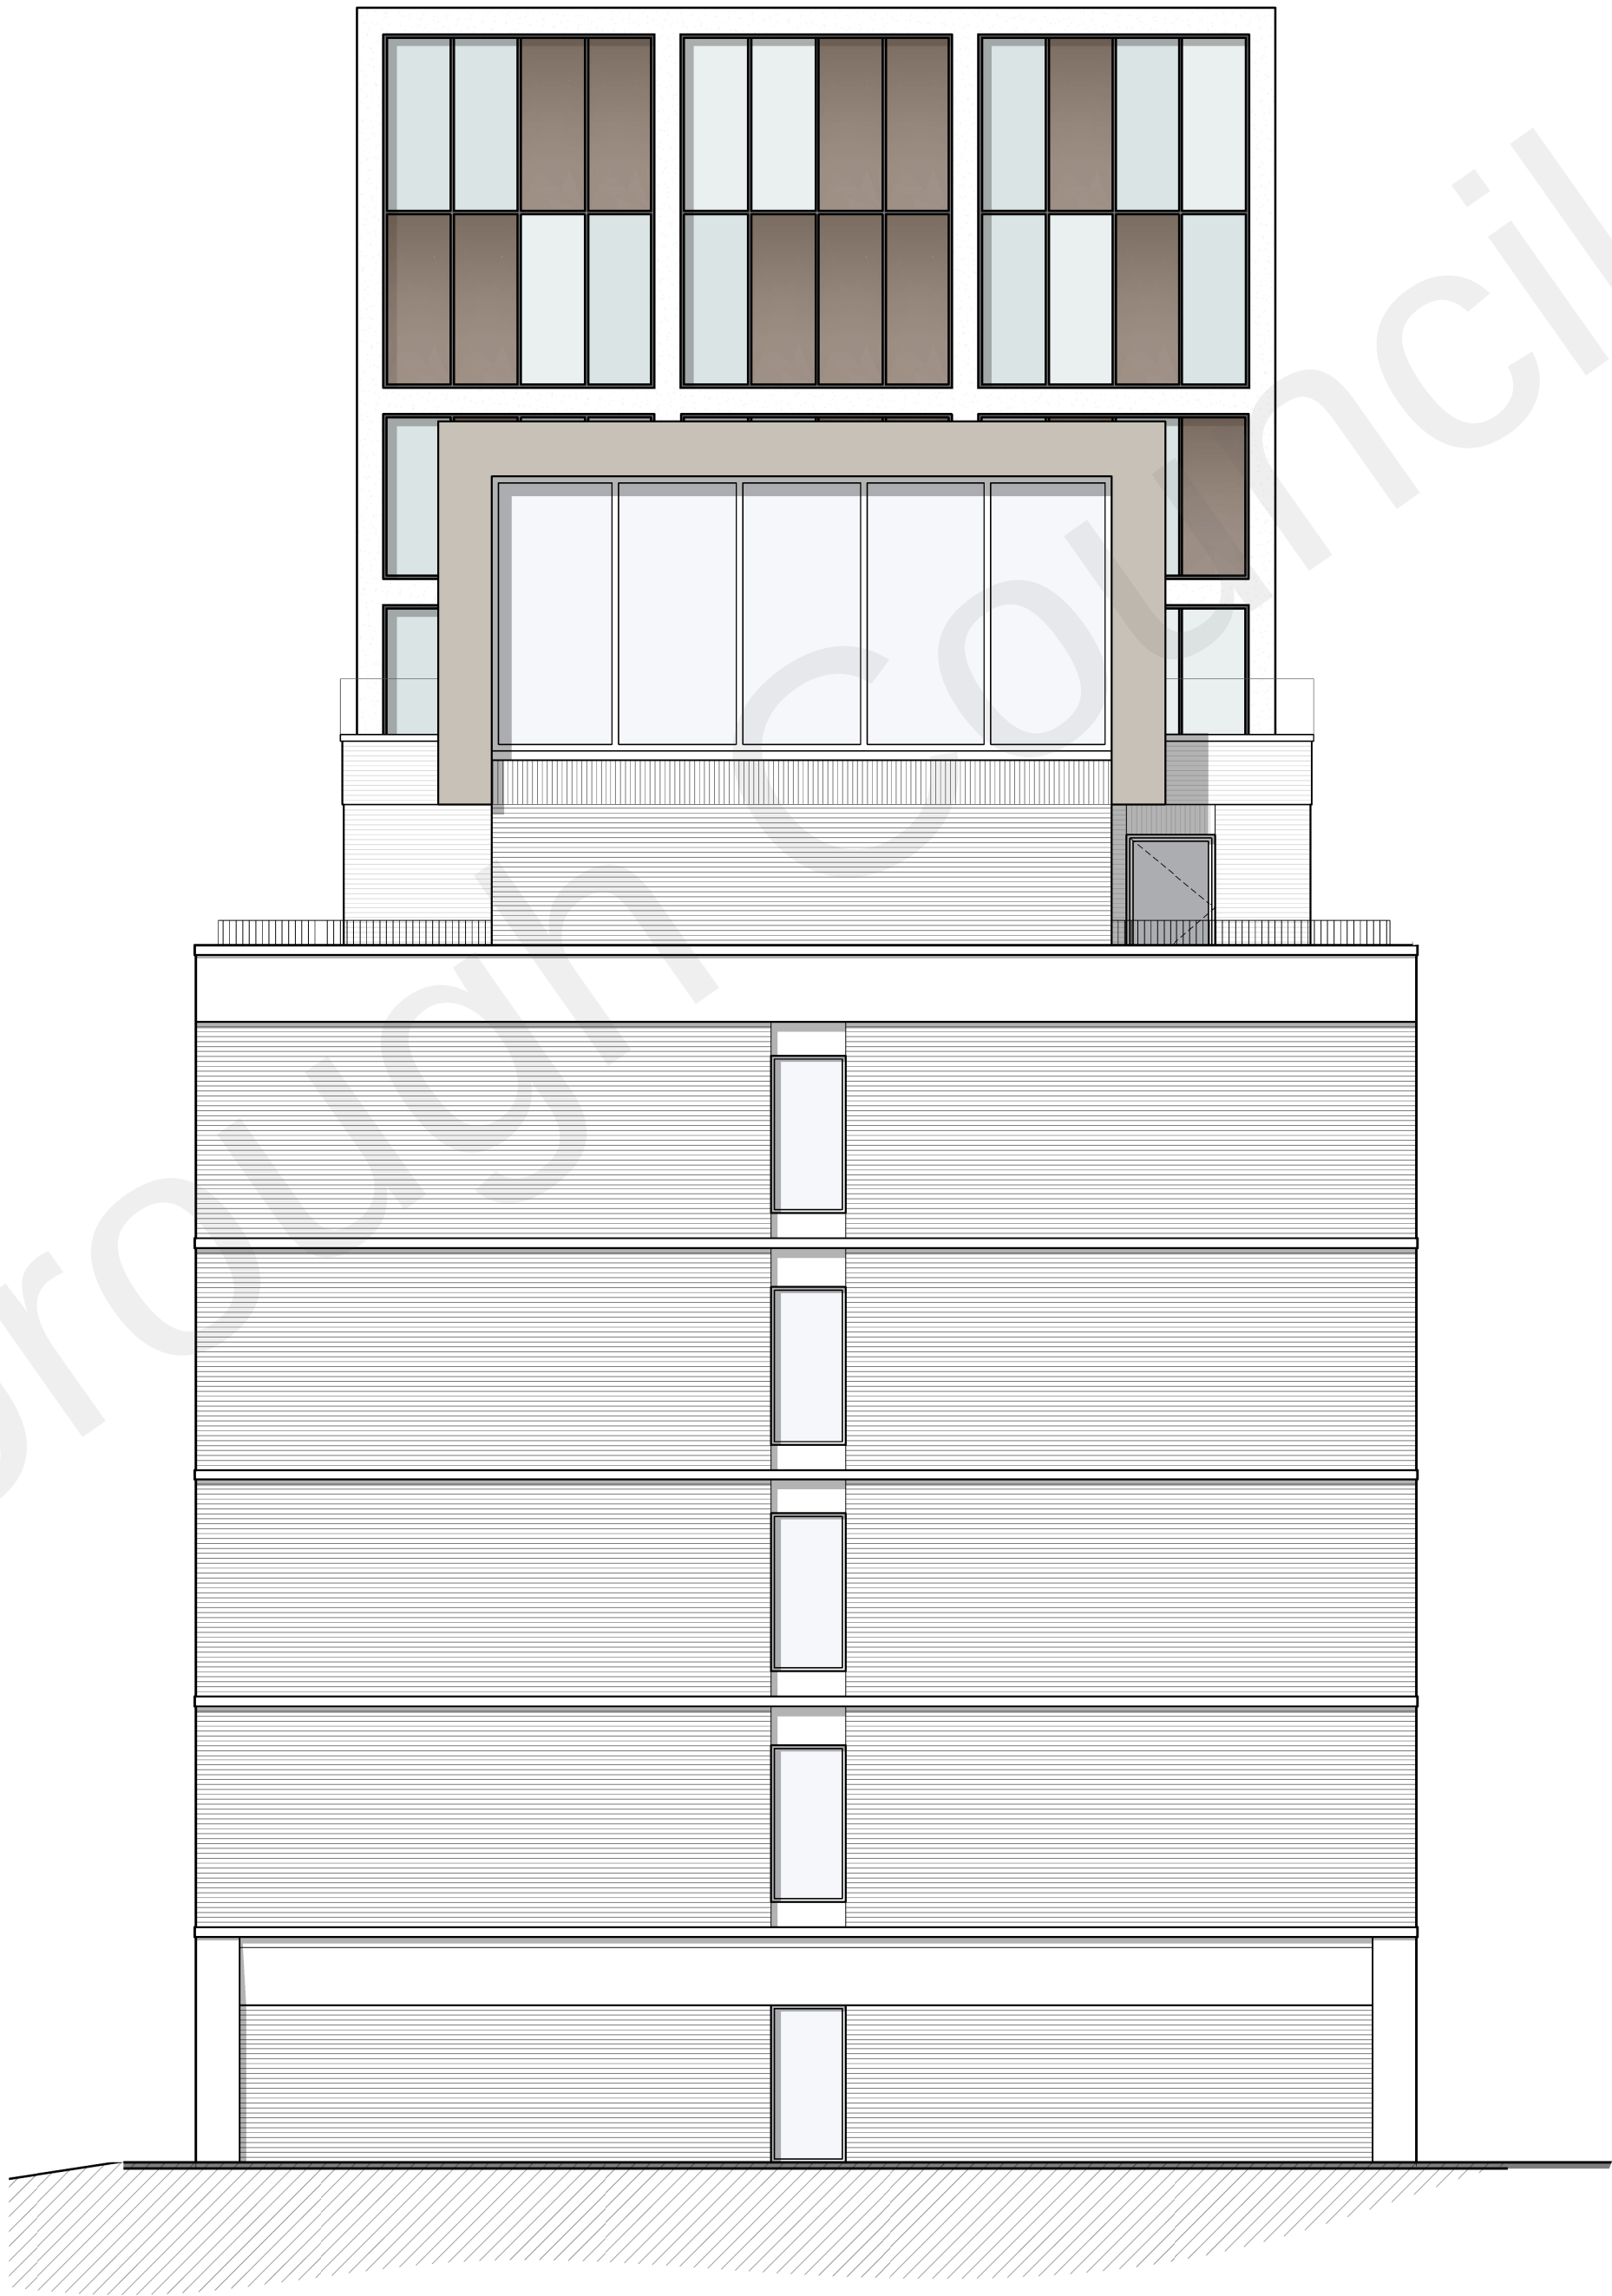

SECTION 73 PROPOSED SOUTH ELEVATION