

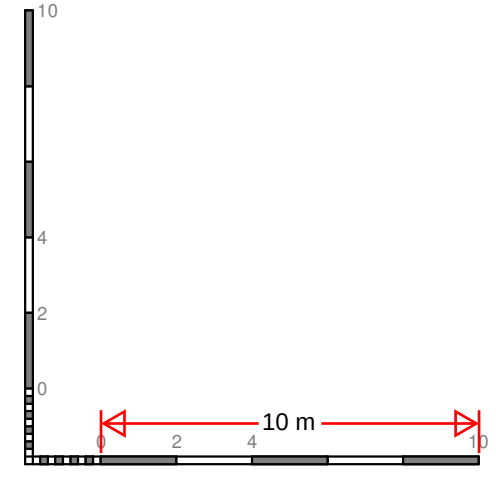


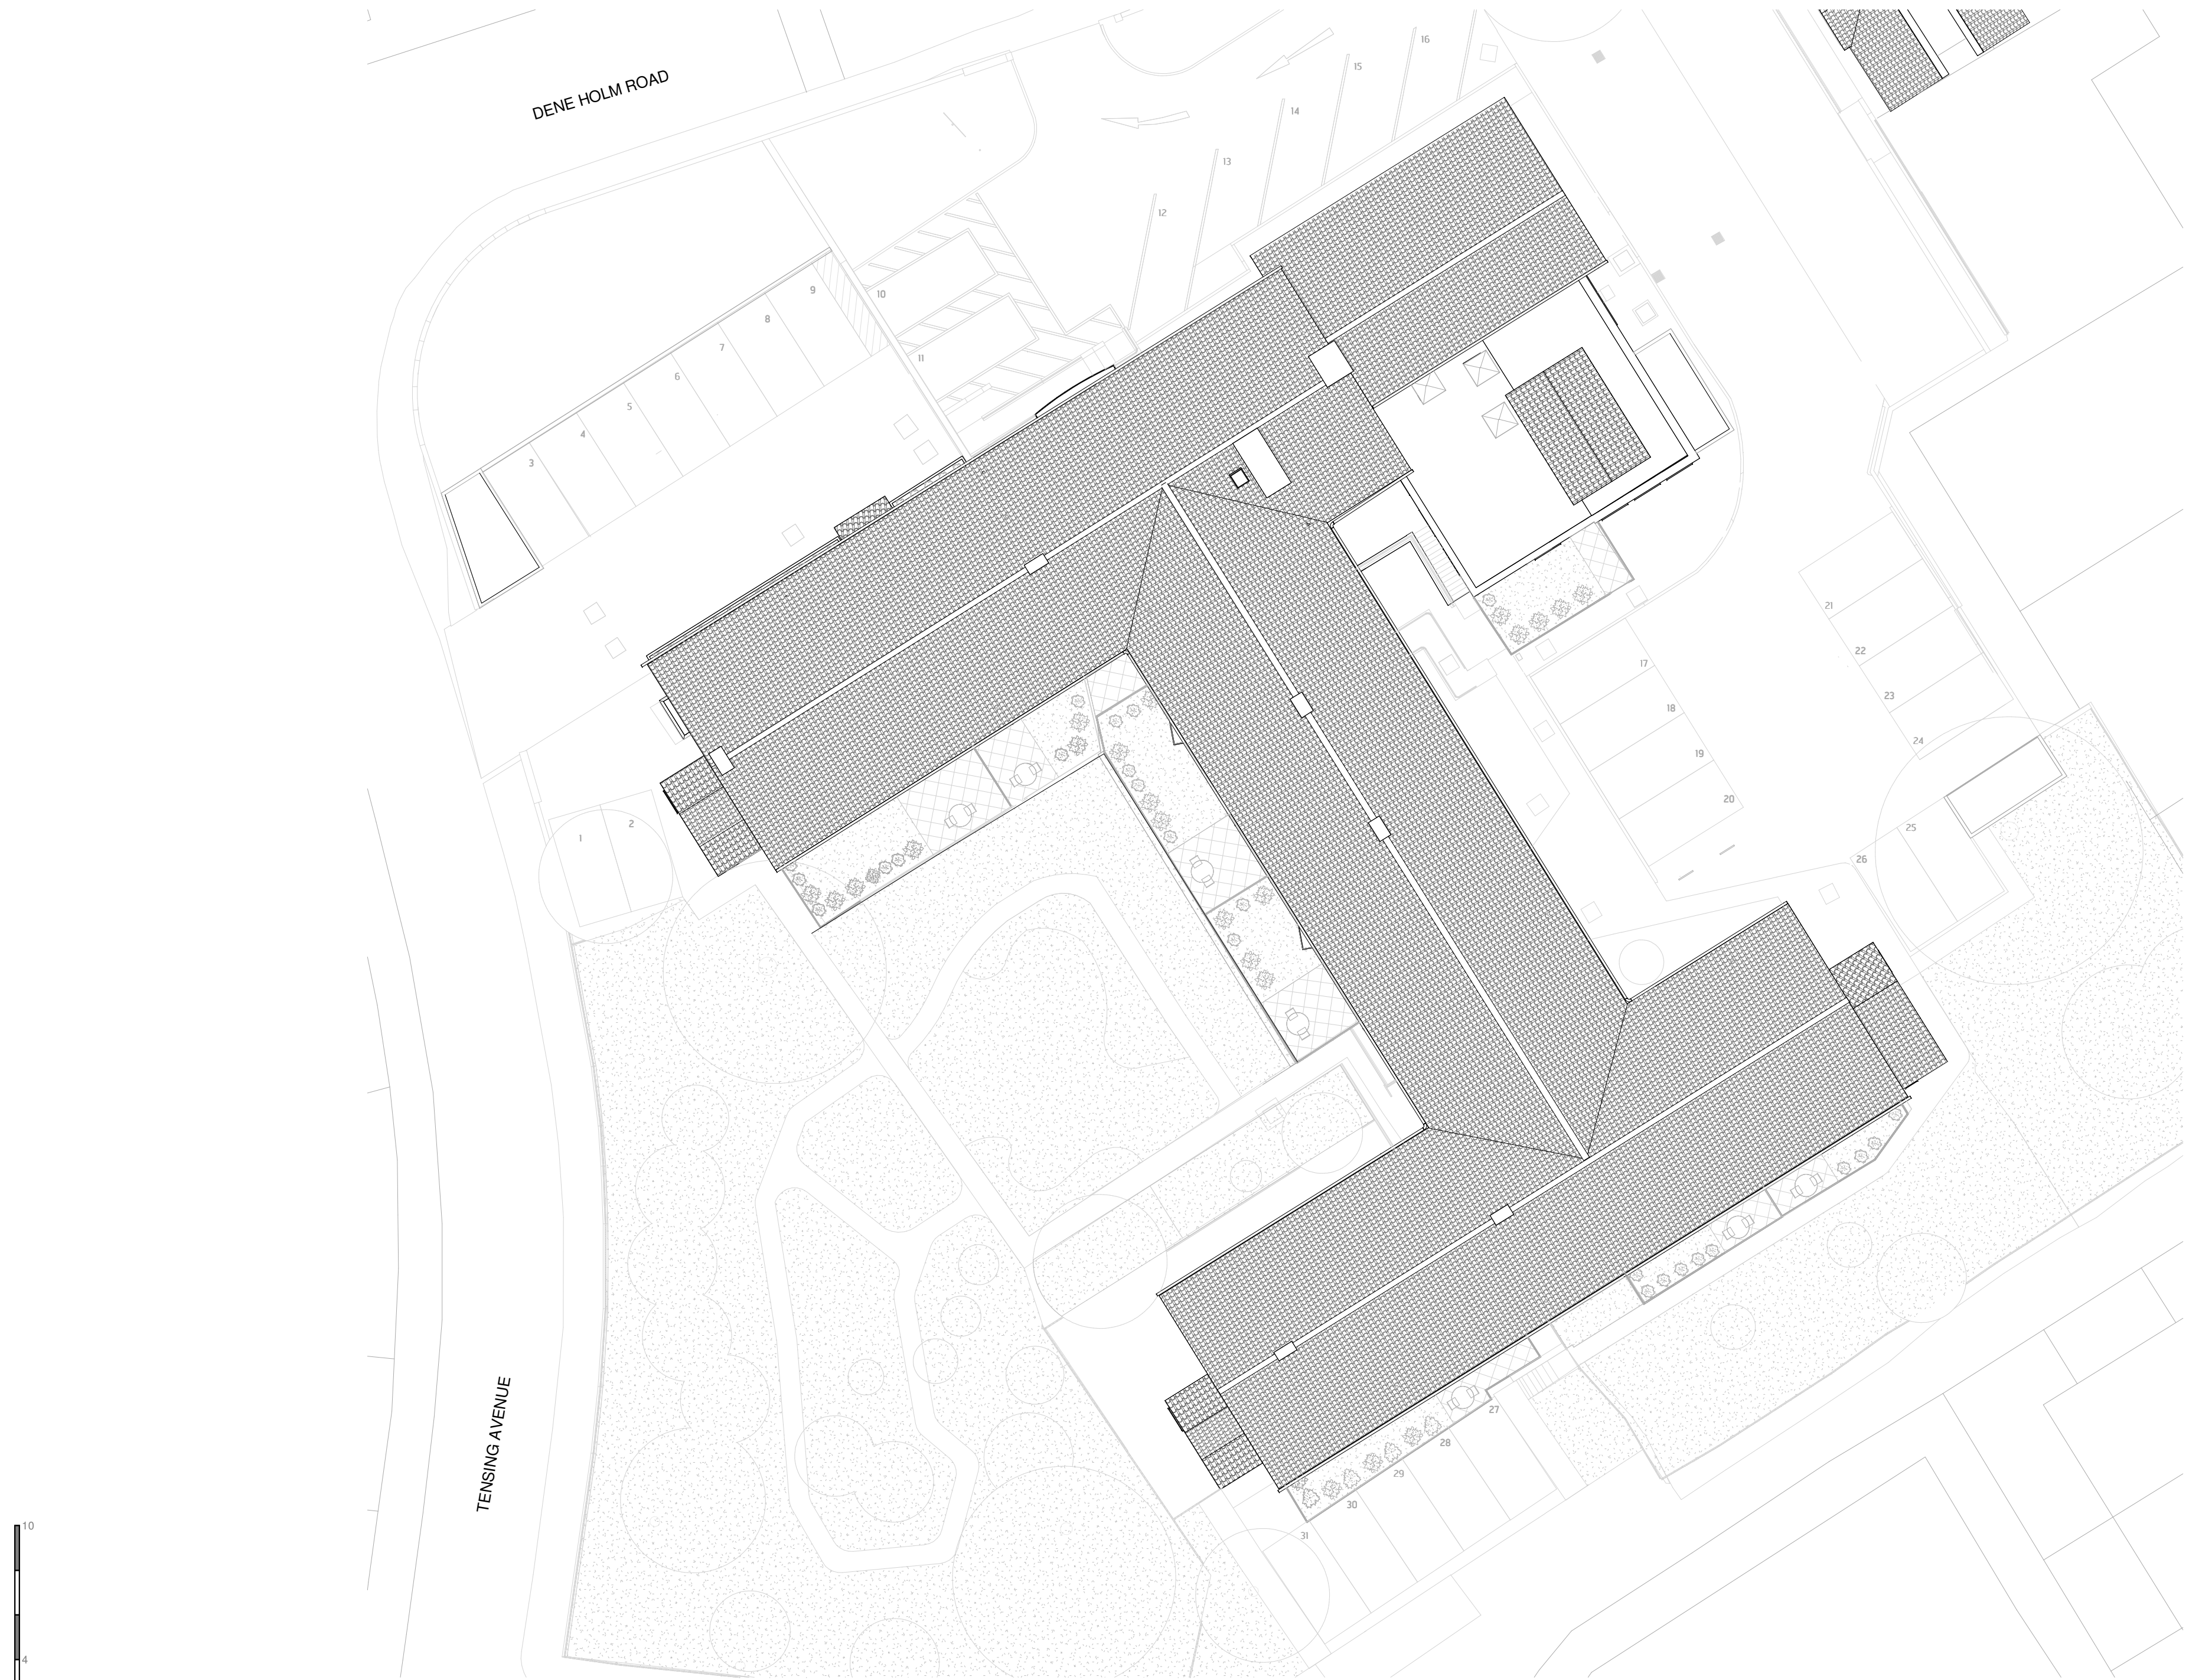

Proposed site plan
1 : 200

Use figured dimintions. Do not scale from this drawing.
All Dimensions must be checked on site. Any inconsistencies must be reported back to the architect. This drawing and any designs indicated thereon are the copyright of Brooks Murray Architects. All rights reserved. No Part of this work may be produced without without prior permission in writing from Brooks Murray Architects. Planning stage drawings should not be used for construction.

REV	Description	Date
-----	-------------	------

 

Brooks Murray Architects
41 Tolernode Street, London, EC2A 4AA
+44 (0)20 77399955 architects@brooksmurray.com



CLIENT
Private client

JOB
Deneholm, Dene Holm Rd,
Northfleet, Gravesend

DRAWING TITLE
Proposed site plan

SCALE
1 : 200 @ A2

DATE
November 2024

STATUS
Planning

DWG NO.	REV	Issued by
1362- 100		TS