

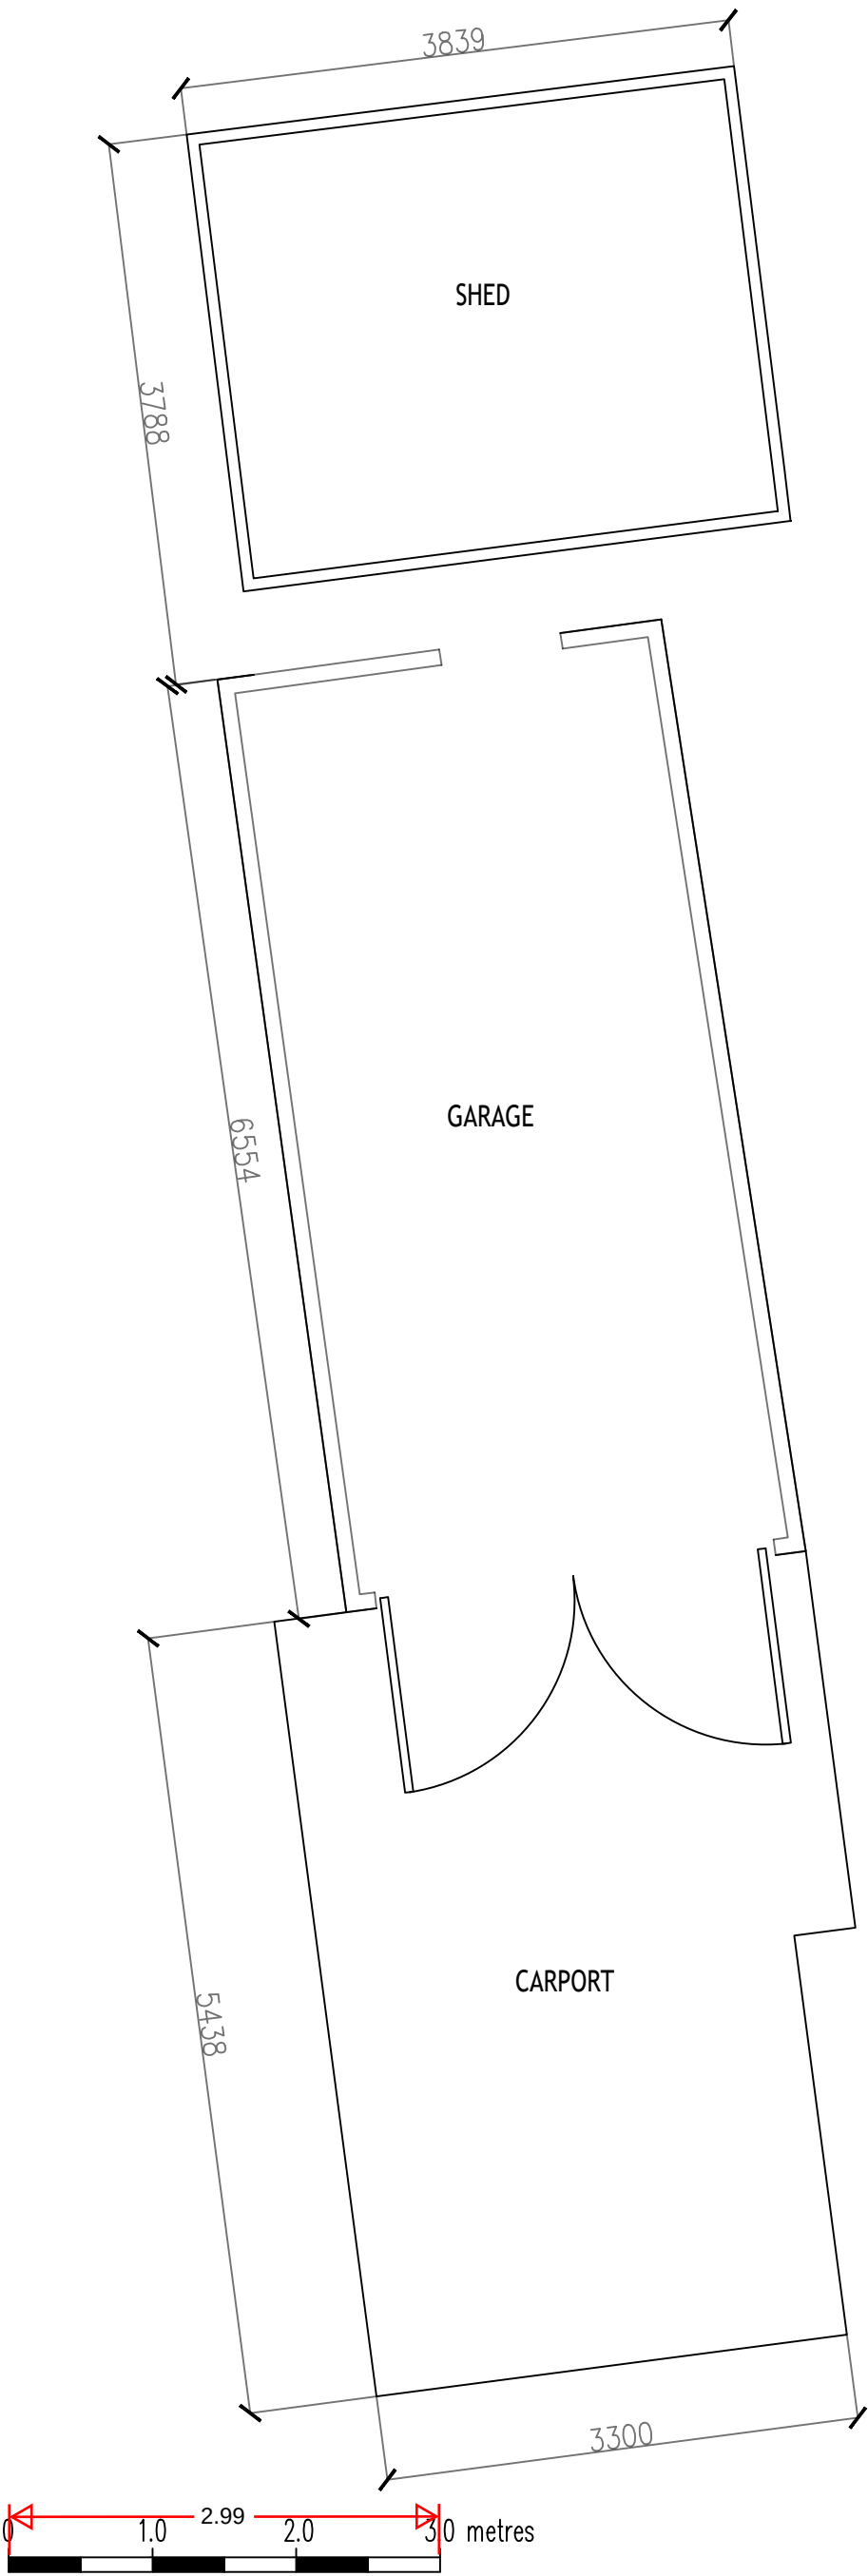



EXISTING FLOOR PLANS : 1:50

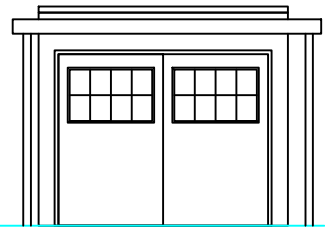


EXISTING ELEVATIONS : 1:100

 


EXISTING FRONT ELEVATION

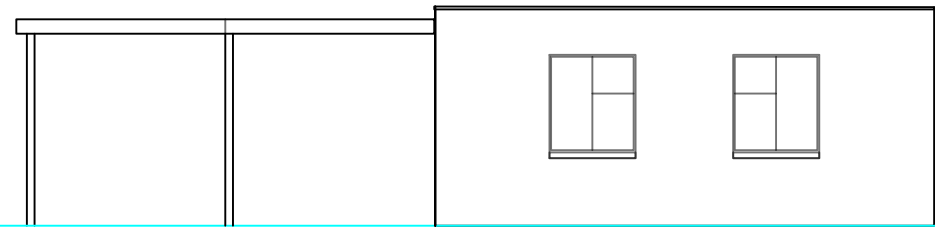

EXISTING SIDE ELEVATION

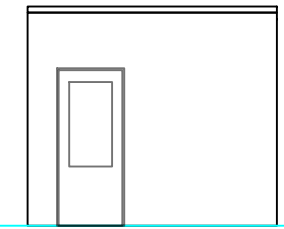


EXISTING REAR ELEVATION

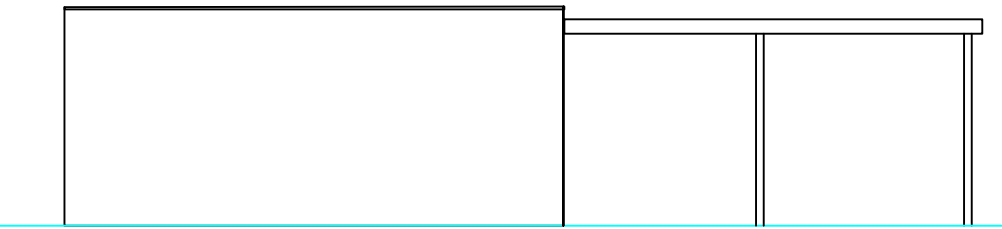


EXISTING SIDE ELEVATION

EXISTING ELEVATIONS : 1:100

 


EXISTING FRONT ELEVATION

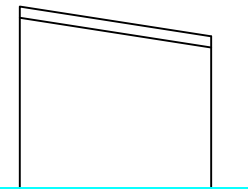

EXISTING SIDE ELEVATION



EXISTING REAR ELEVATION

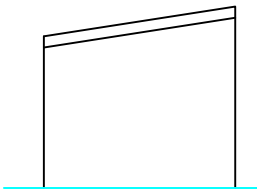

EXISTING SIDE ELEVATION



DRAWING SIZE A2

ALL MEASUREMENTS ARE GUIDE ONLY. MAIN CONTRACTOR TO CHECK SIZES PRIOR TO ORDERING MATERIALS. IF ANY MEASUREMENTS ARE INCORRECT CONTRACTOR MUST NOTIFY ATTOE ARCHITECTURE / CENTRAL ARCHITECTURE LIMITED BEFORE PROCEEDING WITH ANY WORK.

ATTOE ARCHITECTURE
BUILDING DESIGN & PLANNING EXPERTS

ALSTON, NORWOOD LANE, MEOPHAM, GRAVESEND, DA13 0YF

TWO STOREY SIDE AND FRONT EXTENSION, PROVIDING A FIRST FLOOR WITH HABITABLE ROOMS BY RAISING ROOF, GARAGE TO SIDE.

DRAWN BY : GA
DATE :4TH NOVEMBER 2023

DRAWING NUMBER :
ALSTON/P/C/001