



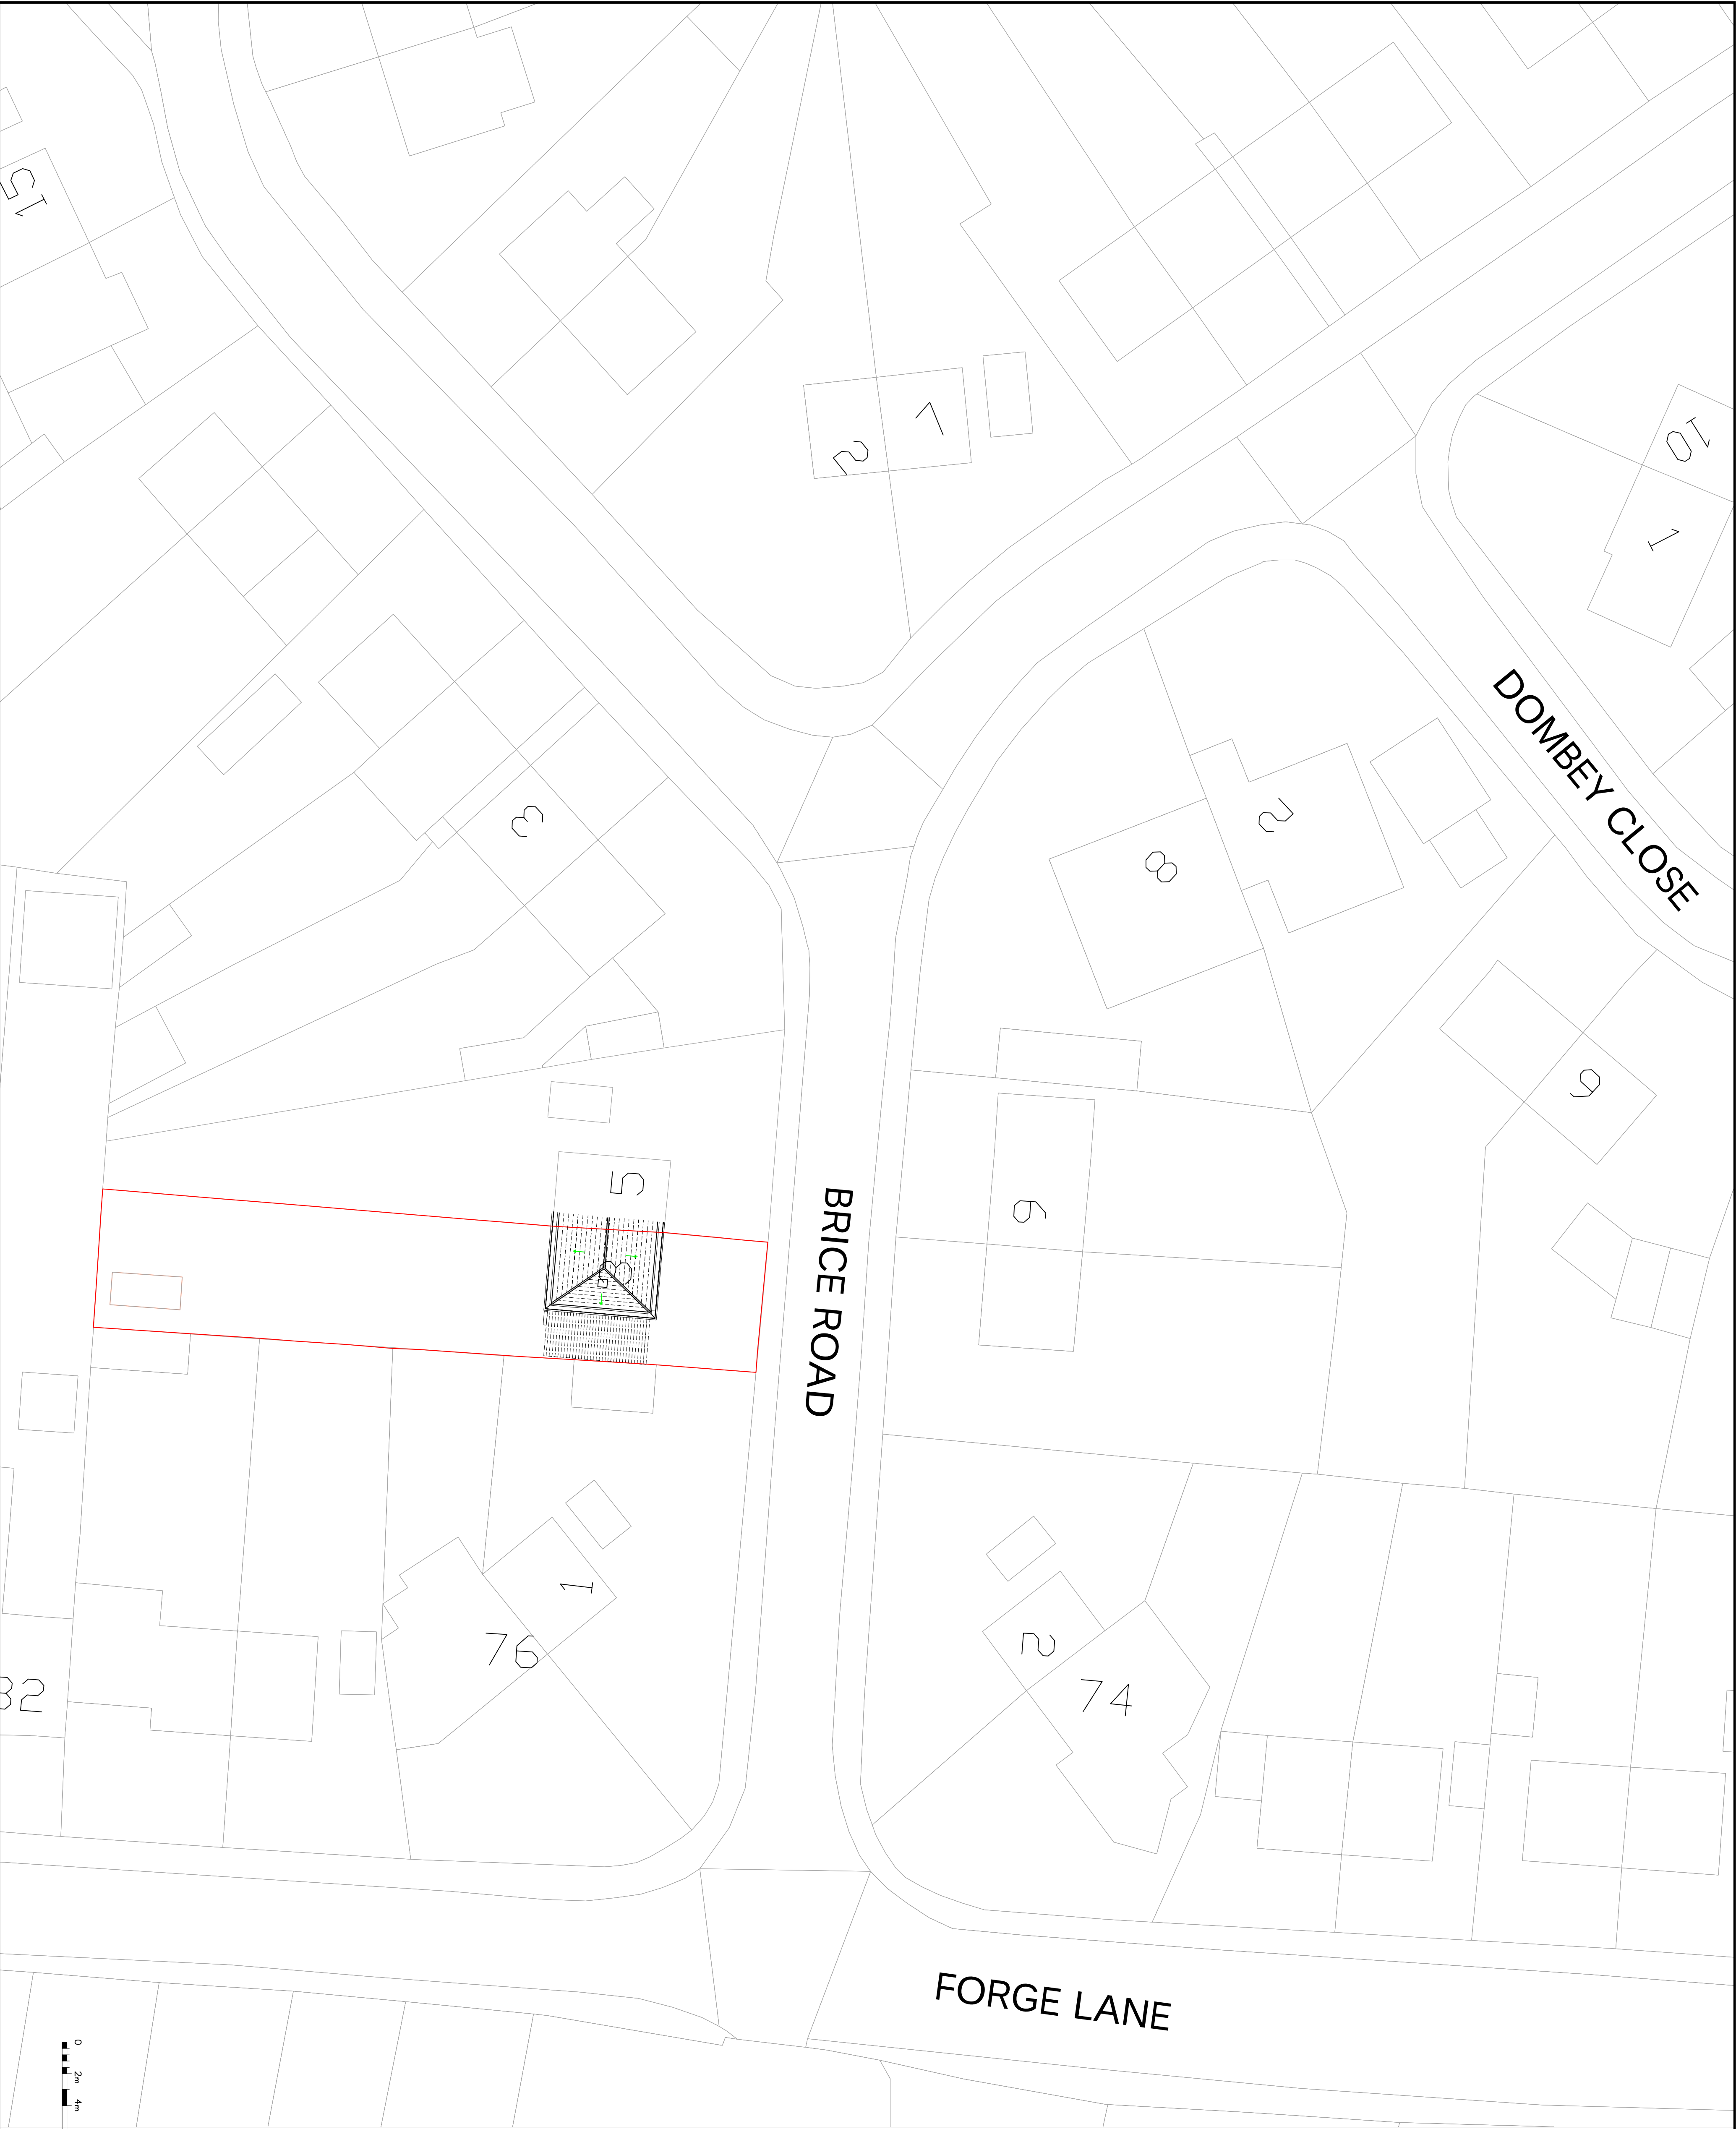

Site plan Scale 1:1250

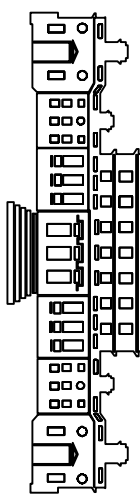

P1		ISSUED TO PLANNING		20.04.23		MC			
Rev		Date		By					
DESIGNER PLANS LIMITED									
									
Structural & Architectural Solutions									
9A THE PINNACLE - 160 HIGH ROAD - CHADWELL HEATH RM6 6PN									
07940121222									
Job Title									
3 Brice Road Higham									
Rochester ME3 7AG									
Drawing Title									
Pre Existing Block and Site plans									
Scale		1:200 @ A1		Date		April ' 23			
Job No.		51-1000-989		Draw No.		S01		Rev P1	

1. THIS DRAWING MUST BE READ INCONJUNCTION WITH ALL OTHER RELEVANT SPECIFICATIONS AND DRAWINGS

