




The Contractor is to check all dimensions on site and report any discrepancies to the Contract Administrator. This drawing is to be read in conjunction with all other standard documentation. Dimensions are not to be scaled from this drawing.

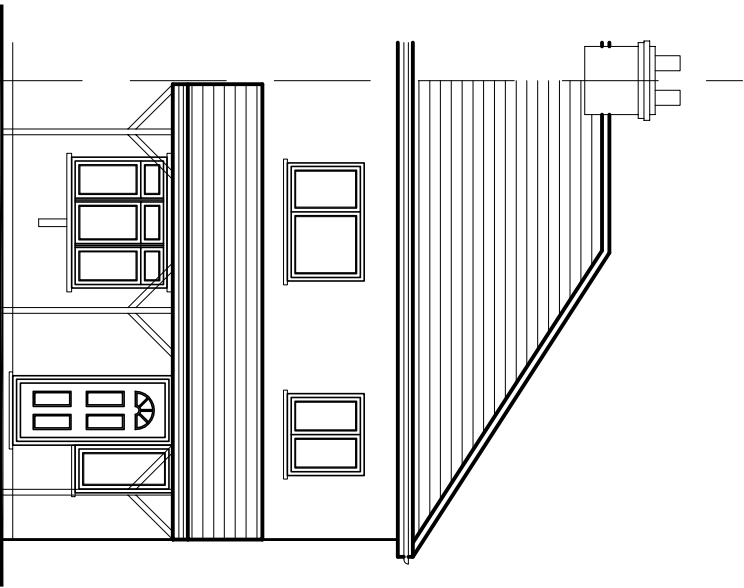


EXISTING FRONT ELEVATION

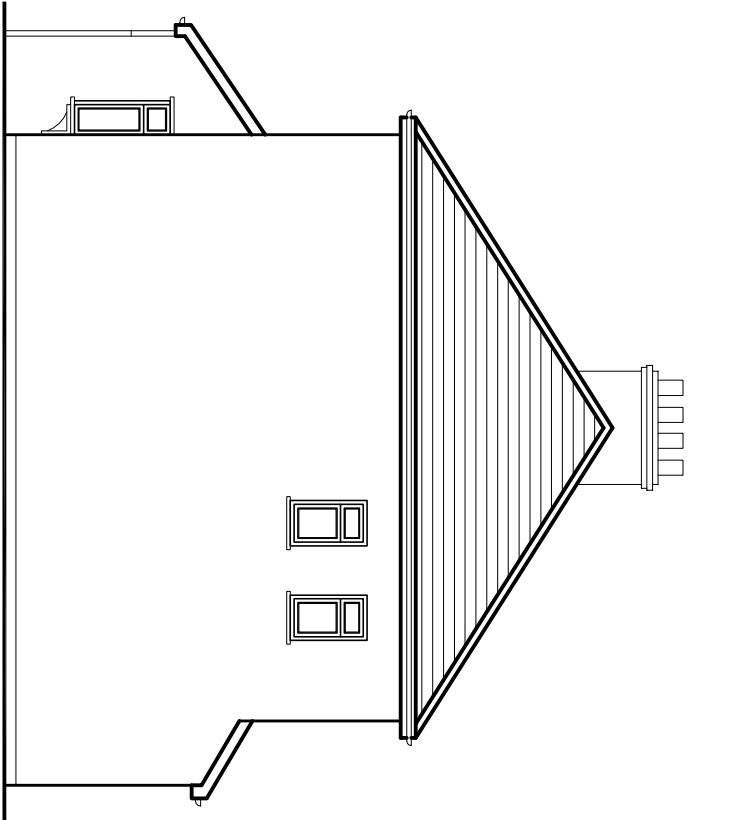


EXISTING SIDE ELEVATION

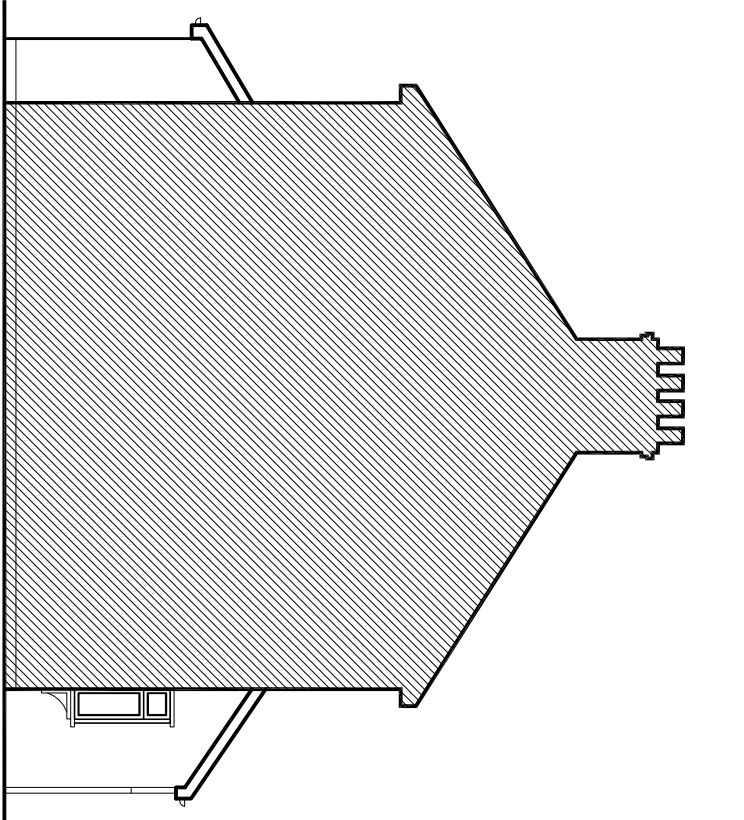


EXISTING SIDE ELEVATION

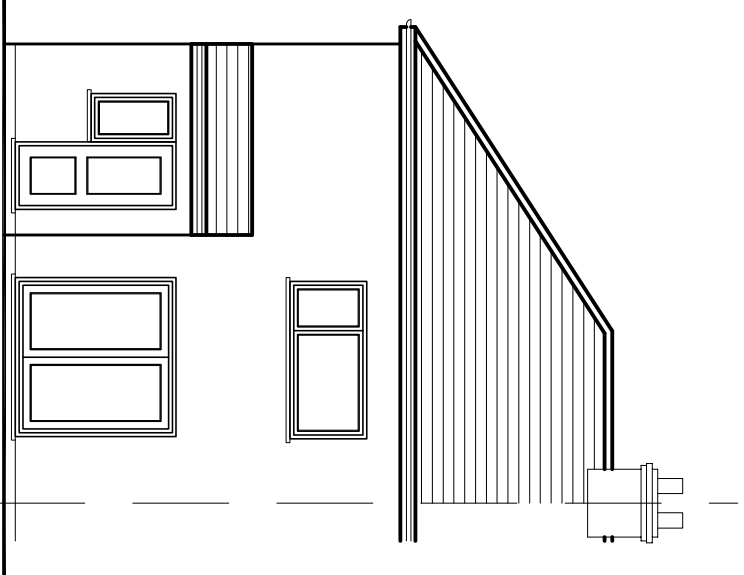


EXISTING REAR ELEVATION

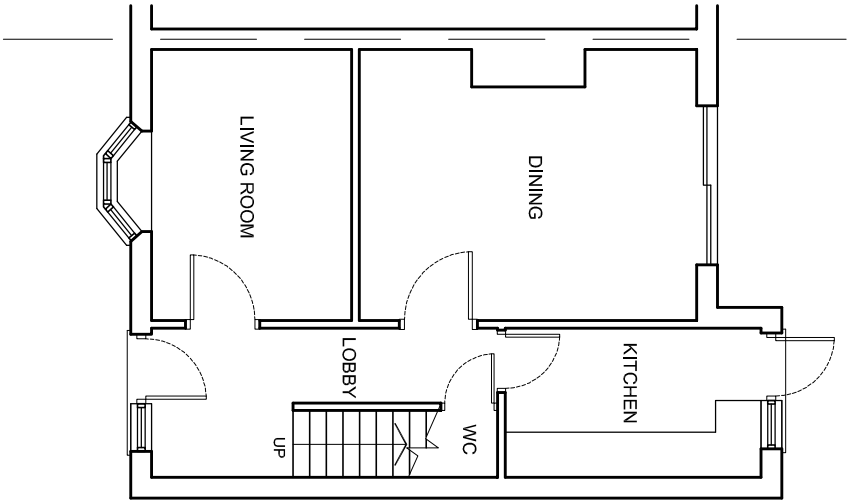

EXISTING GROUND FLOOR PLAN

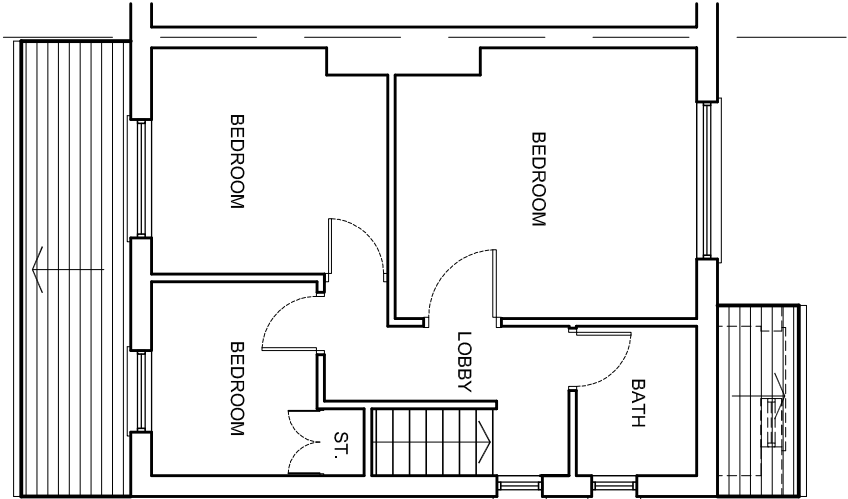

EXISTING FIRST FLOOR PLAN

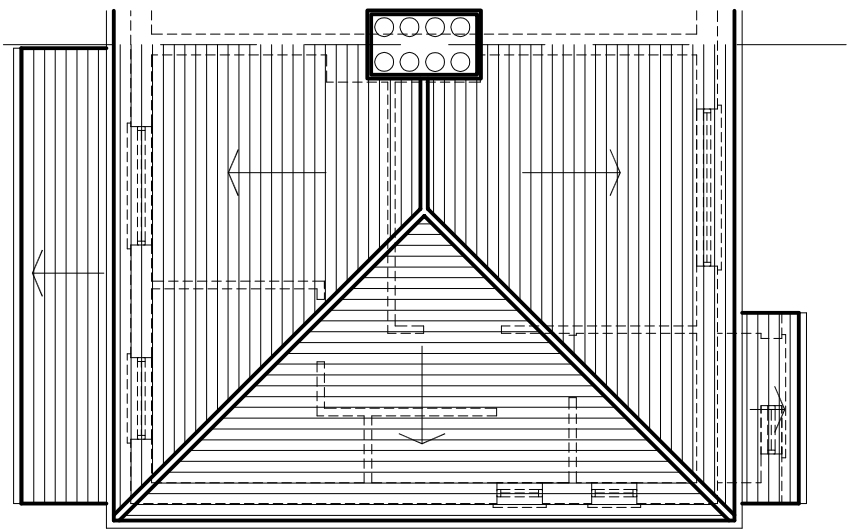

EXISTING ROOF PLAN



LOCATION PLAN - SCALE 1:1250

rev.	description		date	chkd.
	 93 Cotmandene Crescent Orpington, Kent BR5 2RA 020 3004 9238 07931 931 035 s.nagpal@dapconsultants.co.uk www.dapconsultants.co.uk			
project : 40 Snelling avenue Gravesand				
drawing title : Existing Floor Plans, Elevations and Location Plan				
drawn: SN		chkd: SS	date:28.04.2023	
status: Planning		scale: 1:100@A3		
proj no : 2369		drg no: 01	rev no: A	