



0
1:200

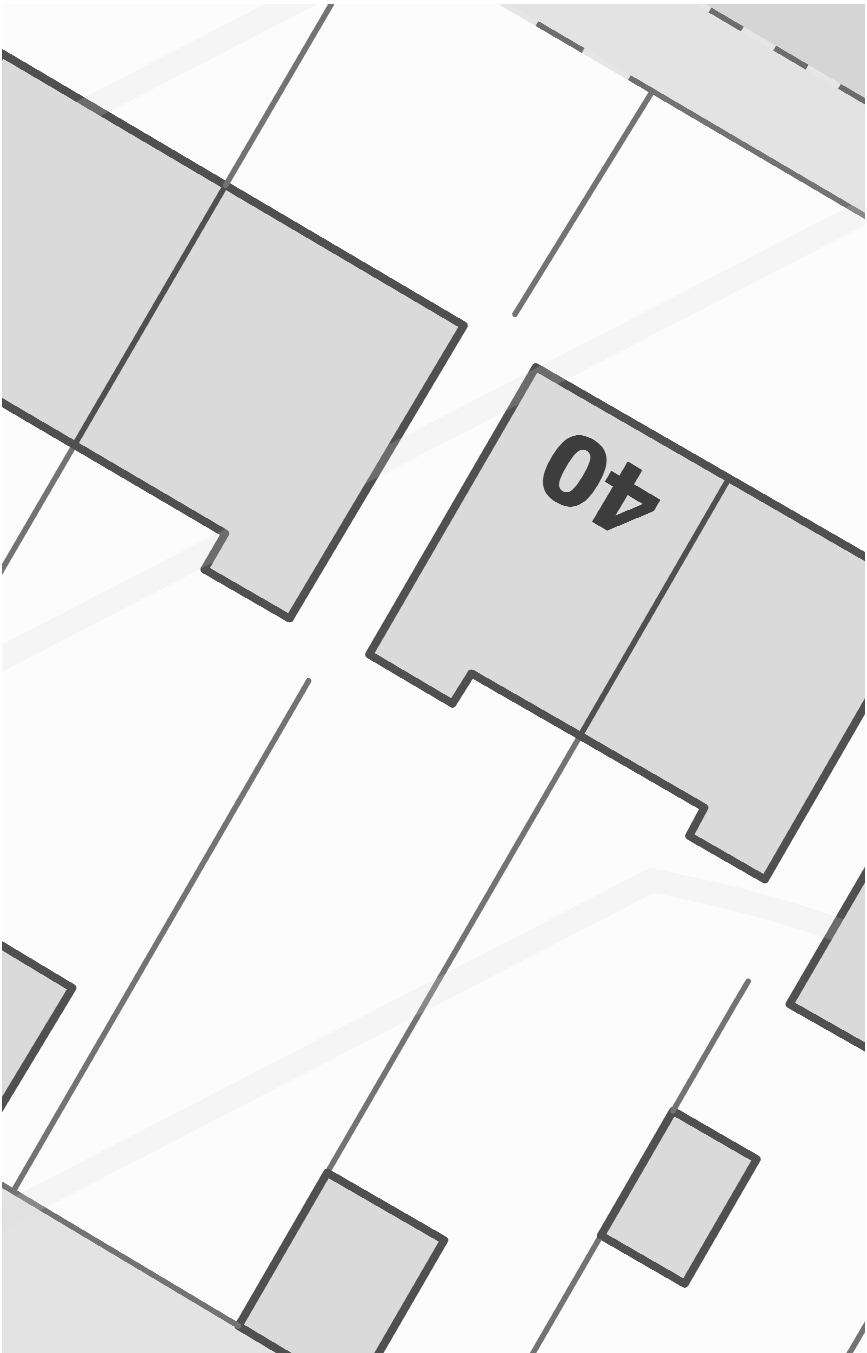

0
1:100

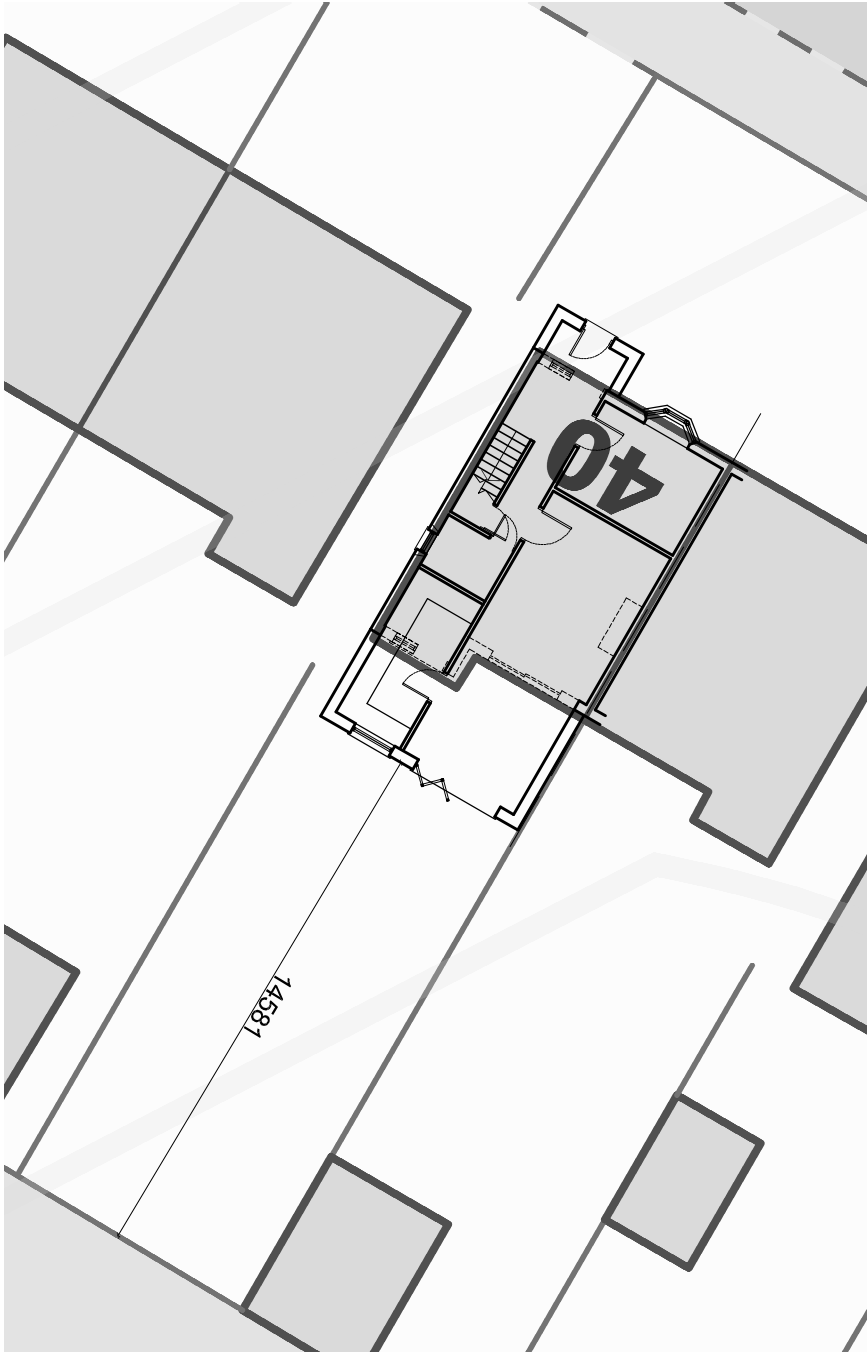


EXISTING BLOCK PLAN - SCALE 1:200


PROPOSED BLOCK PLAN - SCALE 1:200

NEW FINISHED FLOOR LEVEL TO MATCH EXISTING
NEW BRICK WORK TO MATCH EXISTING
NEW BH-FOLDING DOORS
NEW WINDOW TO MATCH EXISTING
DEMOLISH EXISTING WALLS, WINDOW AND DOOR, STRUCTURE ABOVE TO BE SUPPORTED BY NEW BEAM AS SE DETAILS
TOTAL GROSS AREA OF EXTENSION AT GROUND FLOOR LEVEL = 22.2m²
CHIMNEY TO BE REMOVE
NEW WINDOW TO MATCH EXISTING
NEW BRICK WORK TO MATCH EXISTING
NEW FINISHED FLOOR LEVEL TO MATCH EXISTING
NEW ENTRANCE DOOR TO MATCH EXISTING


PROPOSED GROUND FLOOR PLAN

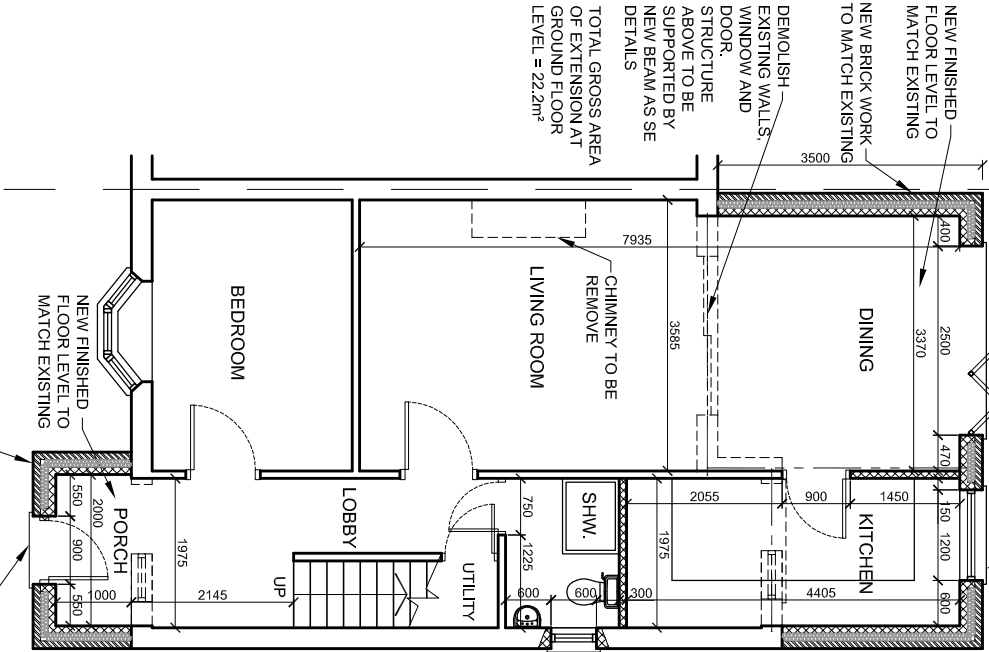

PROPOSED FIRST FLOOR PLAN

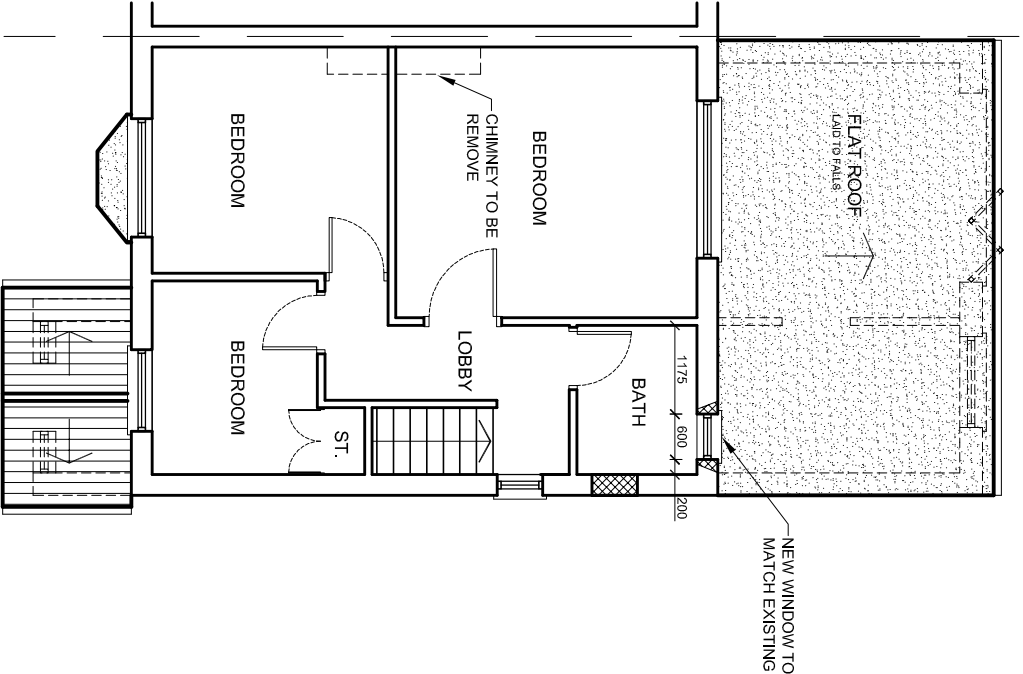

PROPOSED ROOF PLAN

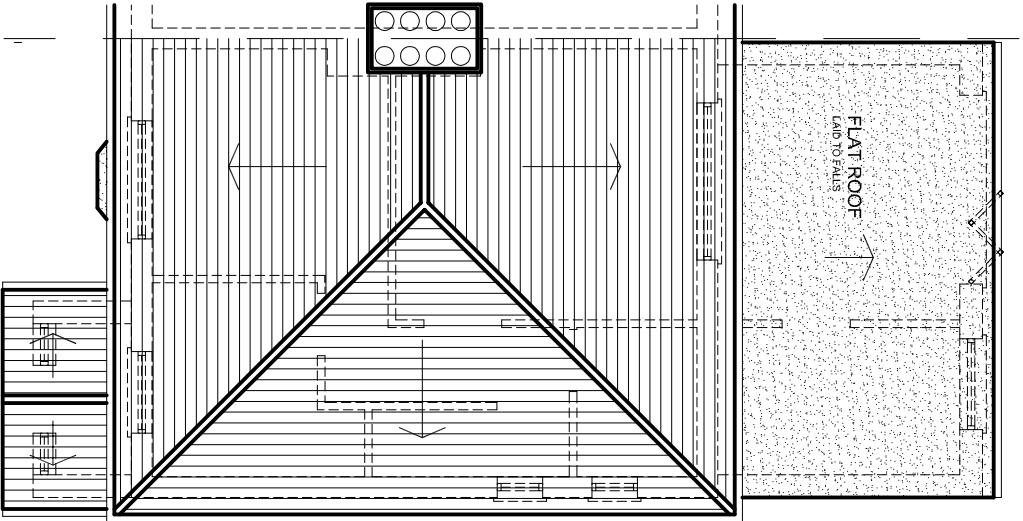

The Contractor is to check all dimensions on site and report any discrepancies to the Contract Administrator. This drawing is to be read in conjunction with all other standard documentation. Dimensions are not to be scaled from this drawing.

rev.	description	date	chkd.
------	-------------	------	-------

93 Colmandene Crescent,
Orpington, Kent BR5 2RA

020 3004 9238
07931 931 035

s.nappai@dapconsultants.co.uk
www.dapconsultants.co.uk



project : 40 Snelling avenue
Gravesand

drawing title :

Proposed Floor Plans and Block Plans

drawn: SN	chkd : SS	date:28.04.2023
status: Planning	scale: 1:100@A3	
proj no : 2369	drg no: 02	rev no: A