
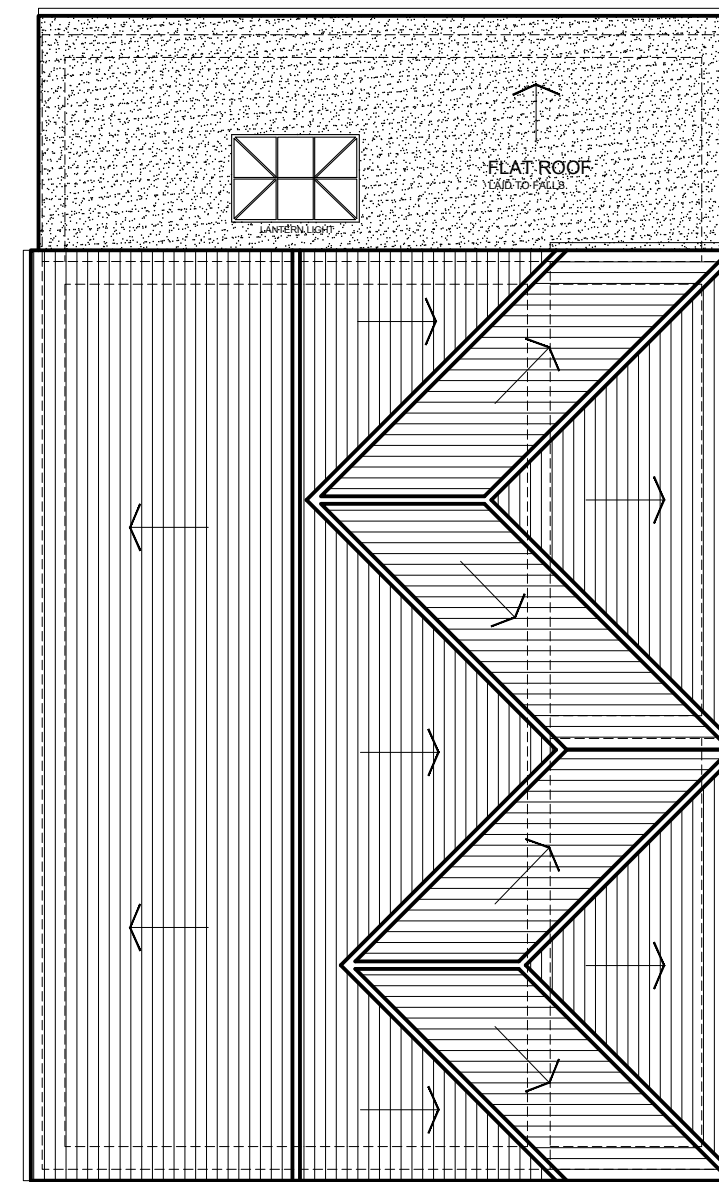


The Contractor is to check all dimensions on site and report any discrepancies to the Contract Administrator. This drawing is to be read in conjunction with all other standard documentation.

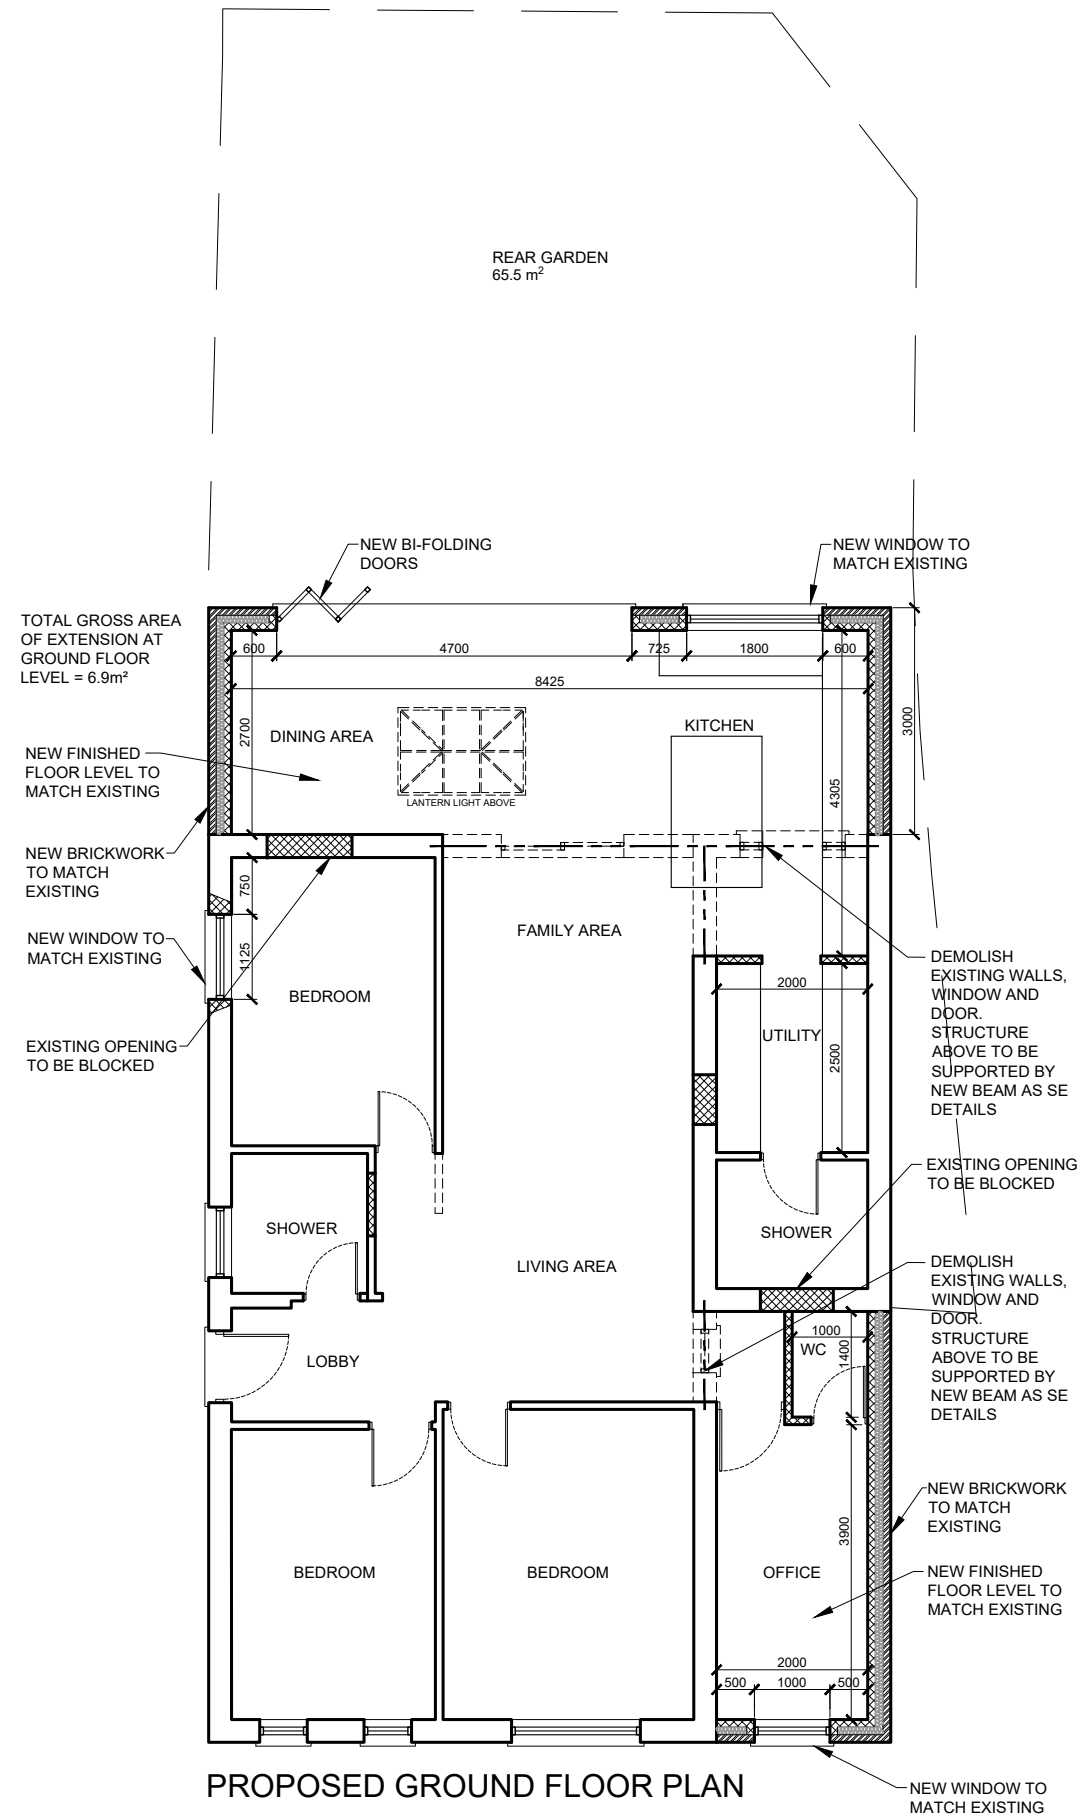

|   |             |            |                  |       |
|---|-------------|------------|------------------|-------|
| rev.   | description |            | date             | chkd. |
|  <div> <p>93 Cotmandene Crescent,<br/>Orpington, Kent BR5 2RA</p> <p>020 3004 9238<br/>07931 931 035</p> <p>s.nagpal@dapconsultants.co.uk<br/>www.dapconsultants.co.uk</p> </div> |             |            |                  |       |
| <p>project : 1 Harrowby Gardens<br/>Northfleet</p>   |             |            |                  |       |
| <p>drawing title : Proposed Floor Plans</p>   |             |            |                  |       |
| drawn: MV   |             | chkd : SS  | date: 16.02.2026 |       |
| status: Planning   |             |            | scale: 1:100@A3  |       |
| proj no : 2902   |             | drg no: 04 | rev no:          |       |