



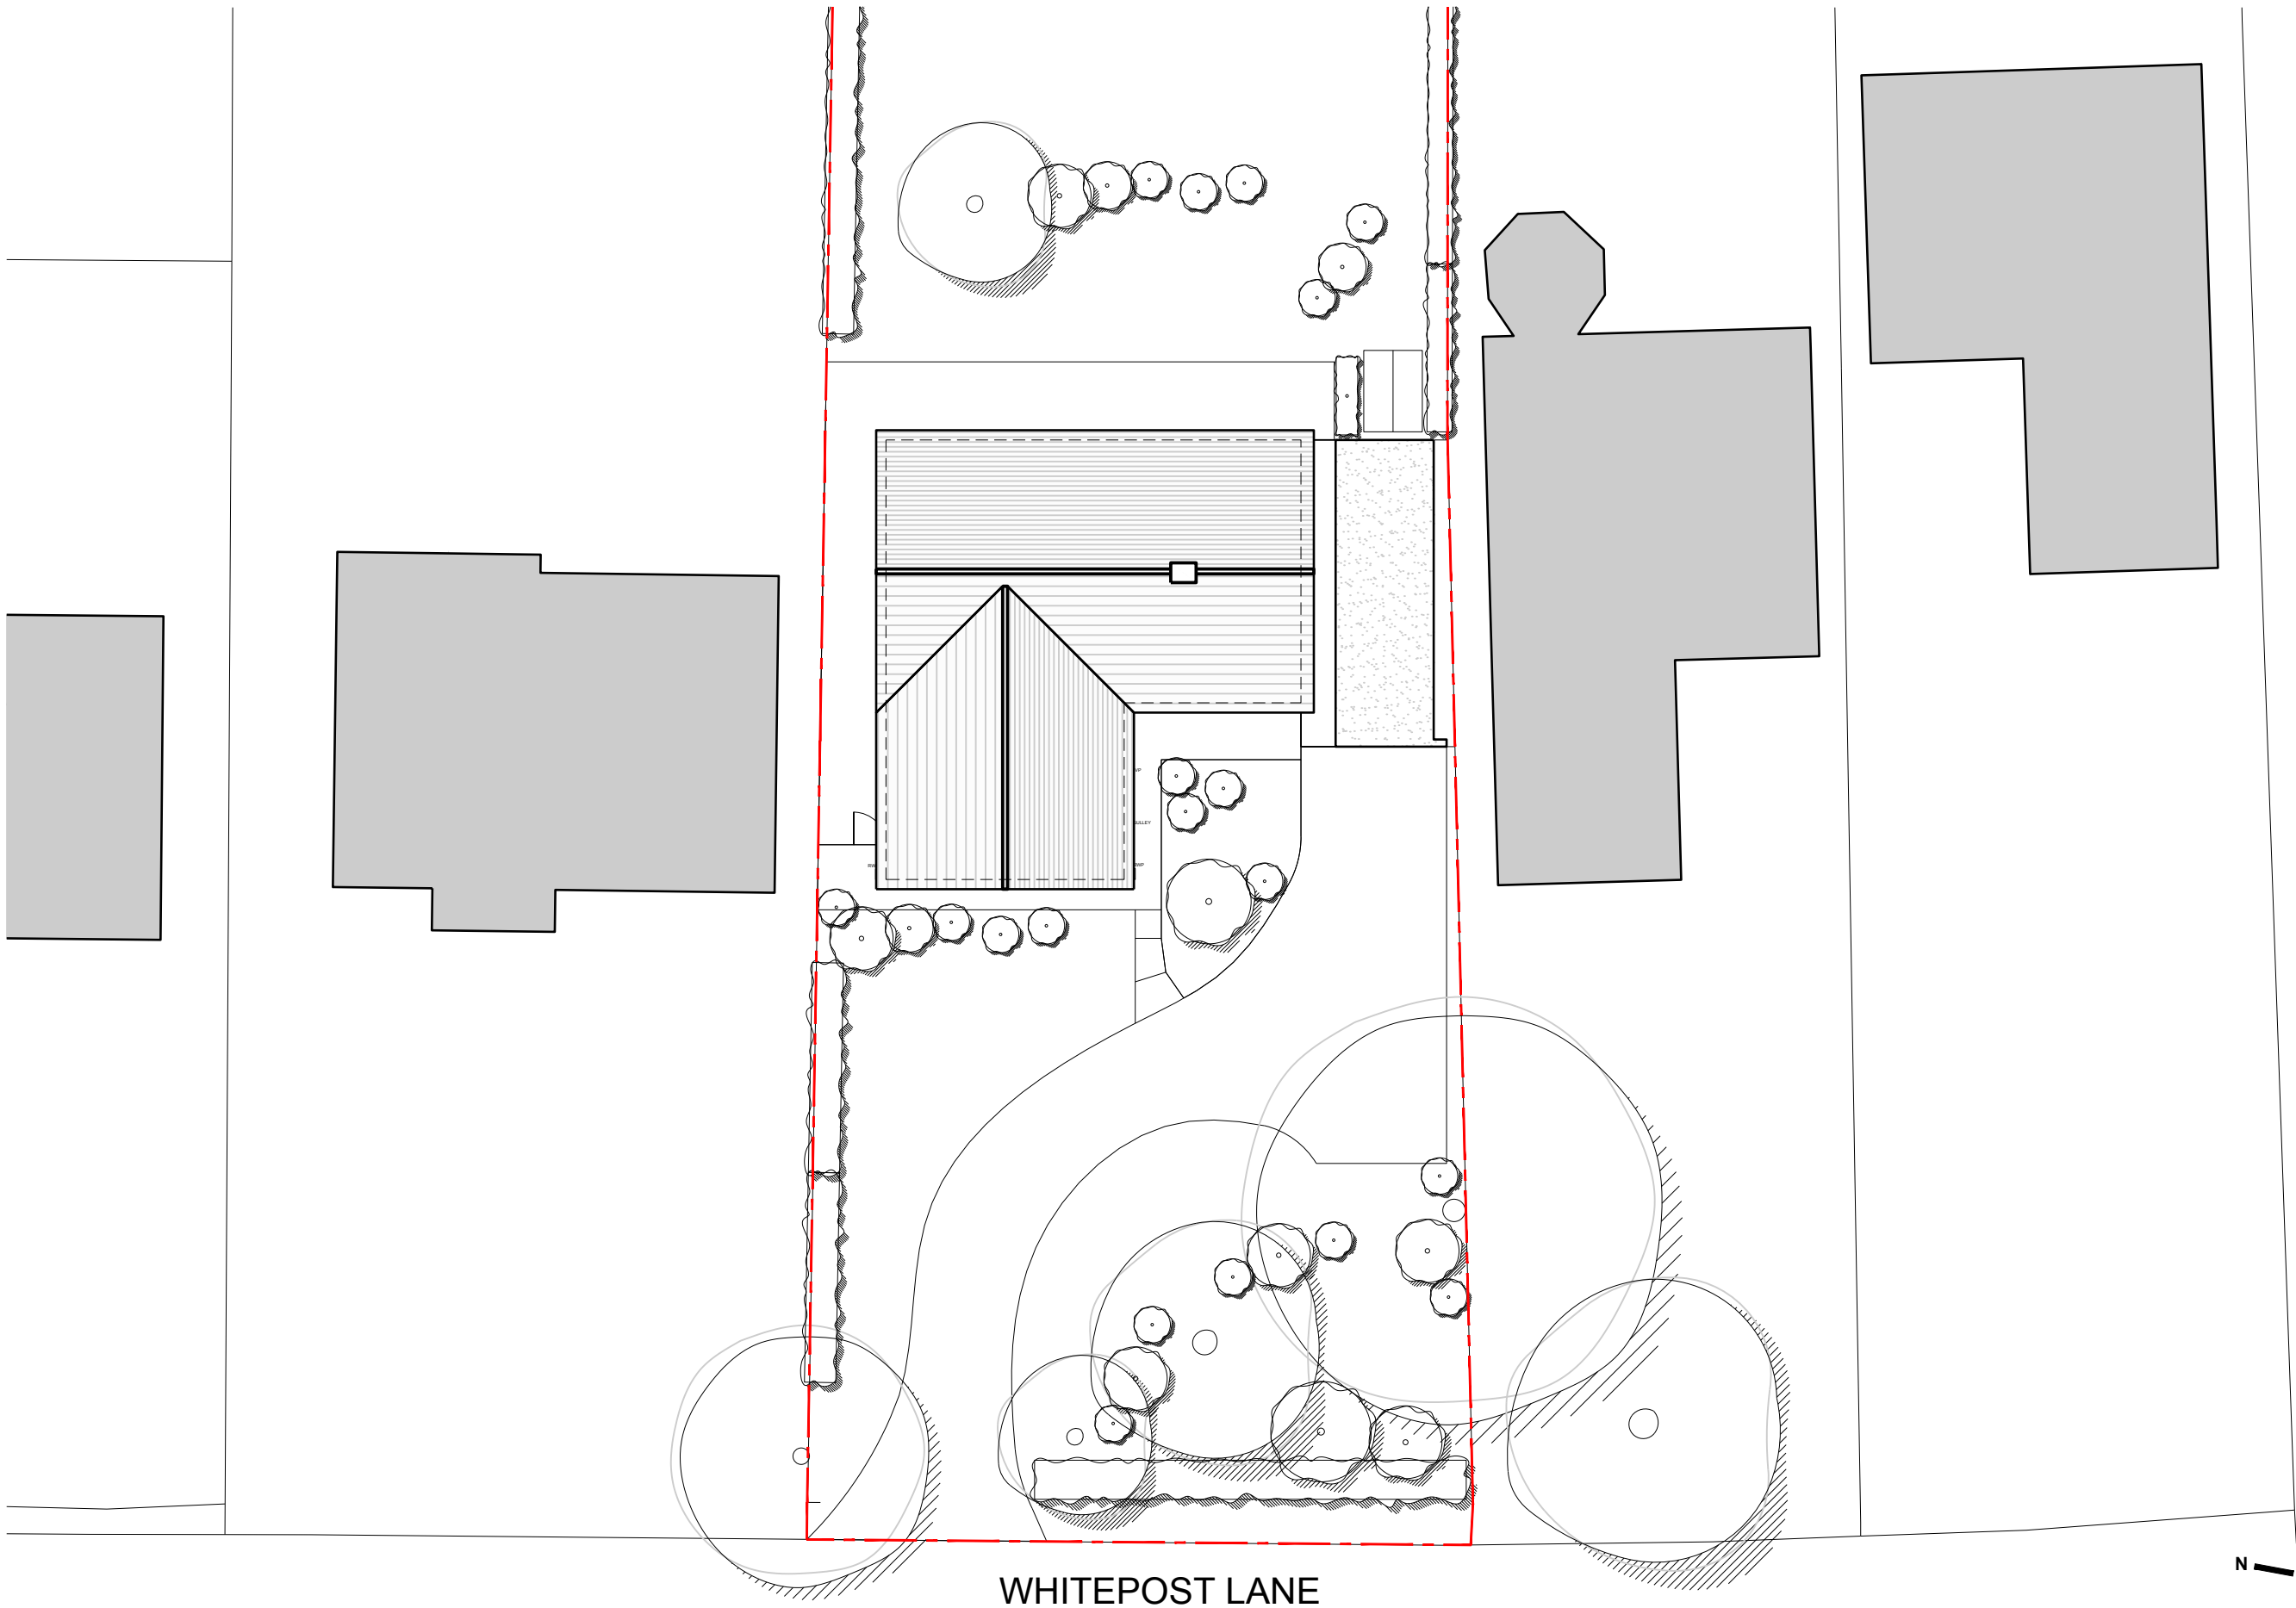

01 | 1:200 | SITE PLAN

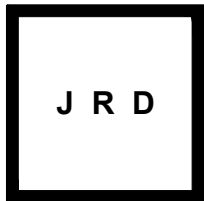

DRAWING INFORMATION
Drawing copyright of JRD Kent. Do not scale from drawings. Report all discrepancies, errors & omissions. Check dimensions on site before commencing works. Materials, Components & Workmanship to comply with British & European Standards.

JRD Kent Ltd | info@jrdkent.com | www.jrdkent.com

DRAWING REVISIONS

SCALE 1:200 10m

2 4

10

20

Application Boundary

D R A W I N G K E Y

STONEWOLD, WHITEPOST LN
CULVERSTONE GREEN DA13 0TW
EXISTING SITE PLAN

S C A L E 1:200 @ A3

D A T E AUGUST 2022

P U R P O S E SURVEY

R E F E R E N C E 2211 E 005

REV -