


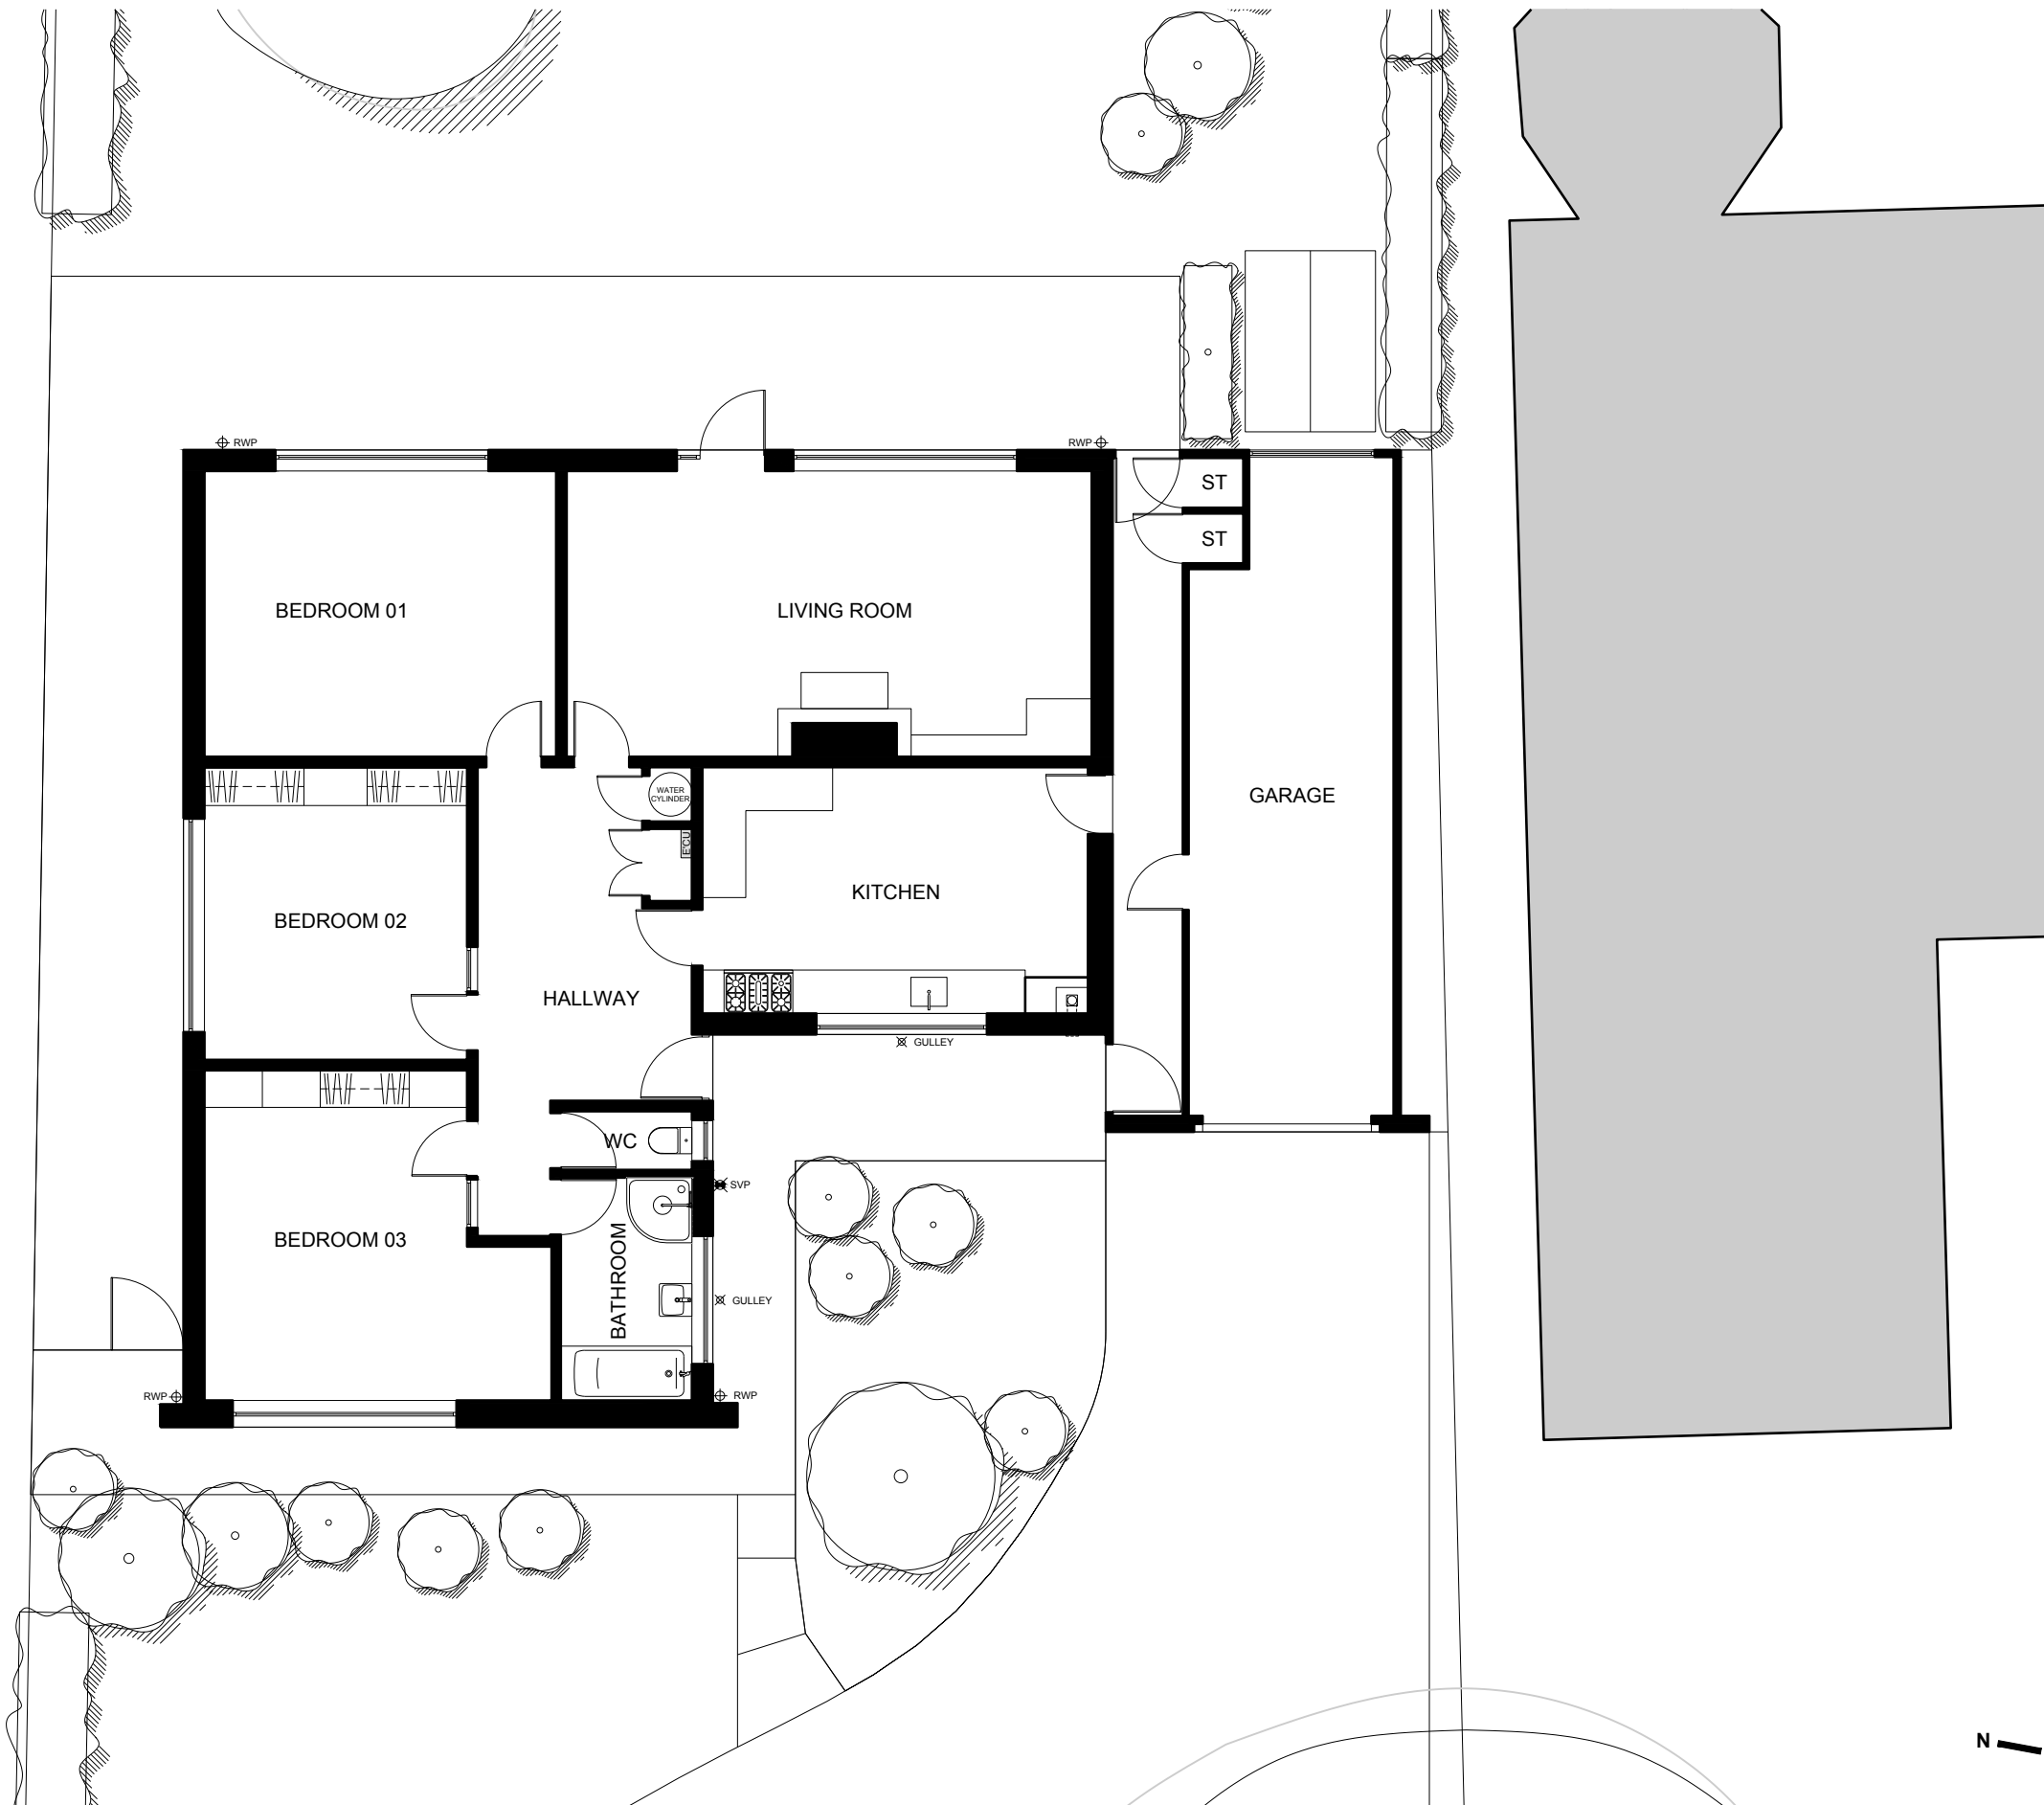

01 | 1:100 | GROUND FLOOR



DRAWING INFORMATION
Drawing copyright of JRD Kent. Do not scale from drawings. Report all discrepancies, errors & omissions. Check dimensions on site before commencing works. Materials, Components & Workmanship to comply with British & European Standards.

DRAWING REVISIONS

JRD Kent Ltd | info@jrdkent.com | www.jrdkent.com

SCALE 1:100 10m 1 2 5 10

DRAWING KEY

Application Boundary

STONEWOLD, WHITEPOST LN
CULVERSTONE GREEN DA13 0TW
EXISTING FLOOR PLANS

SCALE 1:100 @ A3
DATE AUGUST 2022
PURPOSE SURVEY
REFERENCE 2211 E 010 REV -