



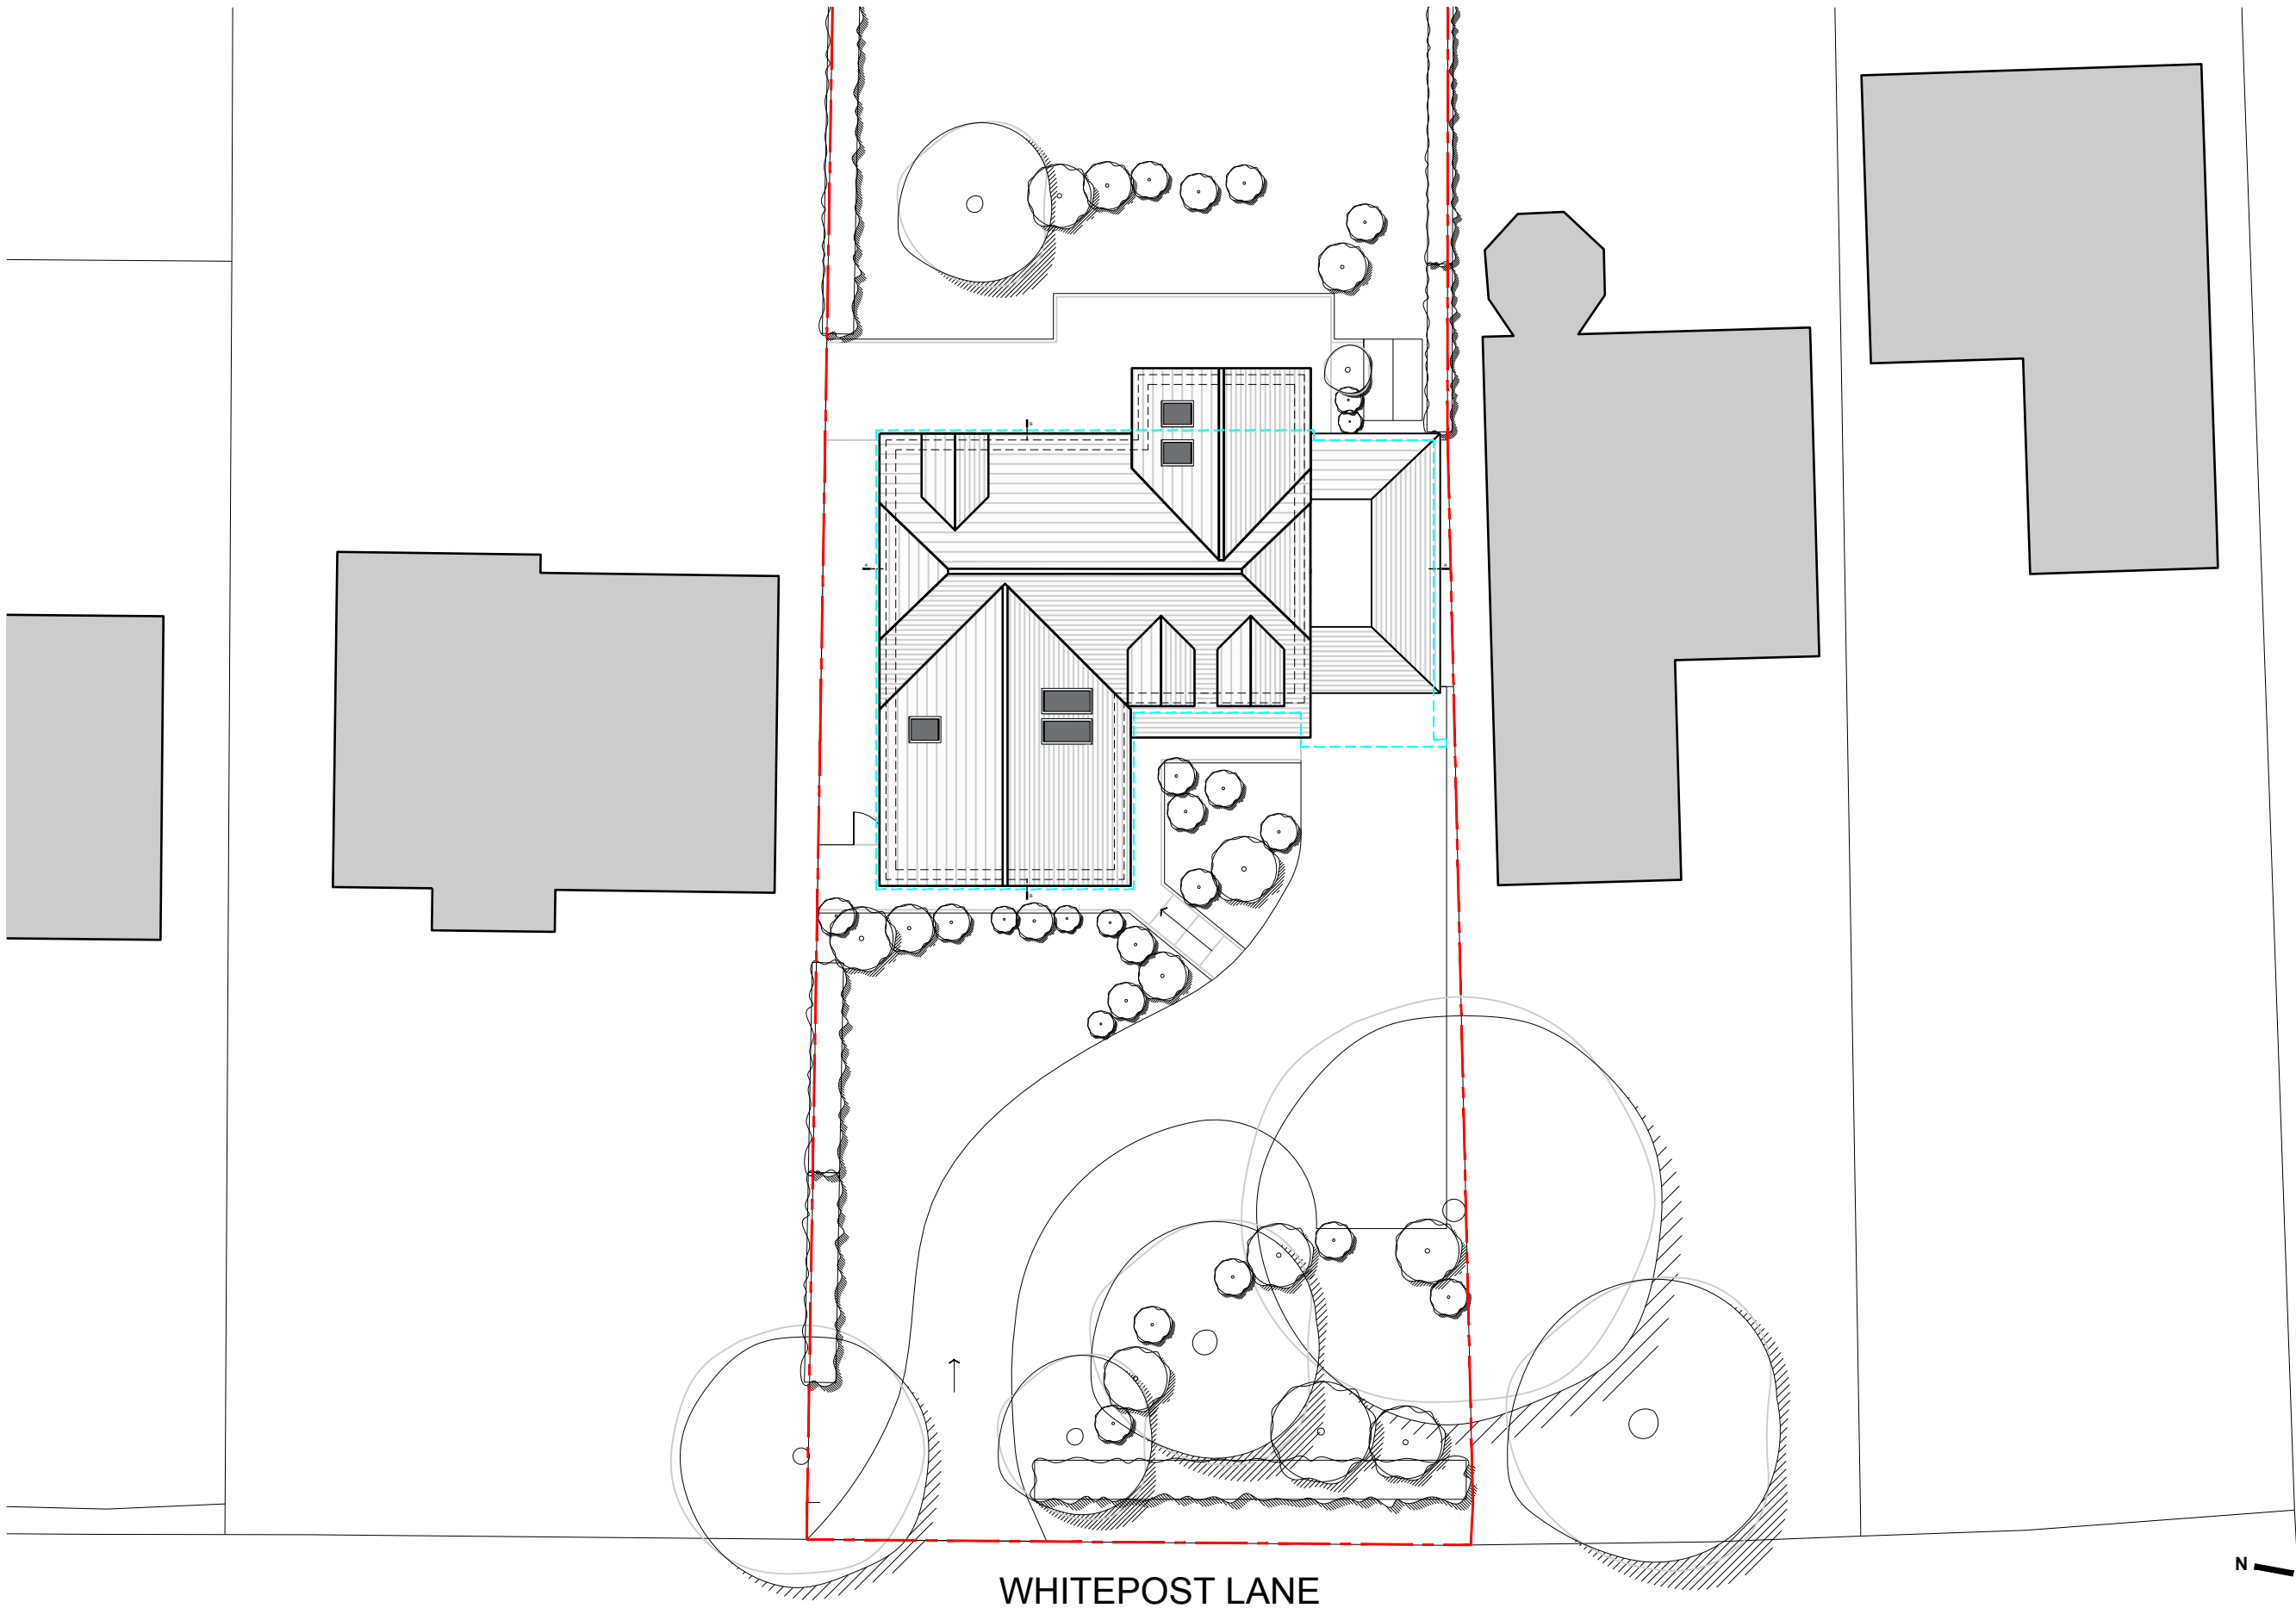

01 | 1:200 | SITE PLAN

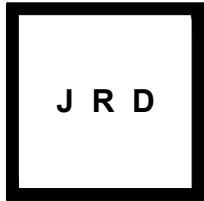

DRAWING INFORMATION
Drawing copyright of JRD Kent. Do not scale from drawings. Report all discrepancies, errors & omissions. Check dimensions on site before commencing works. Materials, Components & Workmanship to comply with British & European Standards.

JRD Kent Ltd | info@jrdkent.com | www.jrdkent.com

DRAWING REVISIONS

B	01.02.23 Drawing Amendments: - Garage Redesigned	E	19.04.23 Further drawing amendments following formal pre-application advice.
C	30.03.23 Drawing Amendments following pre-application advice: - Roof redesigned & reduced is volume.		
D	04.04.23 Drawing Amendments following Client comments.		

SCALE 1:200 | 0m 2 4 10 20

--- Line of Demolition
--- Outline of Previous Application (20221231)
--- Existing Building Line
--- Application Boundary

D R A W I N G K E Y

STONEWOLD, WHITEPOST LN
CULVERSTONE GREEN DA13 0TW
PROPOSED SITE PLAN

S C A L E 1:200 @ A3
D A T E NOVEMBER 2022
P U R P O S E PLANNING
R E F E R E N C E 2211 P 100 REV E