



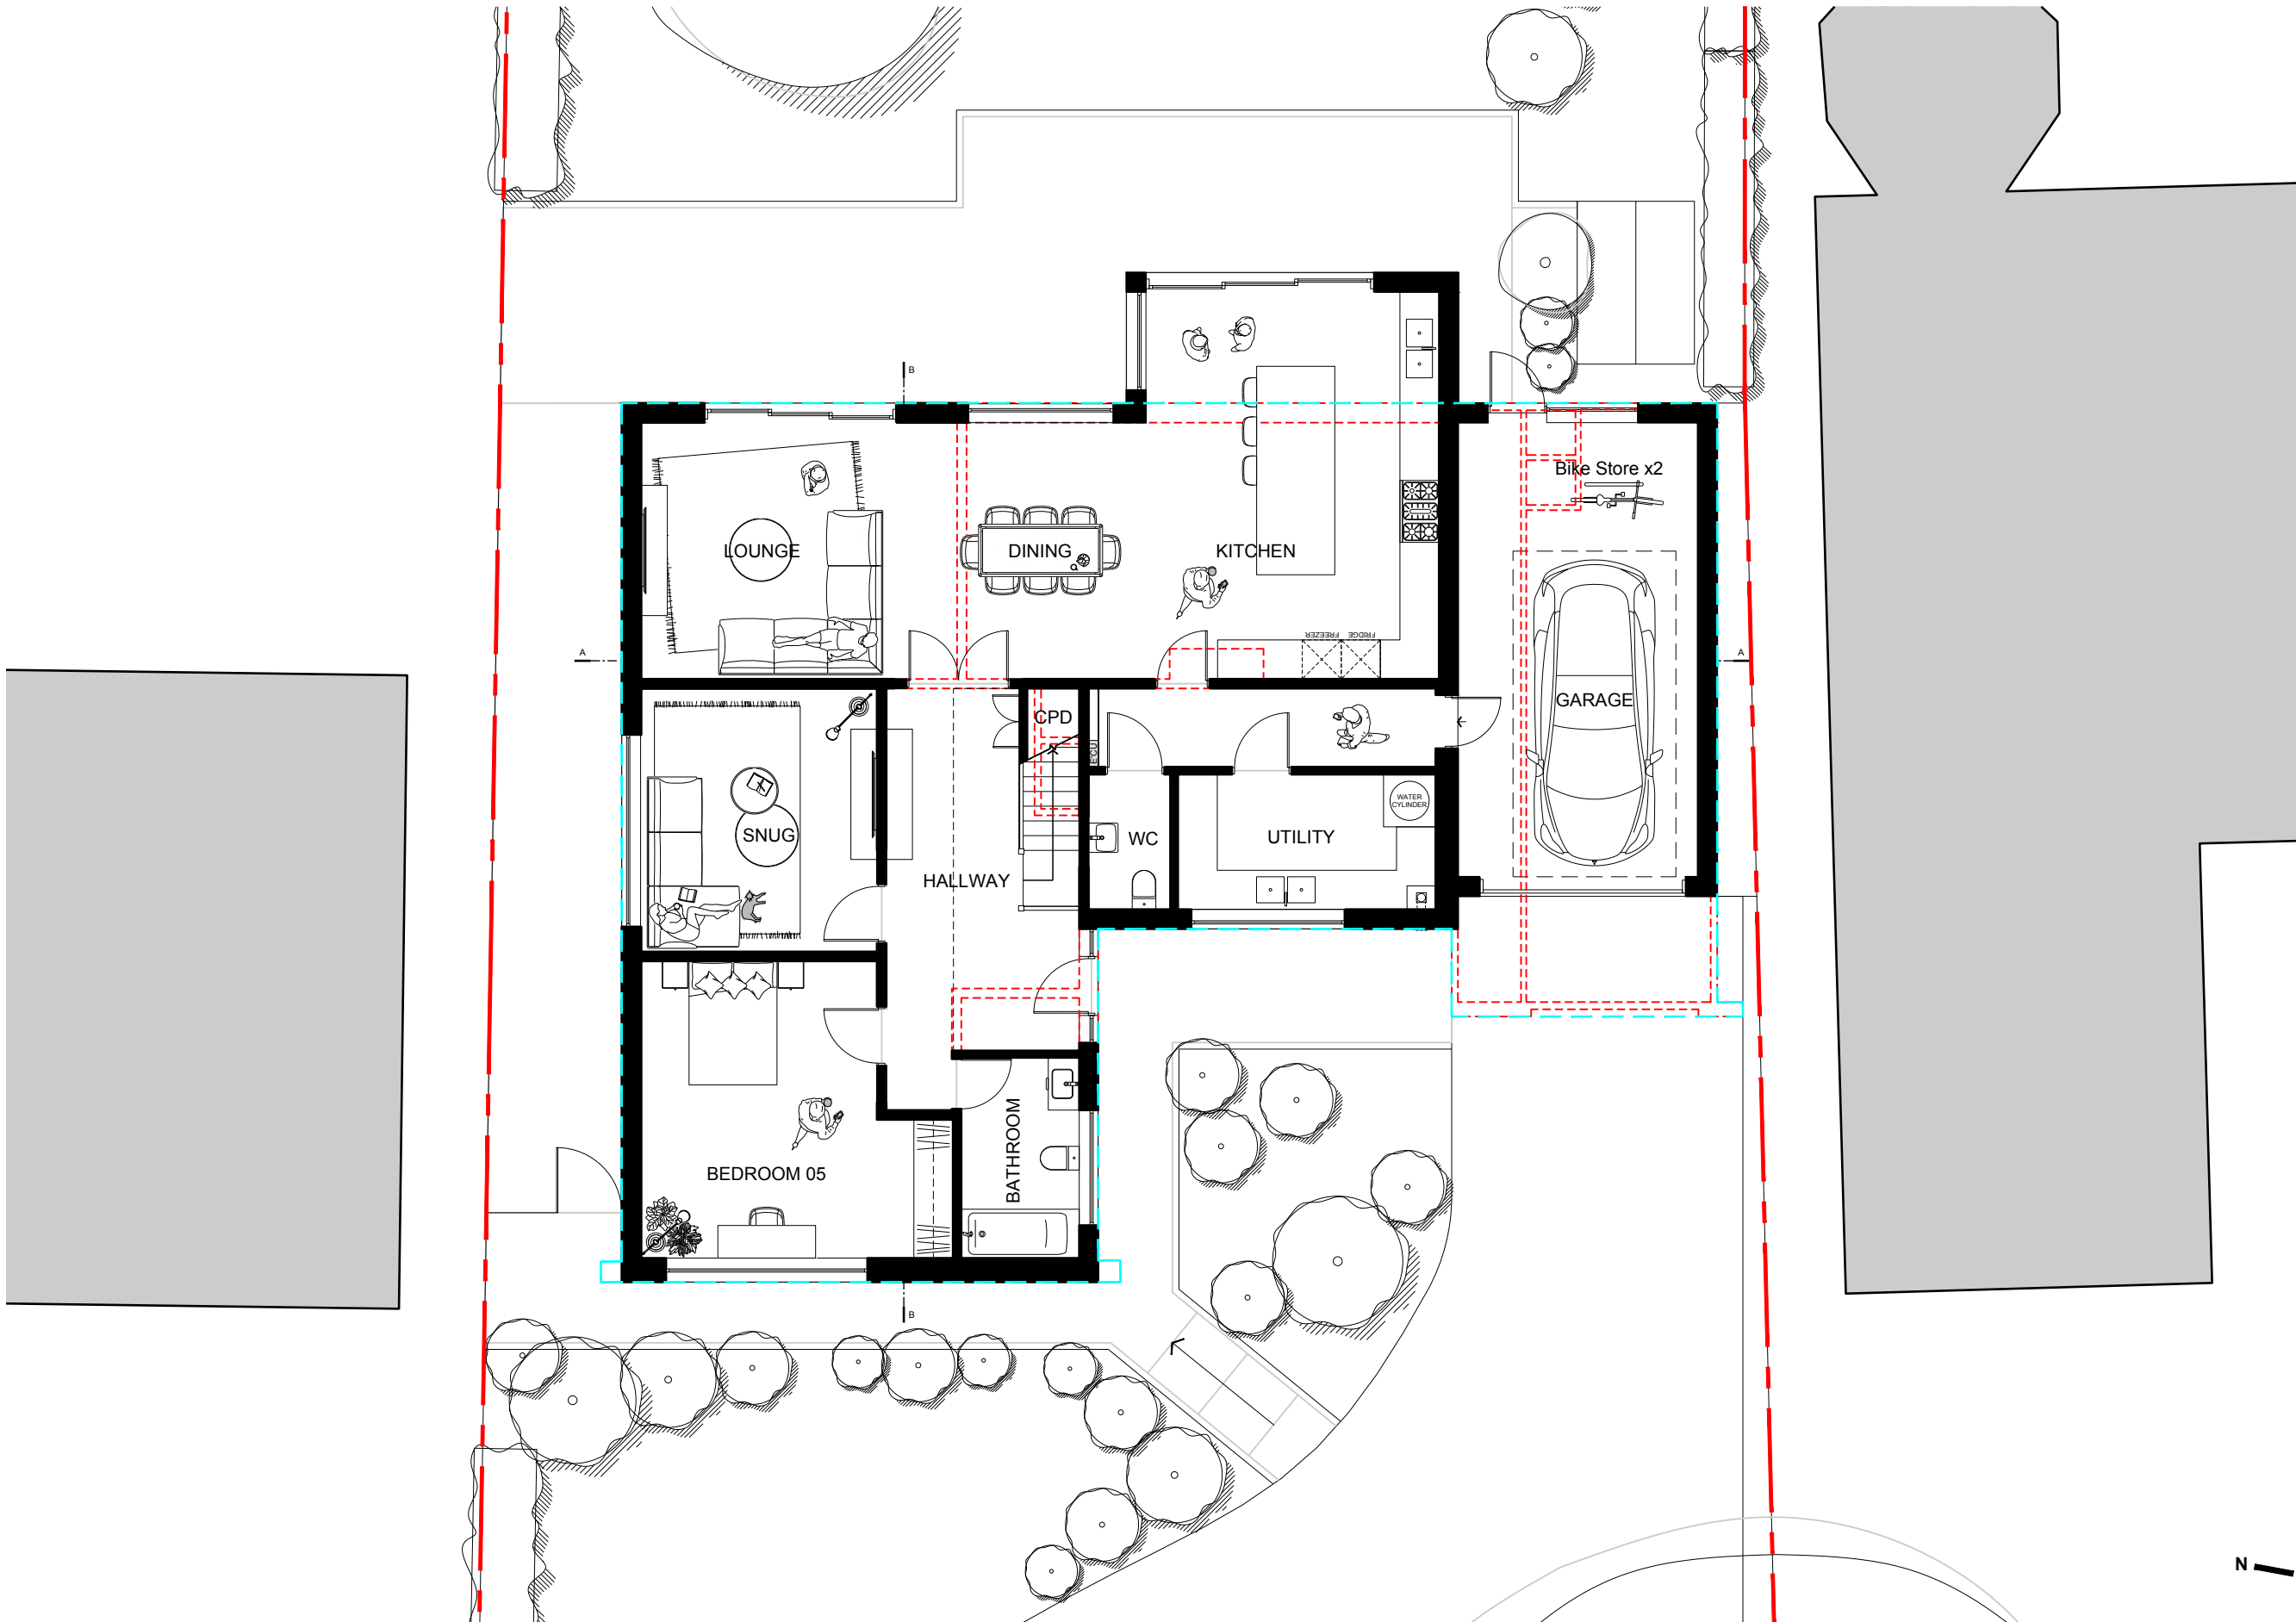

01 | 1:100 | GROUND FLOOR

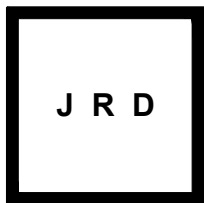

DRAWING INFORMATION
Drawing copyright of JRD Kent. Do not scale from drawings. Report all discrepancies, errors & omissions. Check dimensions on site before commencing works. Materials, Components & Workmanship to comply with British & European Standards.

JRD Kent Ltd | info@jrdkent.com | www.jrdkent.com

DRAWING REVISIONS
A 01.02.23 Drawing Amendments:
- Garage Redesigned & reduced in depth
- Utility window amended

SCALE 1:100 | 0m 1 2 5 10

--- Line of Demolition
--- Outline of Previous Application (20221231)
--- Existing Building Line
--- Application Boundary

D R A W I N G K E Y

STONEWOLD, WHITEPOST LN
CULVERSTONE GREEN DA13 0TW
PROPOSED GROUND FLOOR PLAN

S C A L E 1:100 @ A3
D A T E NOVEMBER 2022
P U R P O S E PLANNING
R E F E R E N C E 2211 P 110 REV A