



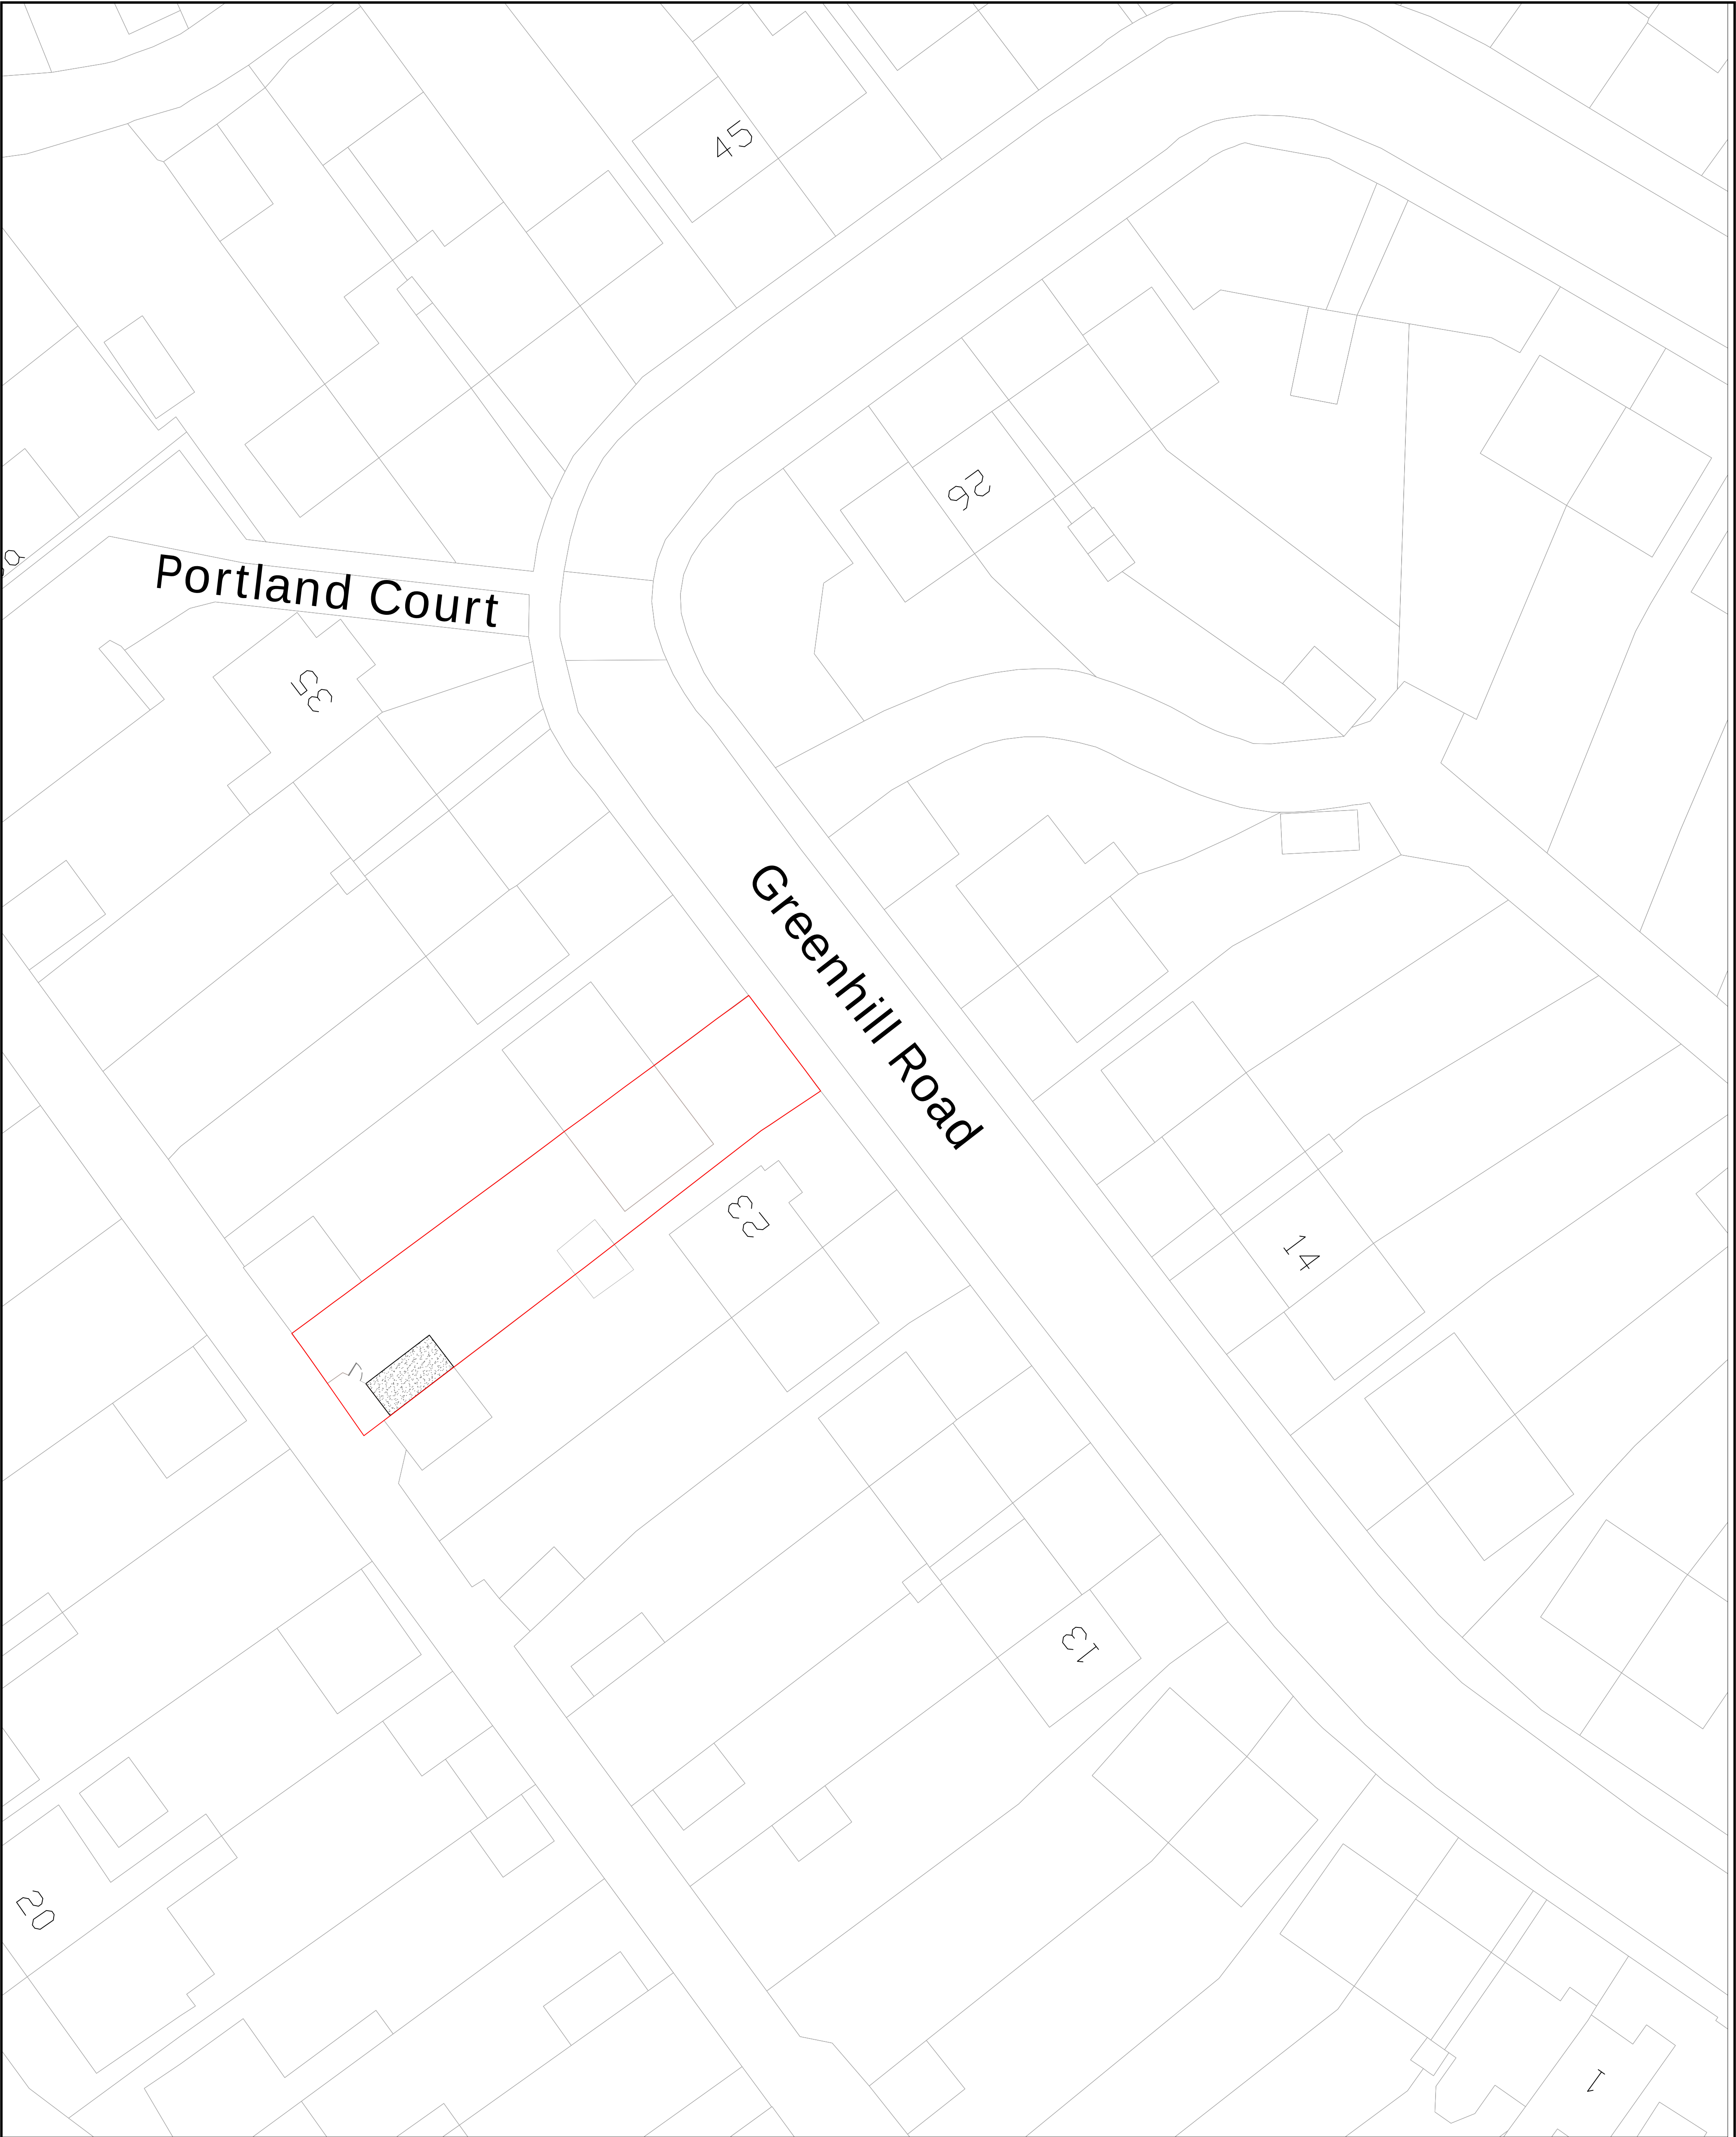

Site plan Scale 1:1250

 

Permitted
Development

PI	RESUBMITTED TO PLANNING	XX/04/23	WC
Rev		Date	By



Structural & Architectural Solutions
9A THE PINNACLE - 160 HIGH ROAD - CHADWELL HEATH RM6 6PN
07340121222

Job Title
25 Greenhill Road Gravesend
DA11 7EZ

Drawing Title
Existing Block Plan
with Location Plan

Scale	1:200 @ A1	Date	Apr 11 '23	Drawn No.		Rev	
Job No.	51-1000-001	S01	P1				