



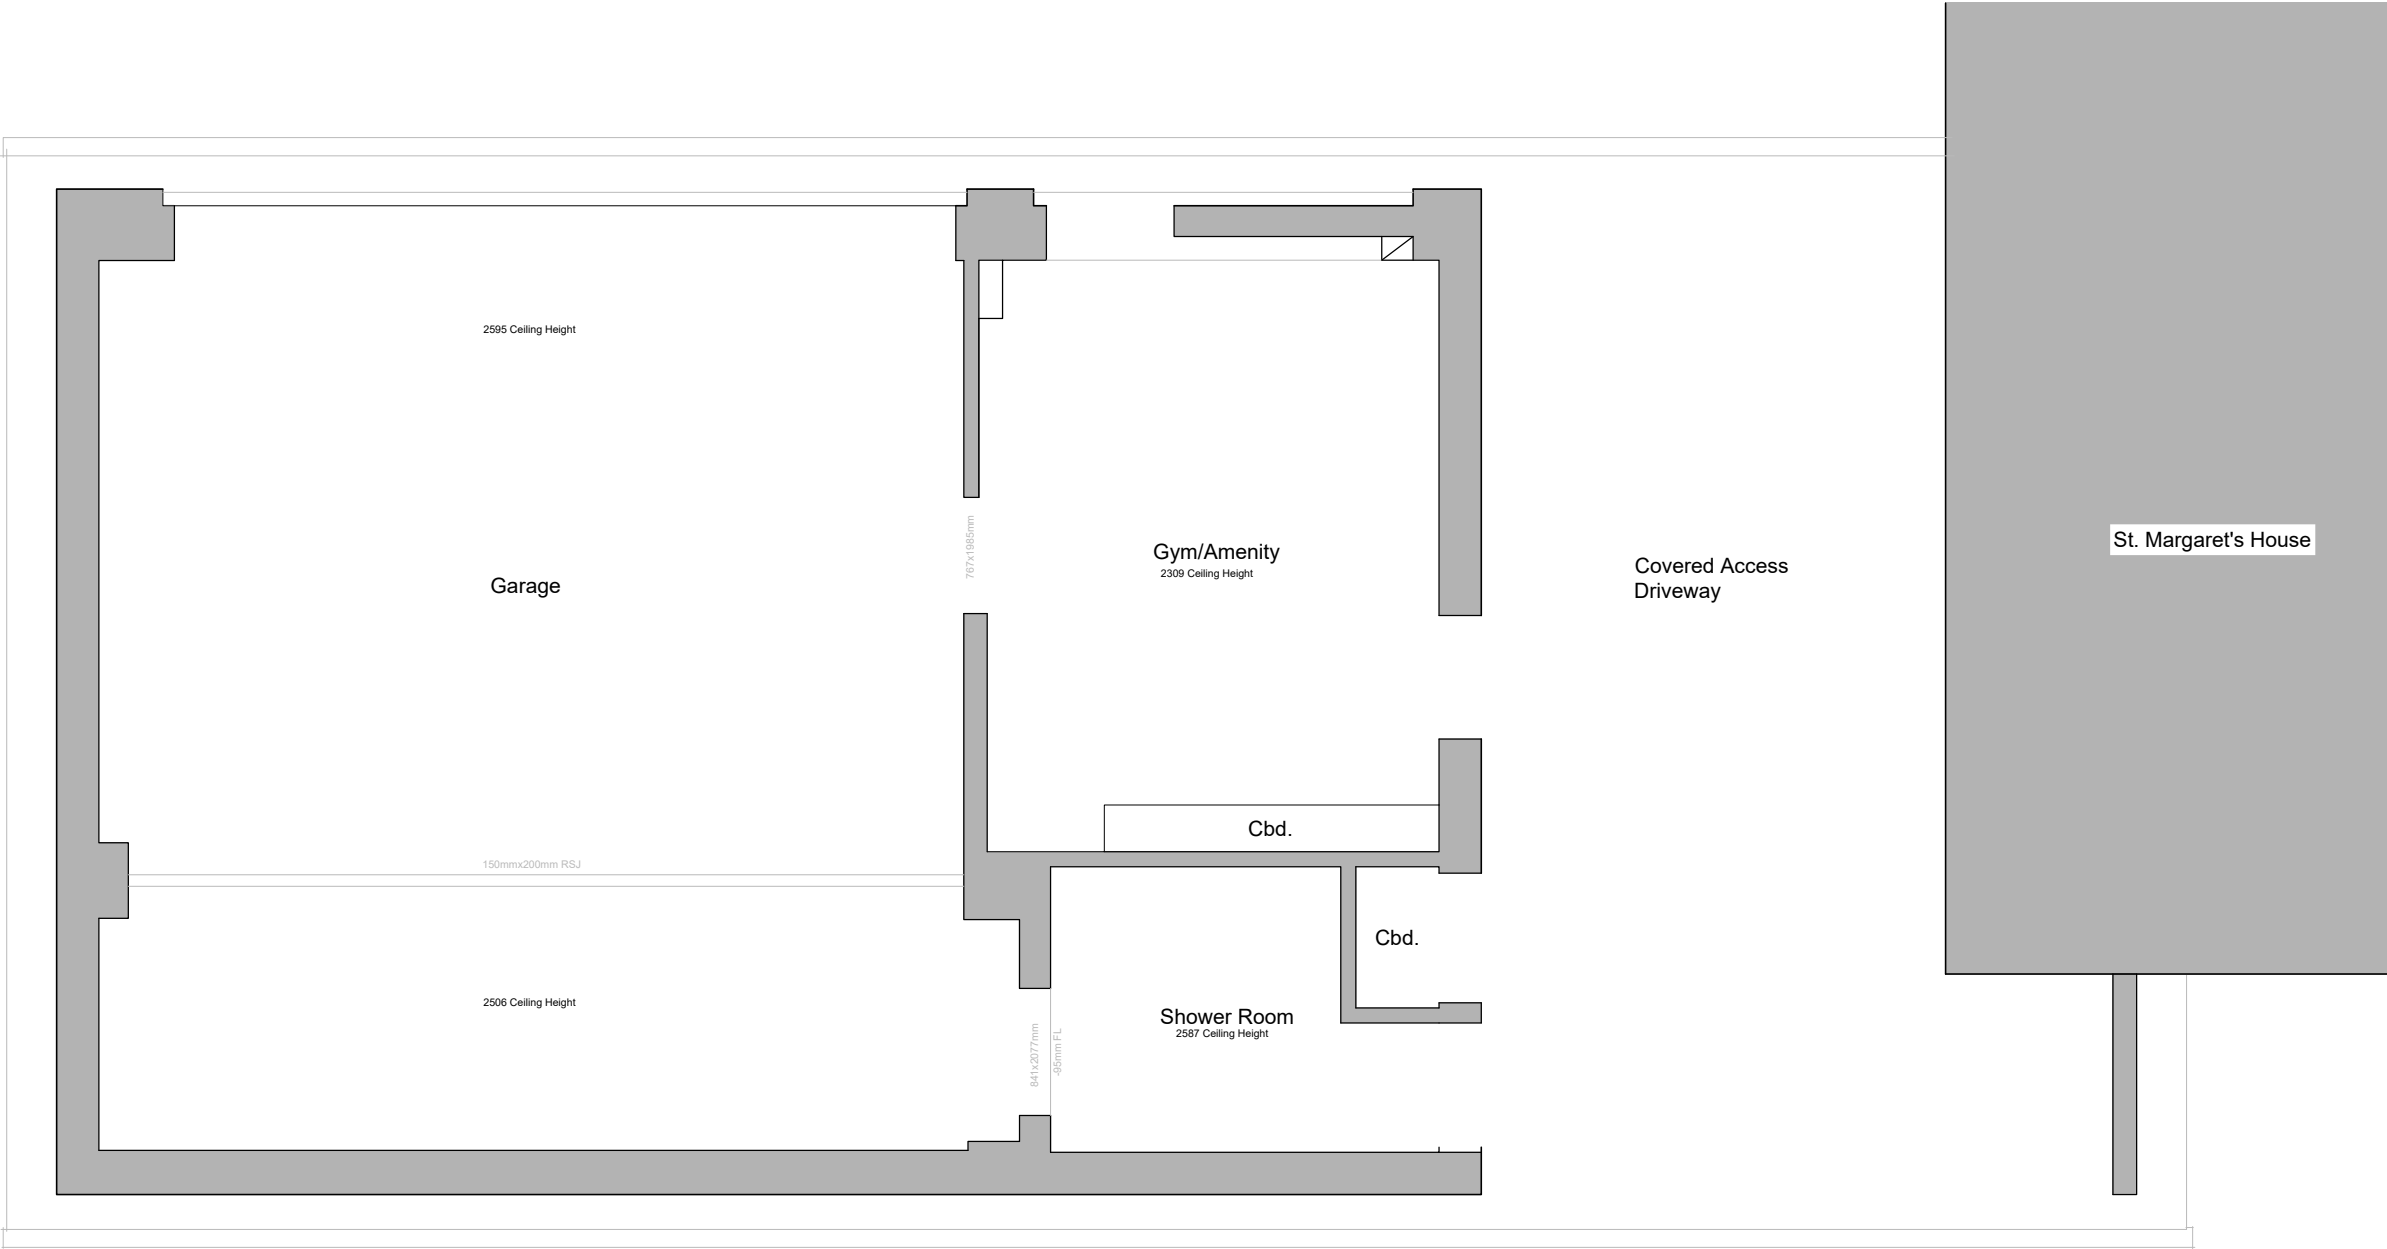

EXISTING  
GROUND FLOOR PLAN

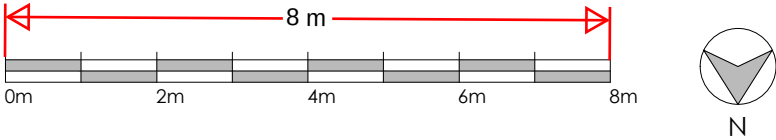

|   |  |  |  |                  |  |                      |  |             |  |          |  |
|---|--|--|--|------------------|--|----------------------|--|-------------|--|----------|--|
|   |  |  |  |                  |  |                      |  |             |  |          |  |
|   |  |  |  | - dd-mm-yy ----- |  |                      |  | ---         |  | ---      |  |
|   |  |  |  | Rev              |  | Date                 |  | Description |  | Rev By   |  |
|   |  |  |  | Date             |  |                      |  |             |  | Chk'd By |  |
| <div>Project Title</div> <div>GARAGE CONVERSION</div> <div>ST MARGARETS<br/>PEAR TREE LANE<br/>SHORNE<br/>DA123JX</div> |  |  |  | Drawing Title    |  | EXISTING FLOOR PLANS |  |             |  |          |  |
|   |  |  |  | Job-Dwg No       |  | LHA(01/24)-002       |  |             |  |          |  |
|   |  |  |  | Rev              |  | -                    |  |             |  |          |  |
| Client   |  |  |  | KEITH GIRDHAM    |  |                      |  |             |  |          |  |
| Status   |  |  |  | PLANNING         |  |                      |  |             |  |          |  |
| Scale   |  |  |  | 1:100            |  | Drawing Size         |  | A3          |  |          |  |
| Date   |  |  |  | 14/03/24         |  | Drawn By             |  | LDH         |  | Checked  |  |

LH Architectural

Architectural Design Services

69 Highgrove Road

Chatham, ME57SF

t. 07753323062

e. lewisharding2009@hotmail.co.uk