



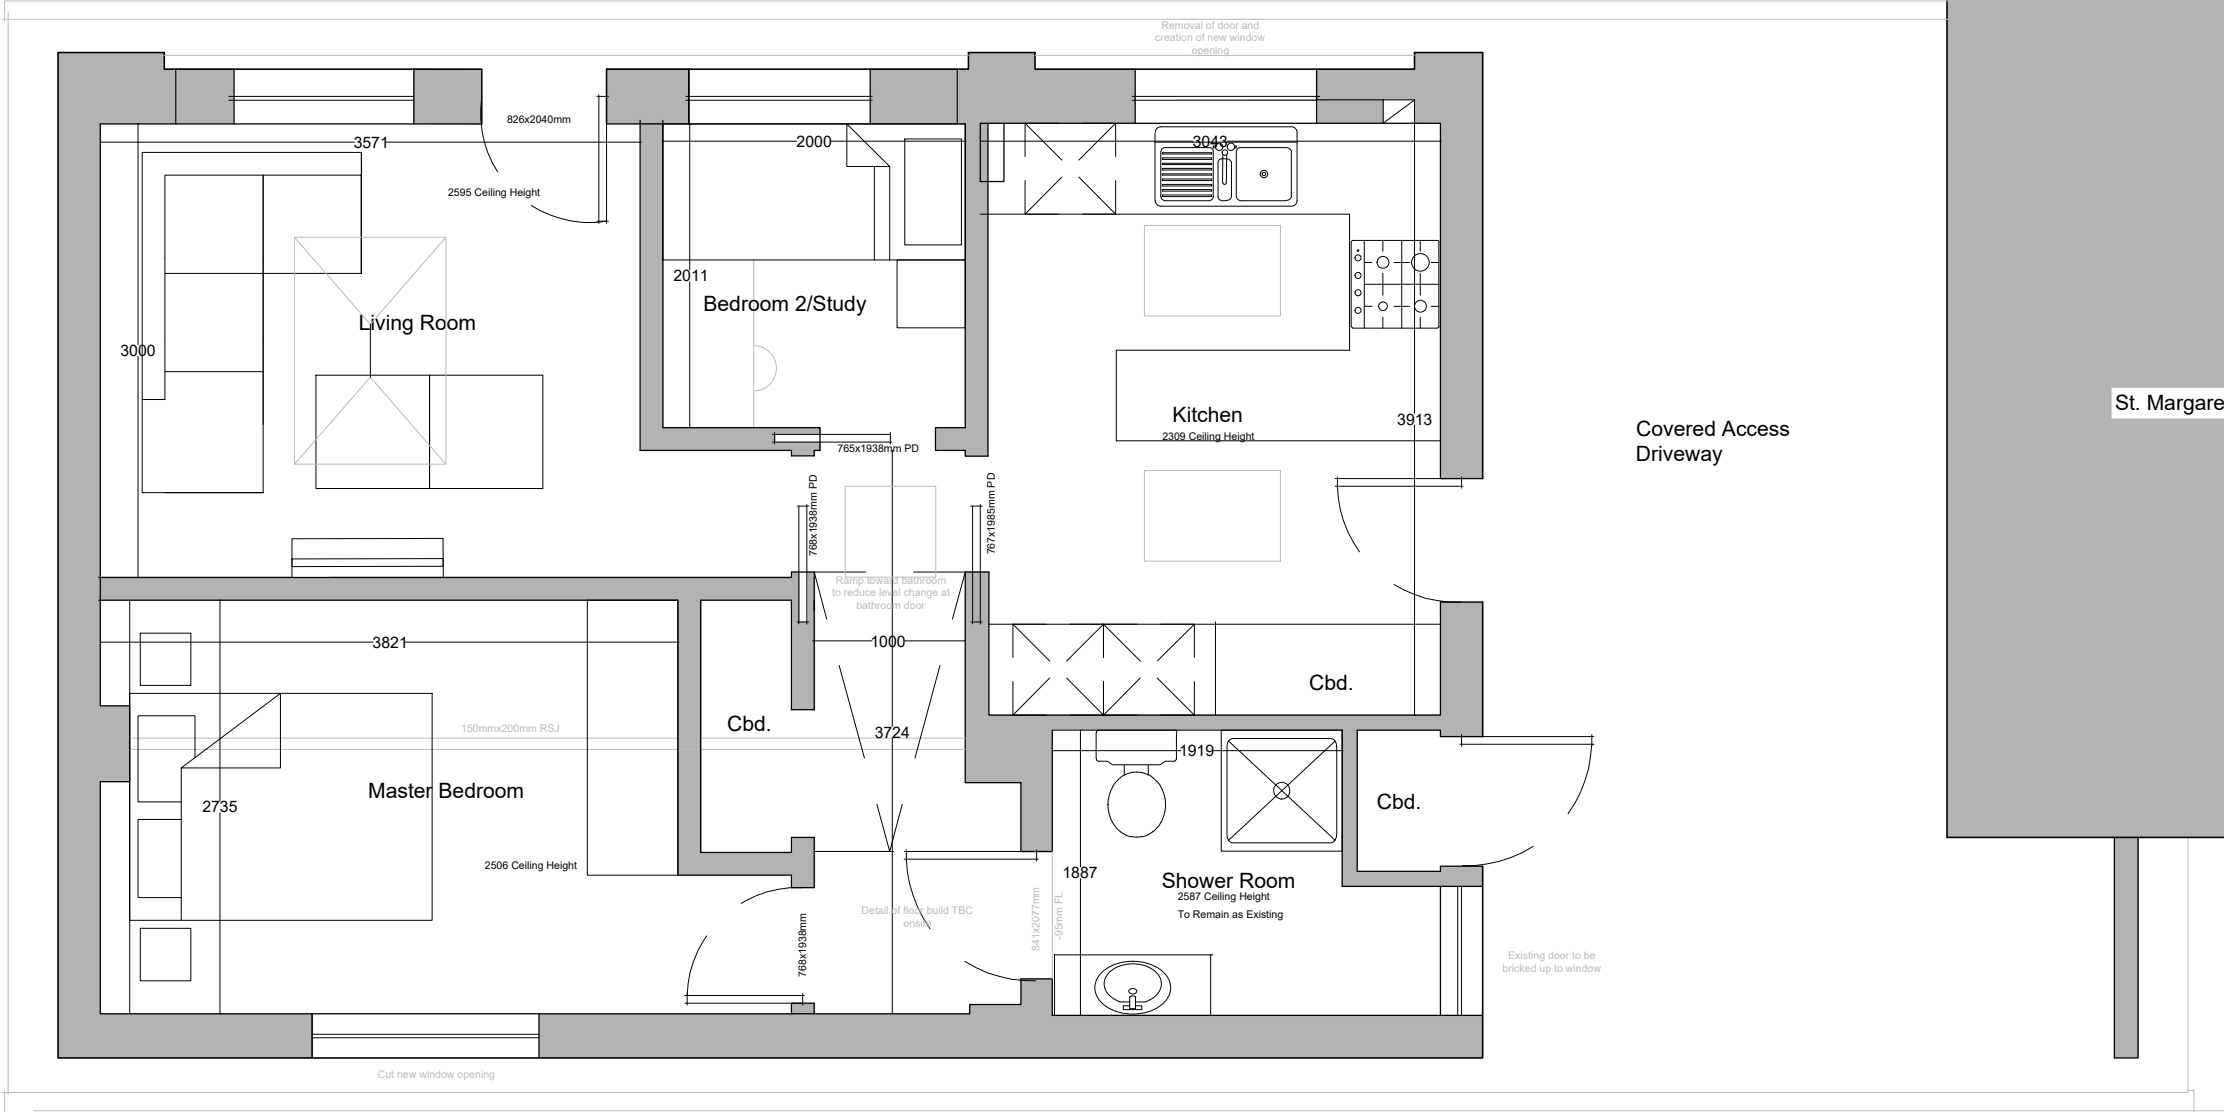

PROPOSED
GROUND FLOOR PLAN

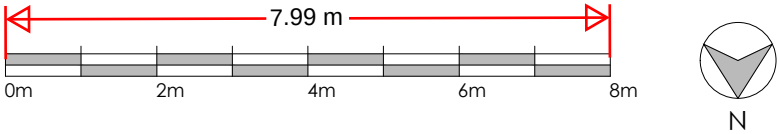

Project Title	GARAGE CONVERSION		
	ST MARGARETS PEAR TREE LANE SHORNE DA123JX		
Client	KEITH GIRDHAM		
Status	PLANNING		
Scale	1:100	Drawing Size	A3
Date	14/03/24	Drawn By	LDH
		Checked	

Rev	Date	Description	Rev By	Chk'd By
-	dd-mm-yy	-----	---	---
Drawing Title	PROPOSED FLOOR PLANS			
Job-Dwg No	LHA(01/24)-004	Rev	-	
LH Architectural Architectural Design Services 69 Highgrove Road Chatham, ME57SF t. 07753323062 e. lewisharding2009@hotmail.co.uk				