




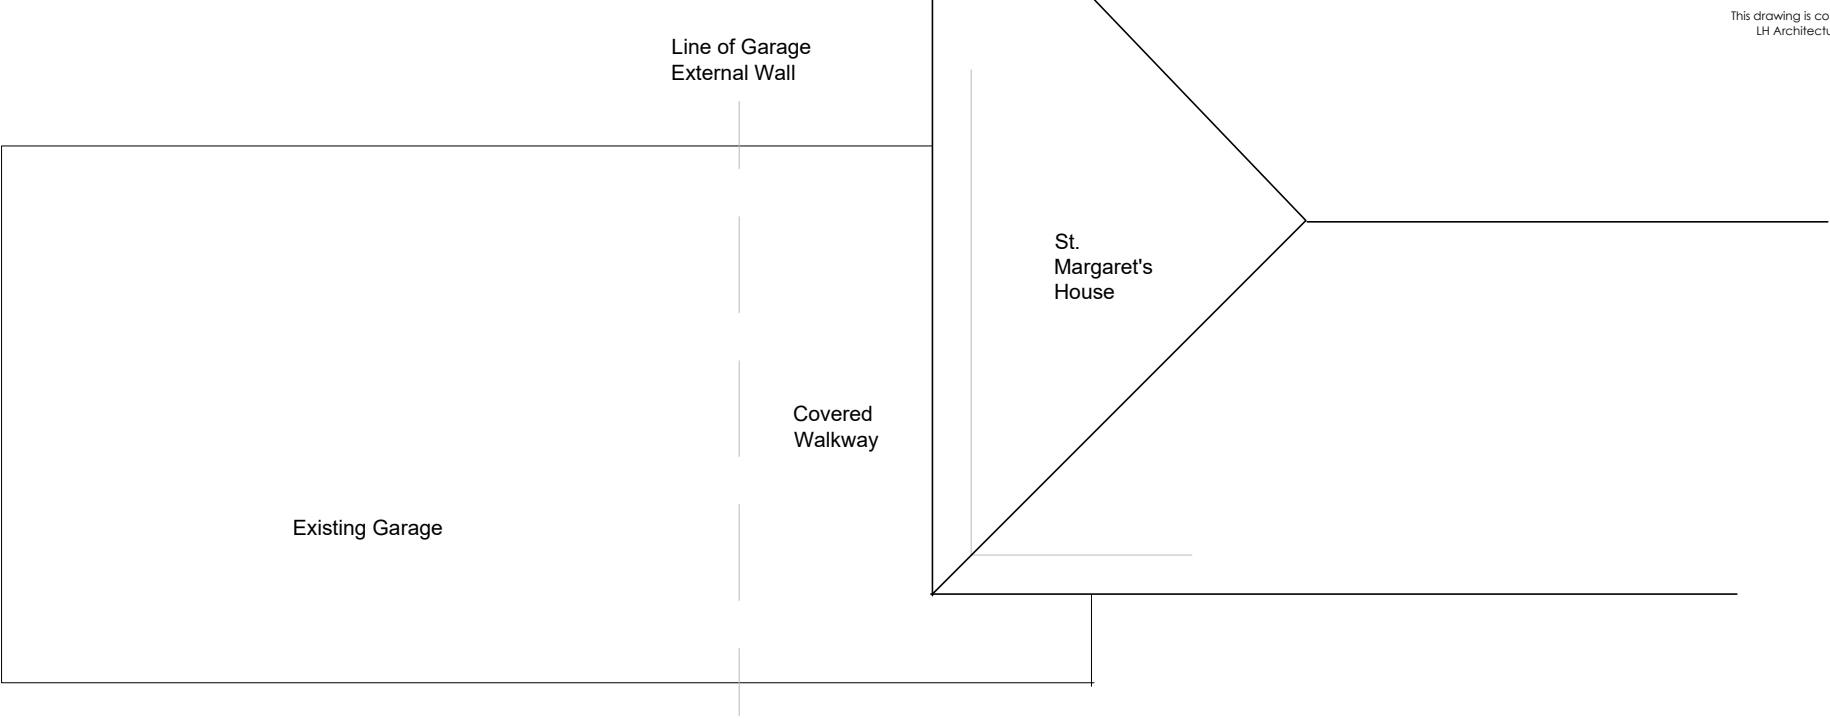

EXISTING
ROOF PLAN

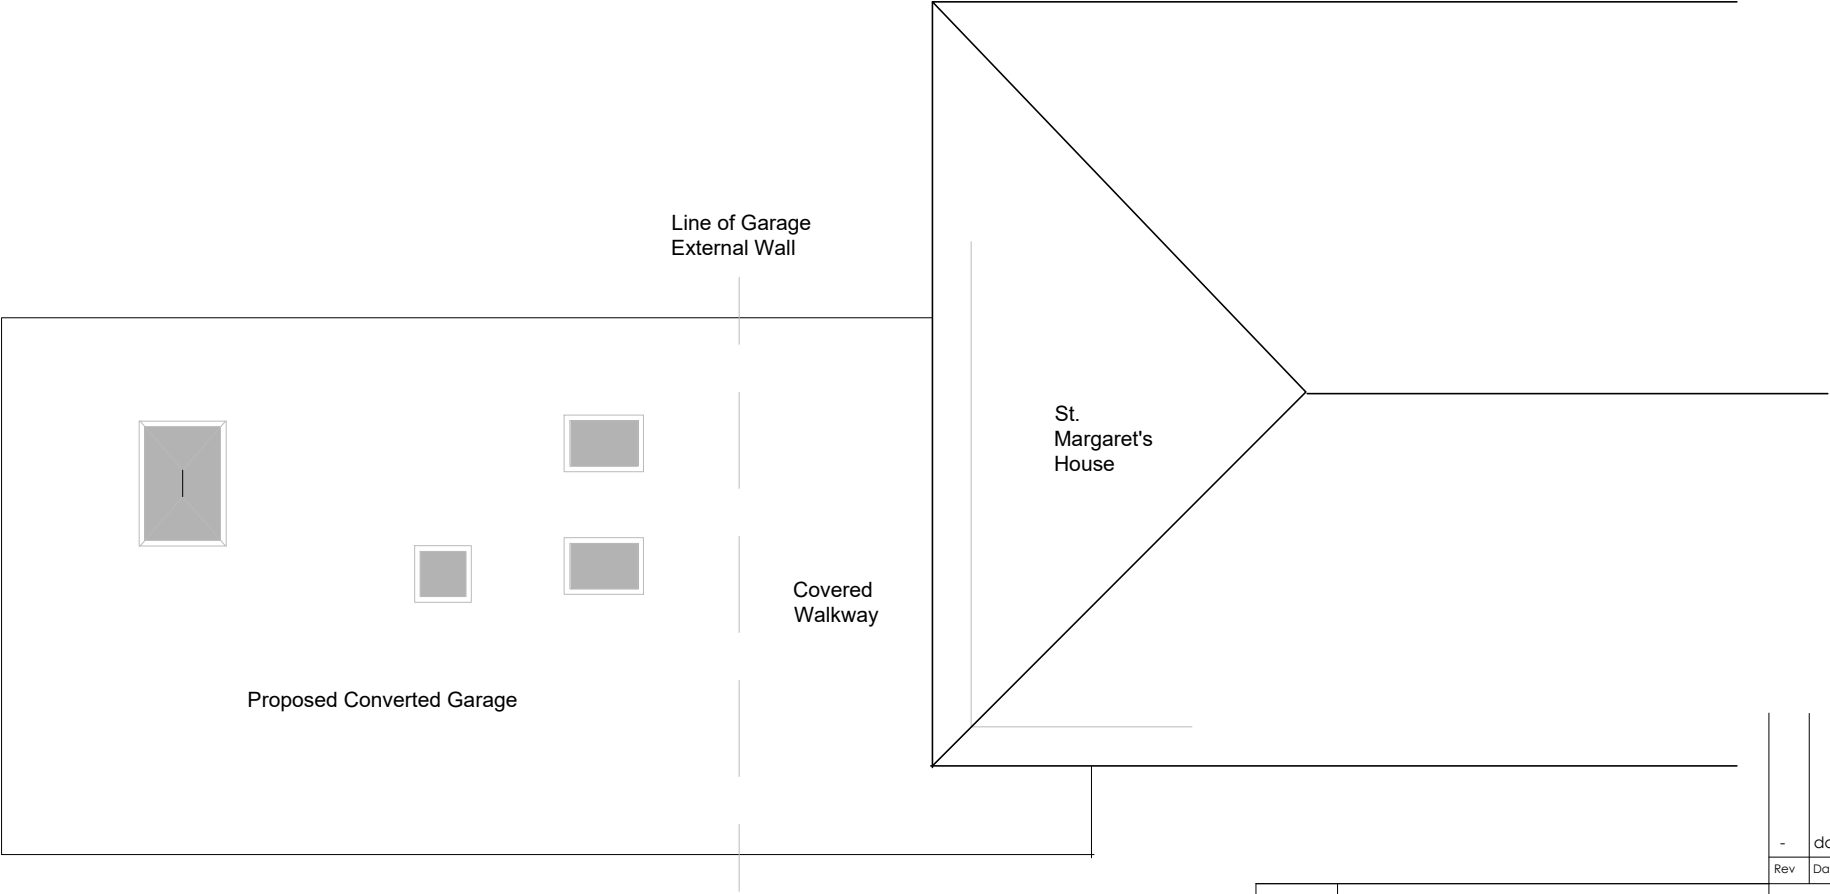

PROPOSED
ROOF PLAN

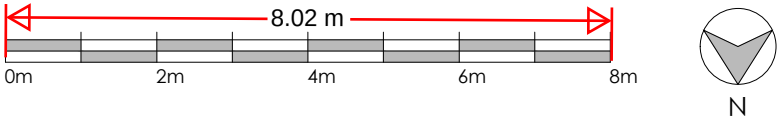

Project Title	GARAGE CONVERSION			
	ST MARGARETS PEAR TREE LANE SHORNE DA123JX			
Client	KEITH GIRDHAM			
Status	PLANNING			
Scale	1:100	Drawing Size	A3	
Date	14/03/24	Drawn By	LDH	Checked

Rev	Date	Description	Rev By	Chk'd By
-	dd-mm-yy	----	---	---

Drawing Title	EXISTING & PROPOSED ROOF PLAN			
Job-Dwg No	LHA(01/24)-006	Rev	-	

LH Architectural

Architectural Design Services



69 Highgrove Road

Chatham, ME57SF

t. 07753323062

e. lewisharding2009@hotmail.co.uk

