


GENERAL NOTES

Do not scale drawings. All written dimensions must be checked on site before work commences on site or in shop. Figured dimensions take preference over those scaled. Discrepancies, where identified, must be reported immediately.

All work must be carried out in accordance with the Building Regulations and to the satisfaction of the Local Authority.

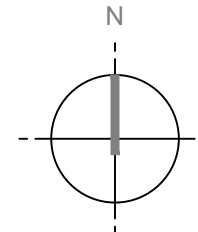


Site Boundary



01
(01)001

Location Plan



1:1250 @ A3

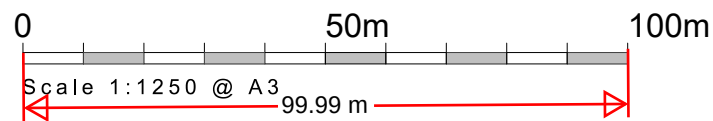

02
(01)001

Site Plan

1:100 @ A3

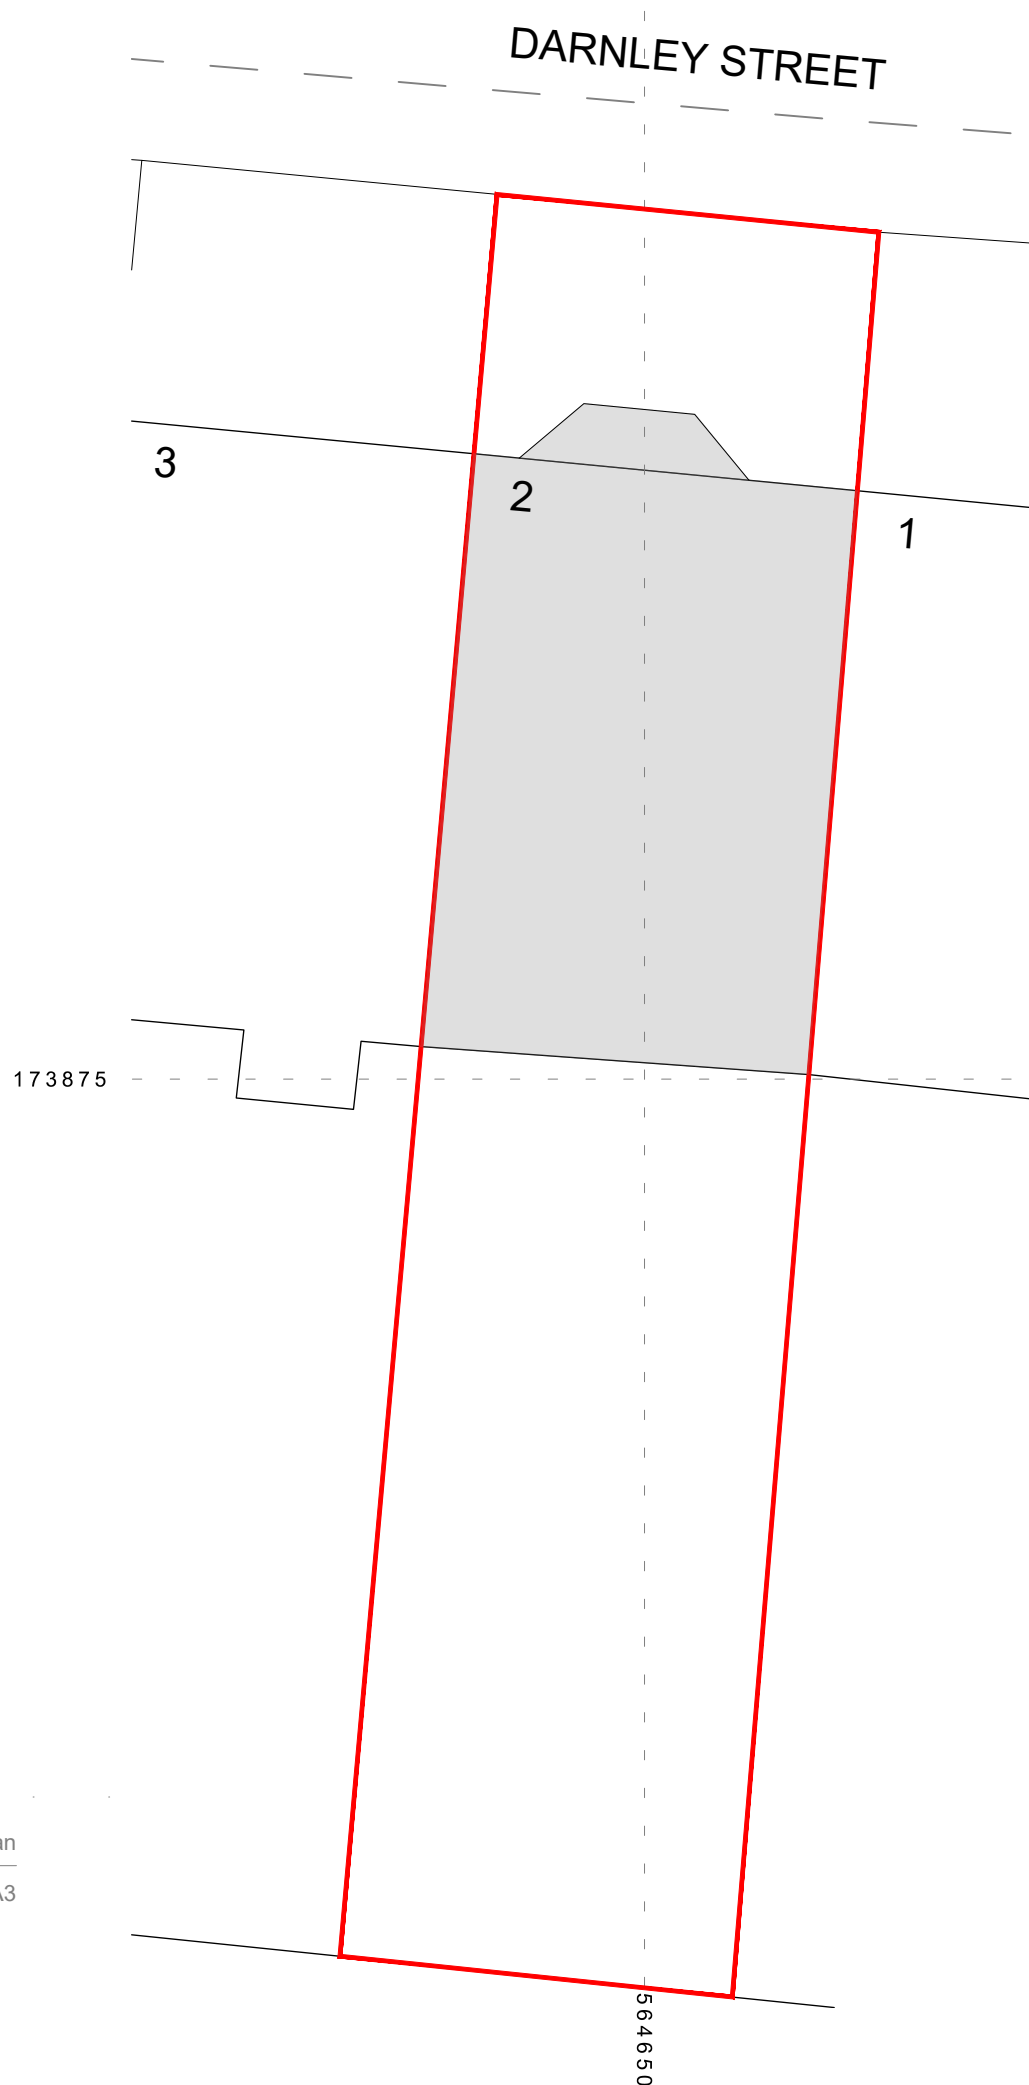 

-	10.03.24	Issued for Planning Application
REV	ISSUE DATE	REVISION NOTES

TECHNICAL DESIGN LTD
152 Fifth Avenue, London, W10 4DU
shane.thomson@live.co.uk
07770 762 566

STATUS
Planning Application

CLIENT
Aberforth Developments Ltd

PROJECT
**2a Darnley Street
Gravesend DA11 0PJ**

DRAWING TITLE
Location / Block Plan

SCALE
1:1250 @ A3

DATE
March 2024

JOB NO.
040

DWG NO.
(01)001

REV.
-