
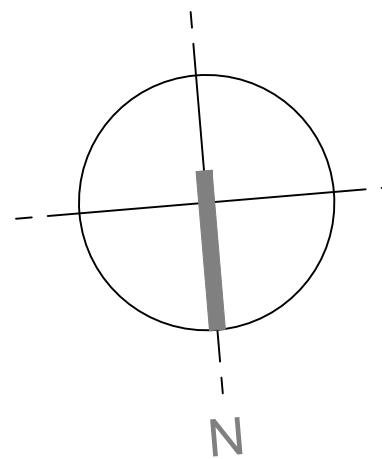
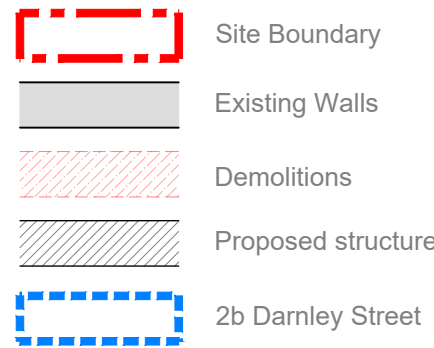


GENERAL NOTES

Do not scale drawings. All written dimensions must be checked on site before work commences on site or in shop. Figured dimensions take preference over those scaled. Discrepancies, where identified, must be reported immediately.

All work must be carried out in accordance with the Building Regulations and to the satisfaction of the Local Authority.

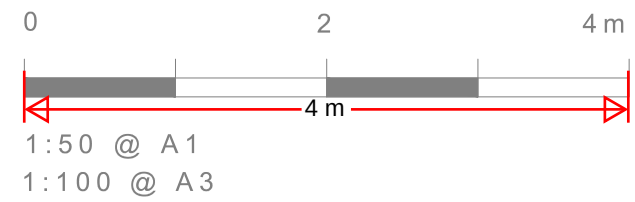

2a Darnley Street:
Existing Internal Floor Area
Ground Floor: 7.00 m²
First Floor: 32.90 m²
Second Floor: 24.30 m²
Total: 64.20 m²

2b Darnley Street:
Existing Internal Floor Area
Lower Ground: 41.60 m²
Raised Ground: 27.50 m²
Total: 69.10 m²

10.03.24 Issued for Planning Application
REV | ISSUE DATE | REVISION NOTES

TECHNICAL DESIGN LTD
152 Fifth Avenue, London, W10 4DU

shane.thomson@live.co.uk
07770 762 566

STATUS
Planning Application

CLIENT
Aberforth Developments Ltd

PROJECT
2a Darnley Street
Gravesend DA11 0PJ

DRAWING TITLE
General Arrangement Plans
- As Existing


SCALE
1:50 @ A1
(1:100 @ A3)

DATE
March 2024

JOB NO.
040


DWG NO.
(01)200

REV.
-

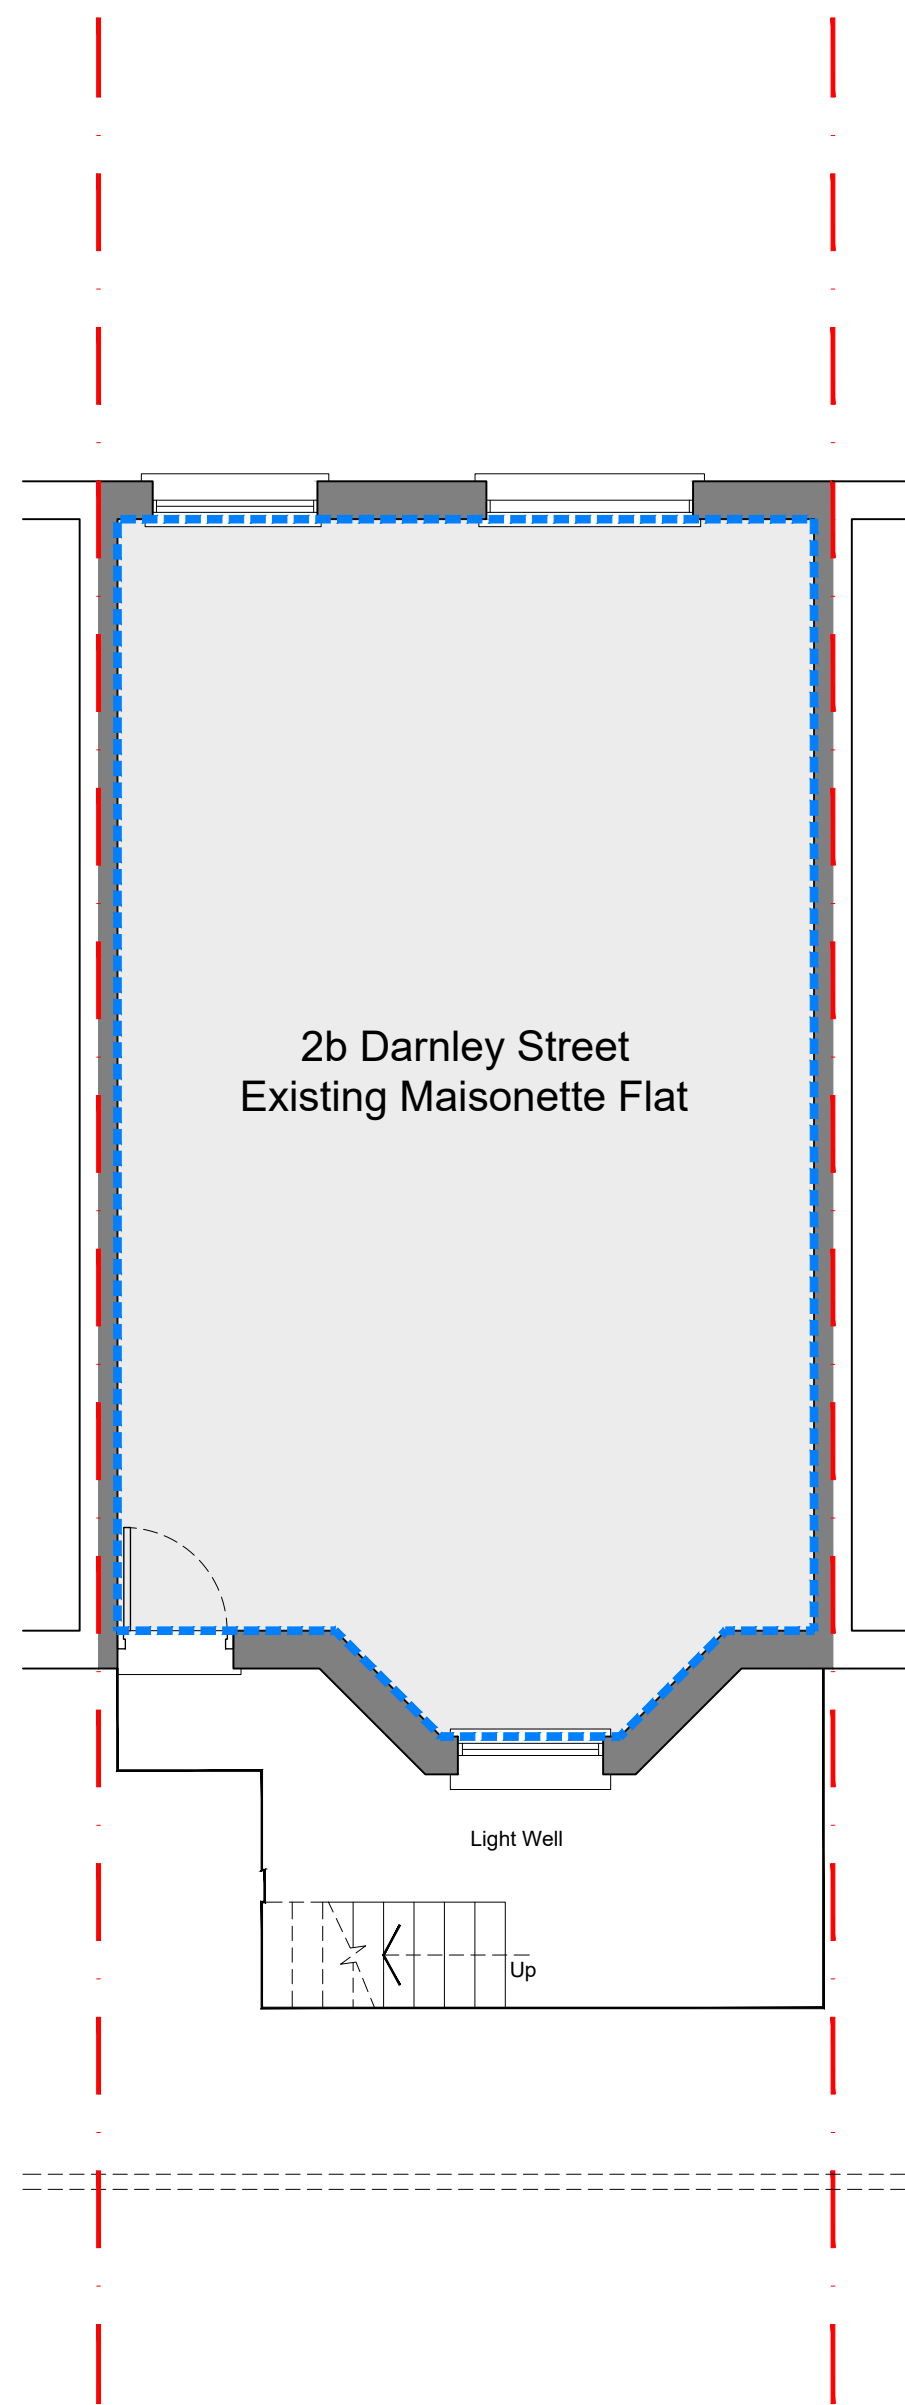


01
(01)200

Lower Ground Floor Plan - As Existing
Scale 1:50

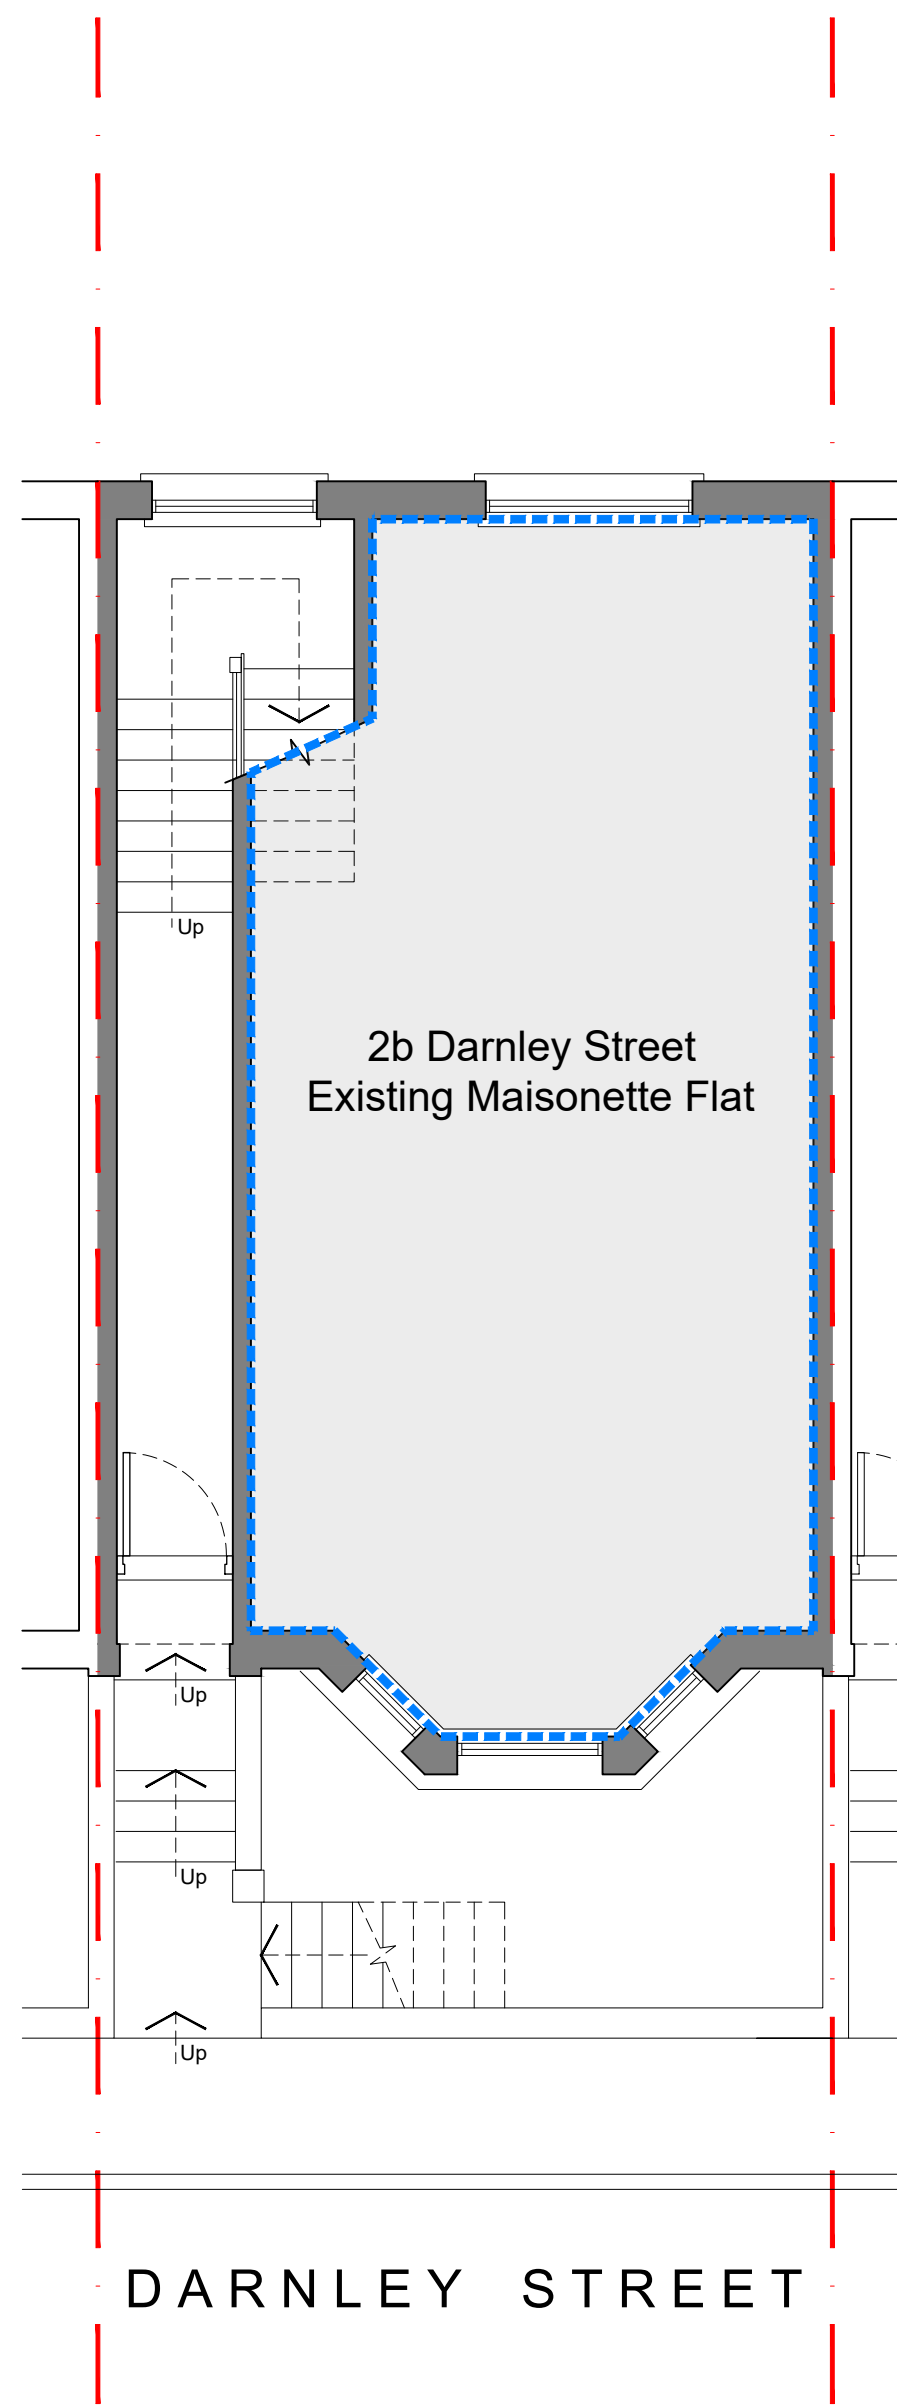


02
(01)200

Raised Ground Floor Plan - As Existing
Scale 1:50

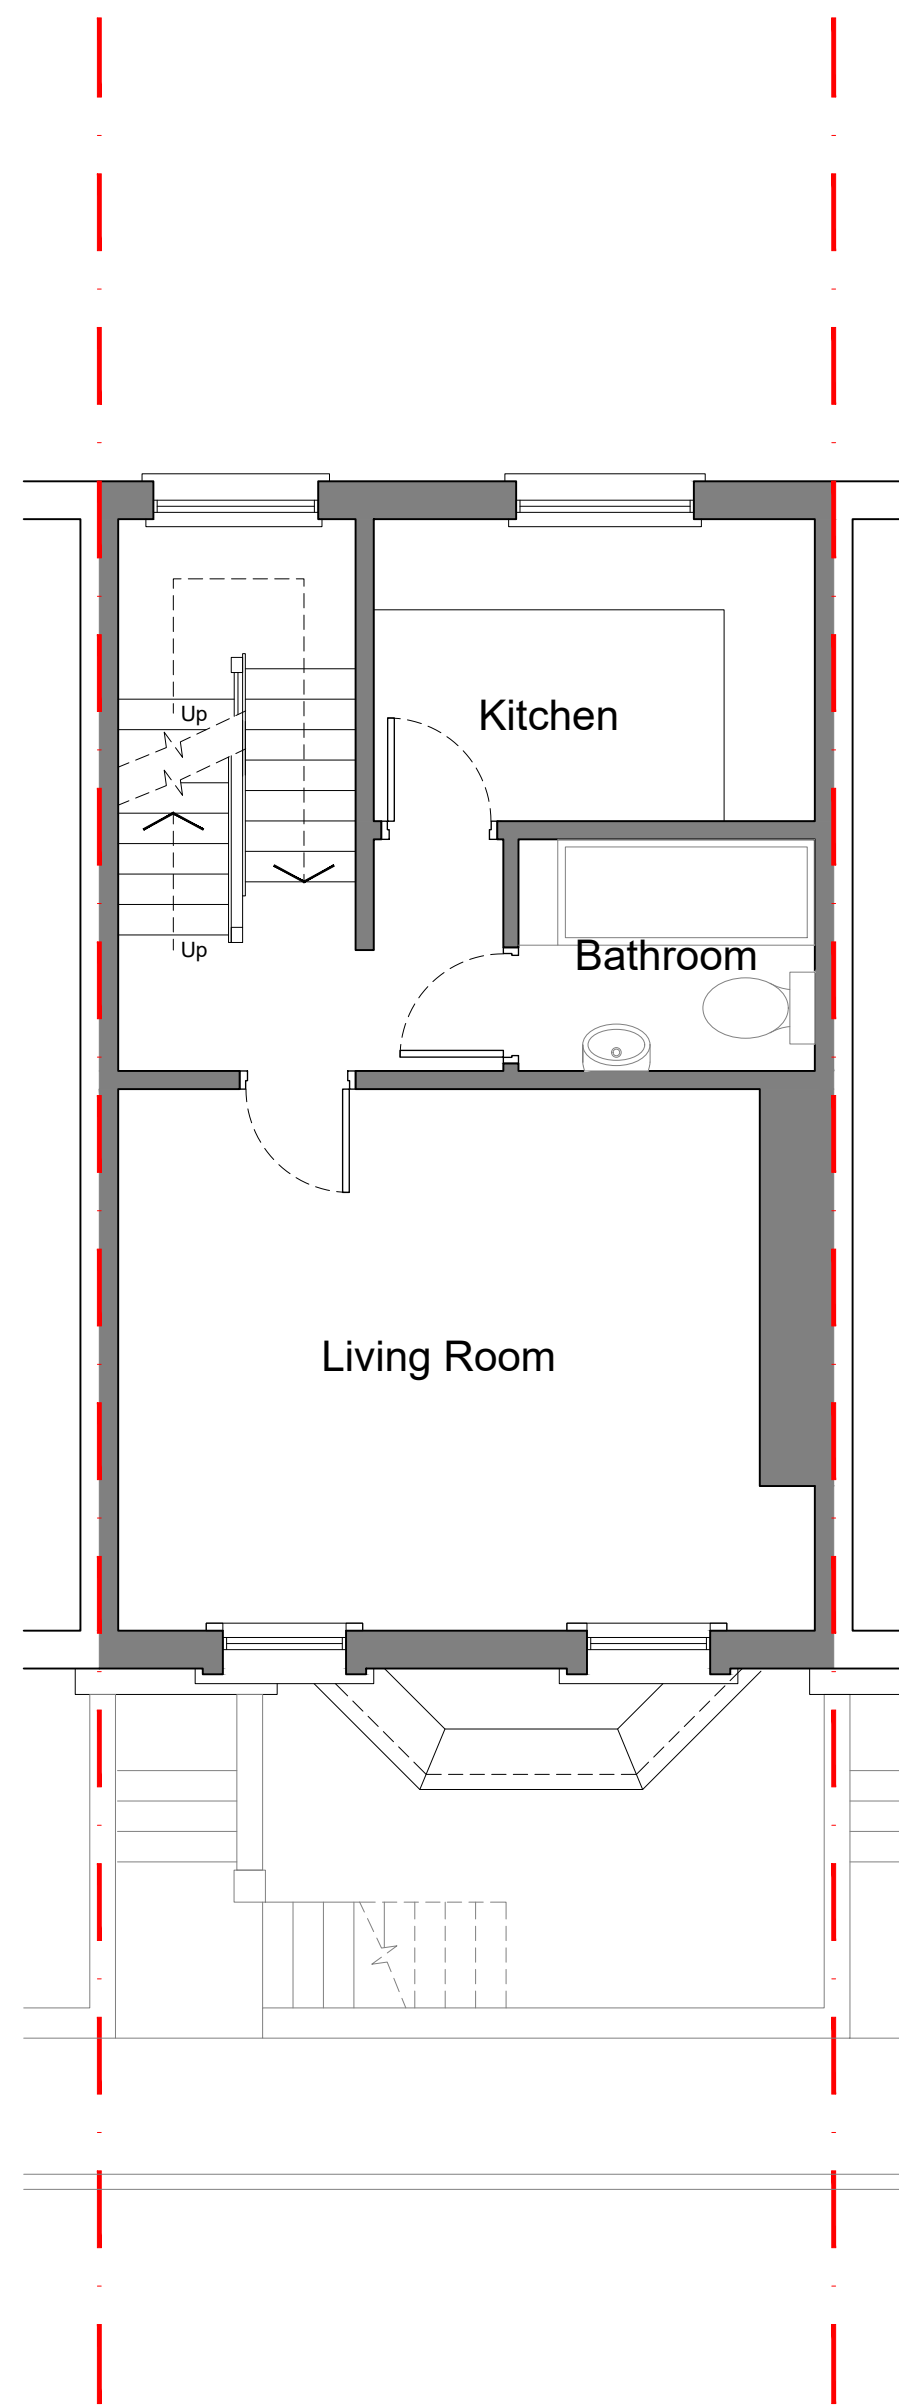


03
(01)200

First Floor Plan - As Existing
Scale 1:50

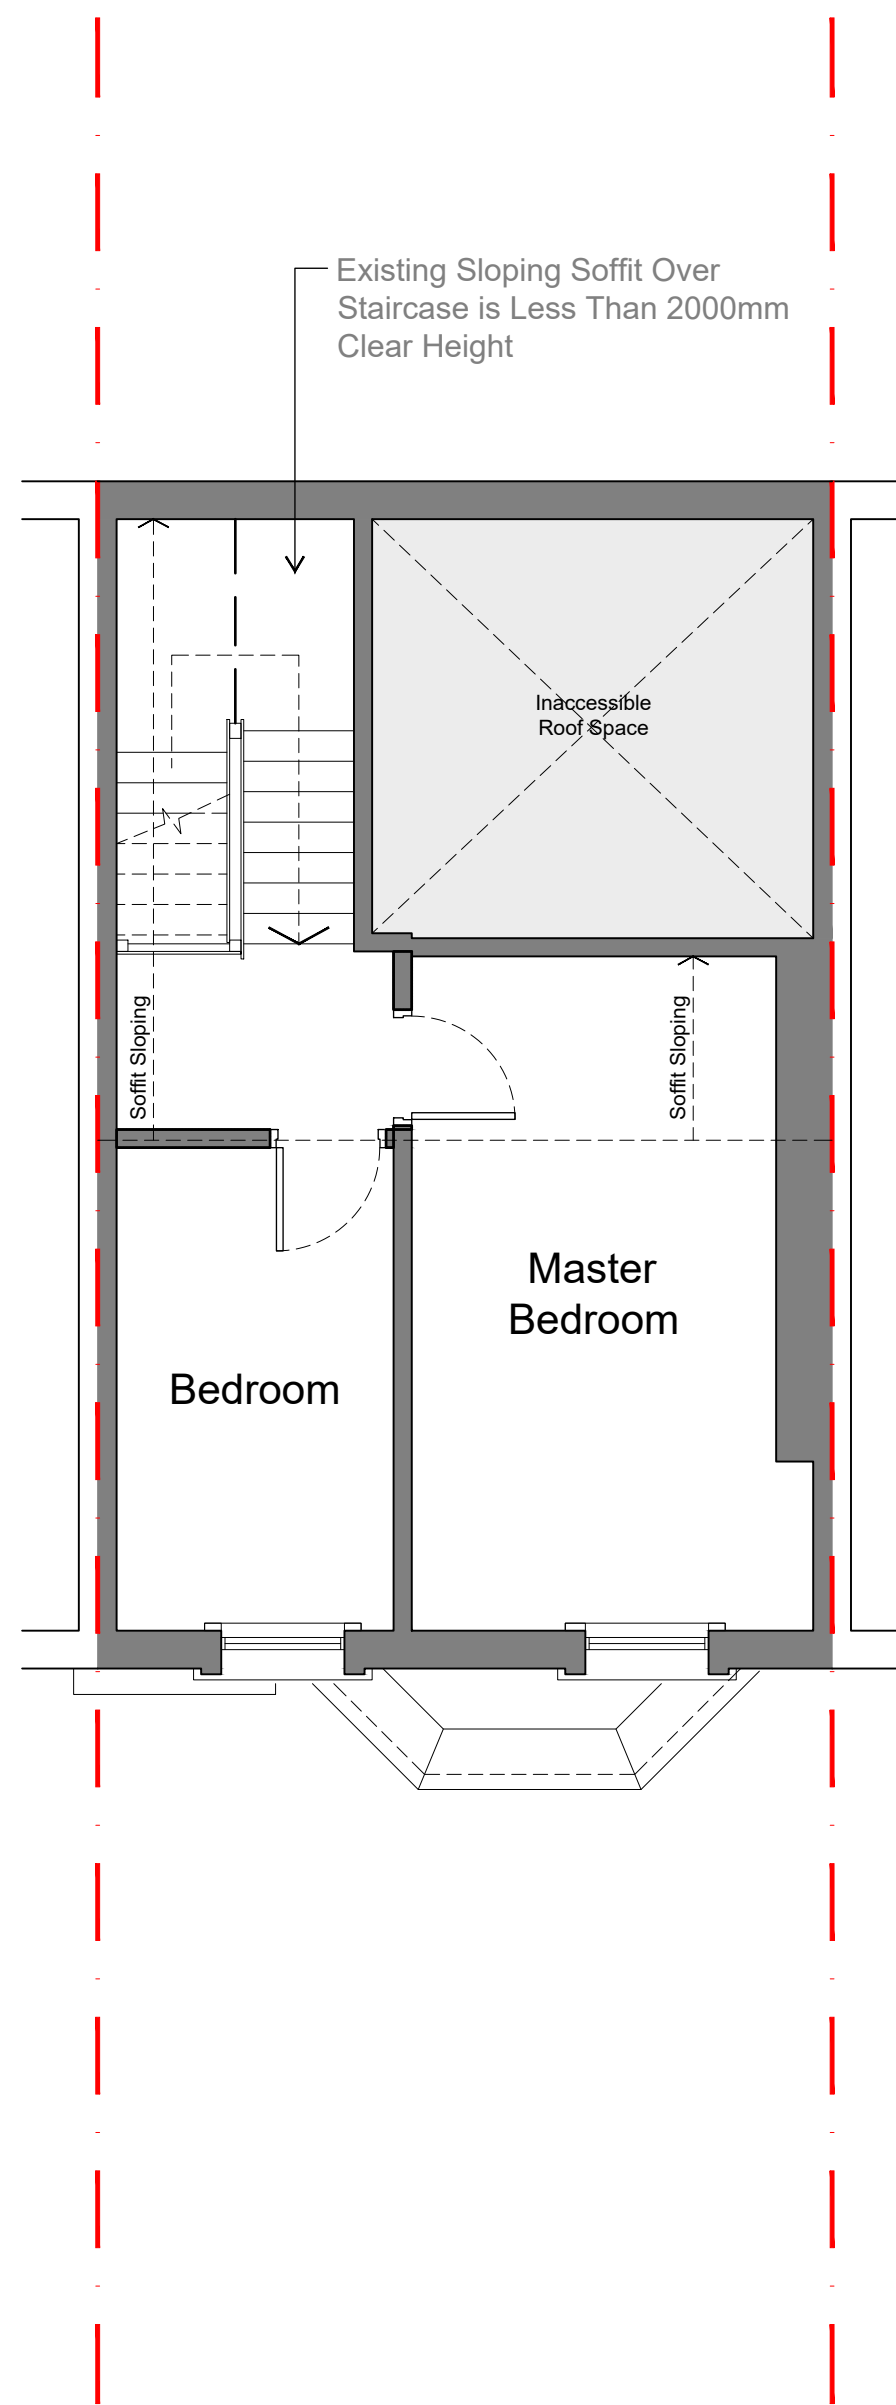

04
(01)200

Second Floor Plan - As Existing
Scale 1:50

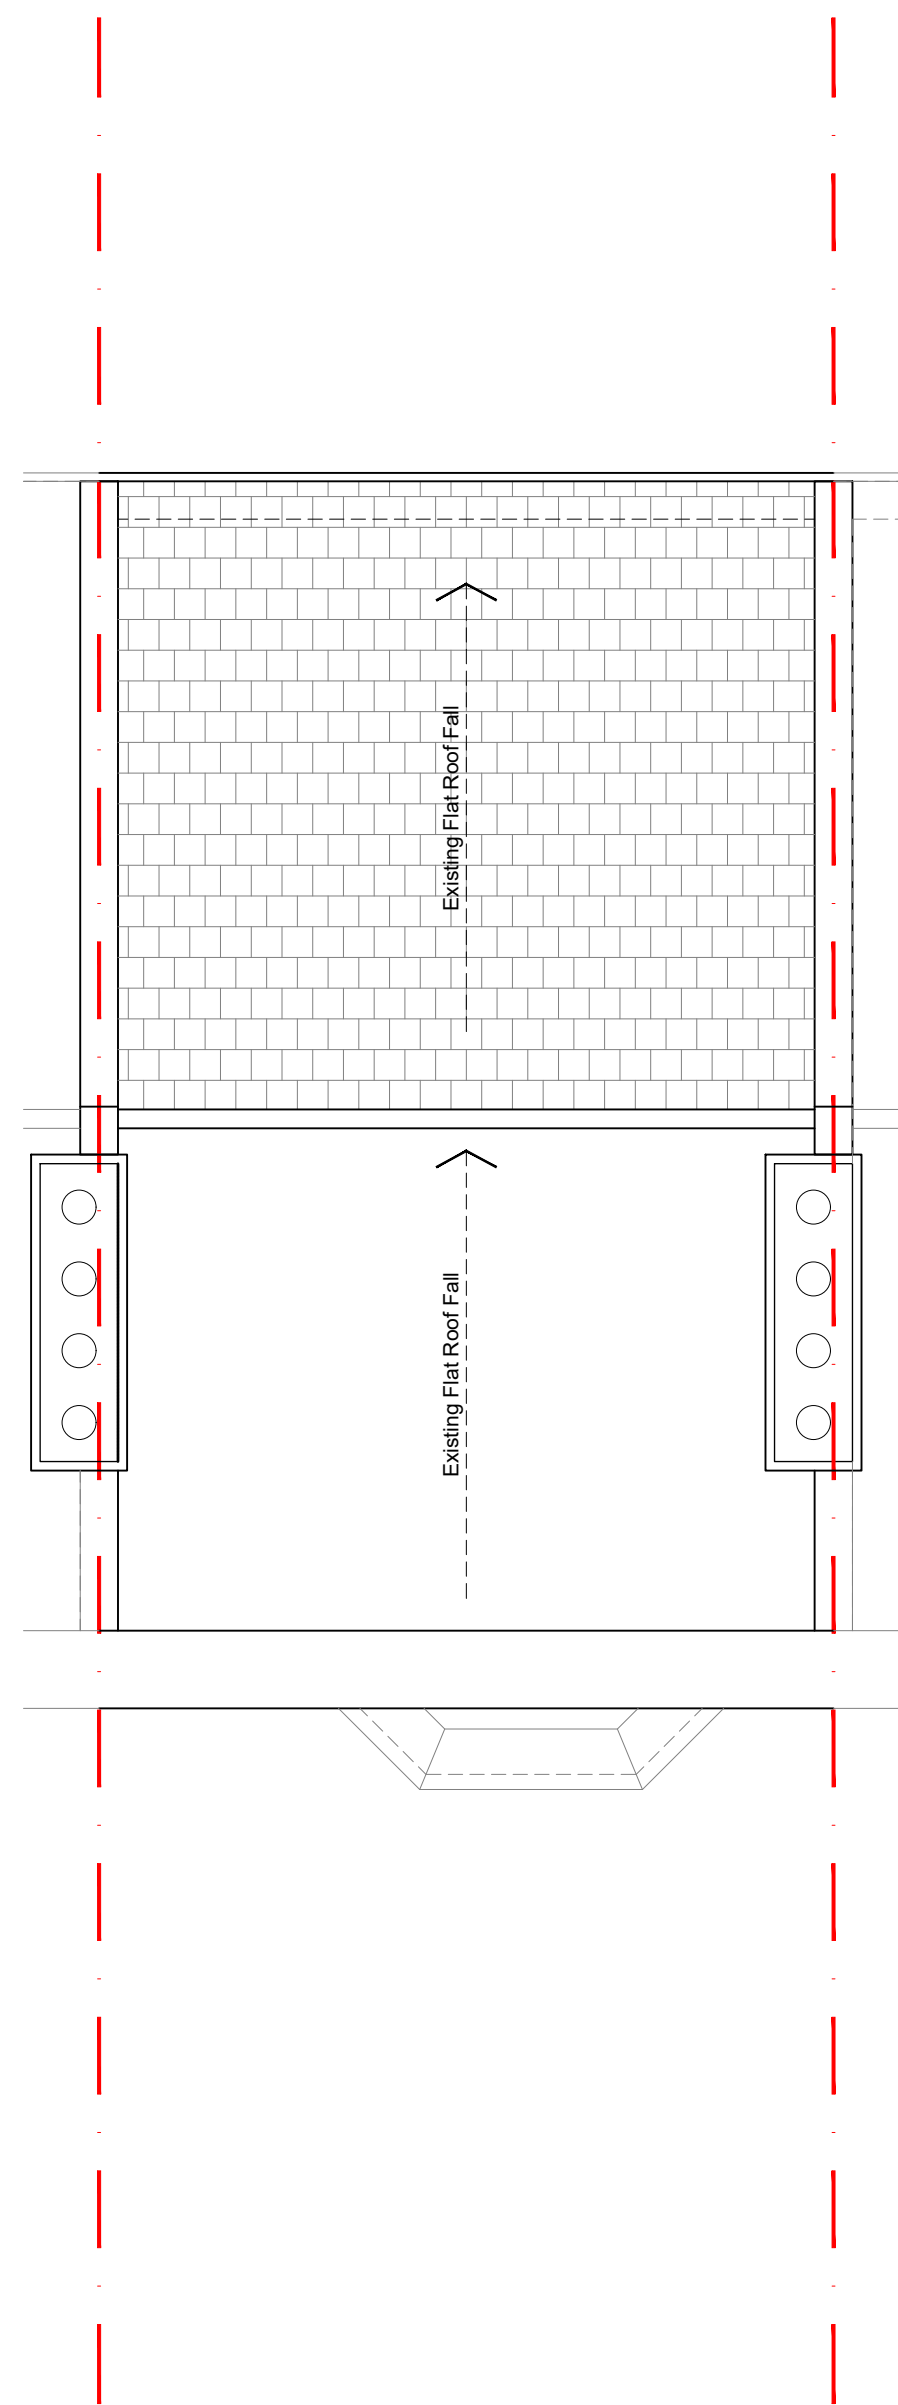

05
(01)200

Roof Plan - As Existing
Scale 1:50

DARNLEY STREET