
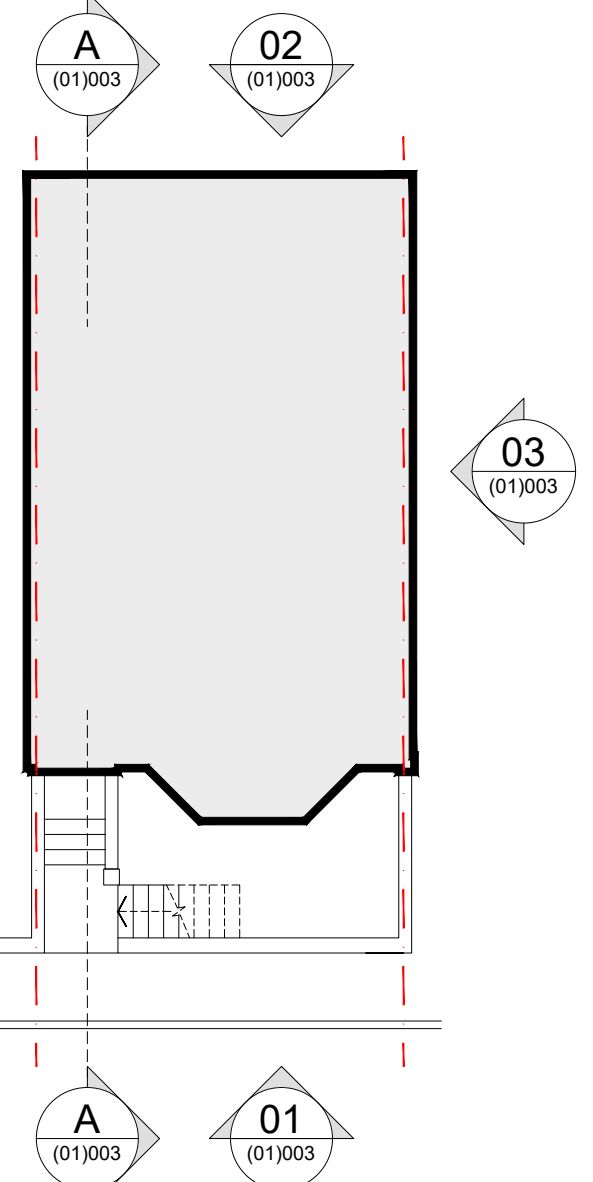
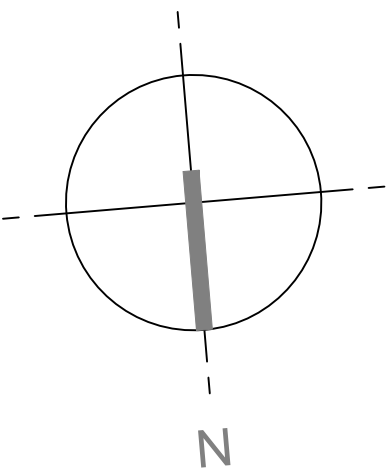
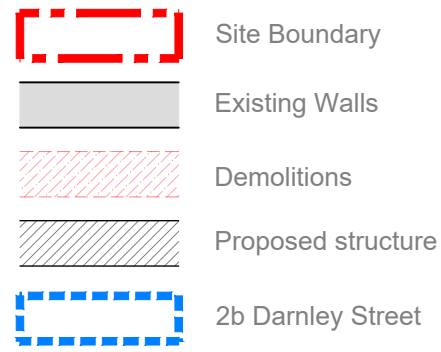


GENERAL NOTES

Do not scale drawings. All written dimensions must be checked on site before work commences on site or in shop. Figured dimensions take preference over those scaled. Discrepancies, where identified, must be reported immediately.

All work must be carried out in accordance with the Building Regulations and to the satisfaction of the Local Authority.

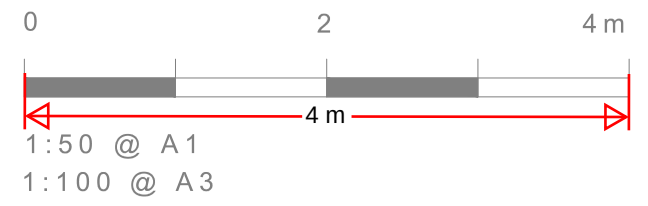

Key Plan

10.03.24 Issued for Planning Application

REV ISSUE DATE REVISION NOTES

TECHNICAL DESIGN LTD
152 Fifth Avenue, London, W10 4DU

shane.thomson@live.co.uk
07770 762 566

STATUS

Planning Application

CLIENT

Aberforth Developments Ltd

PROJECT

**2a Darnley Street
Gravesend DA11 0PJ**

DRAWING TITLE

**Elevations and Sections
- As Existing**

SCALE 1:50 @ A1 DATE March 2024


JOB NO. 040 DWG NO. (01)300 REV. -



01
(01)300

North Elevation - As Existing


Scale 1:50

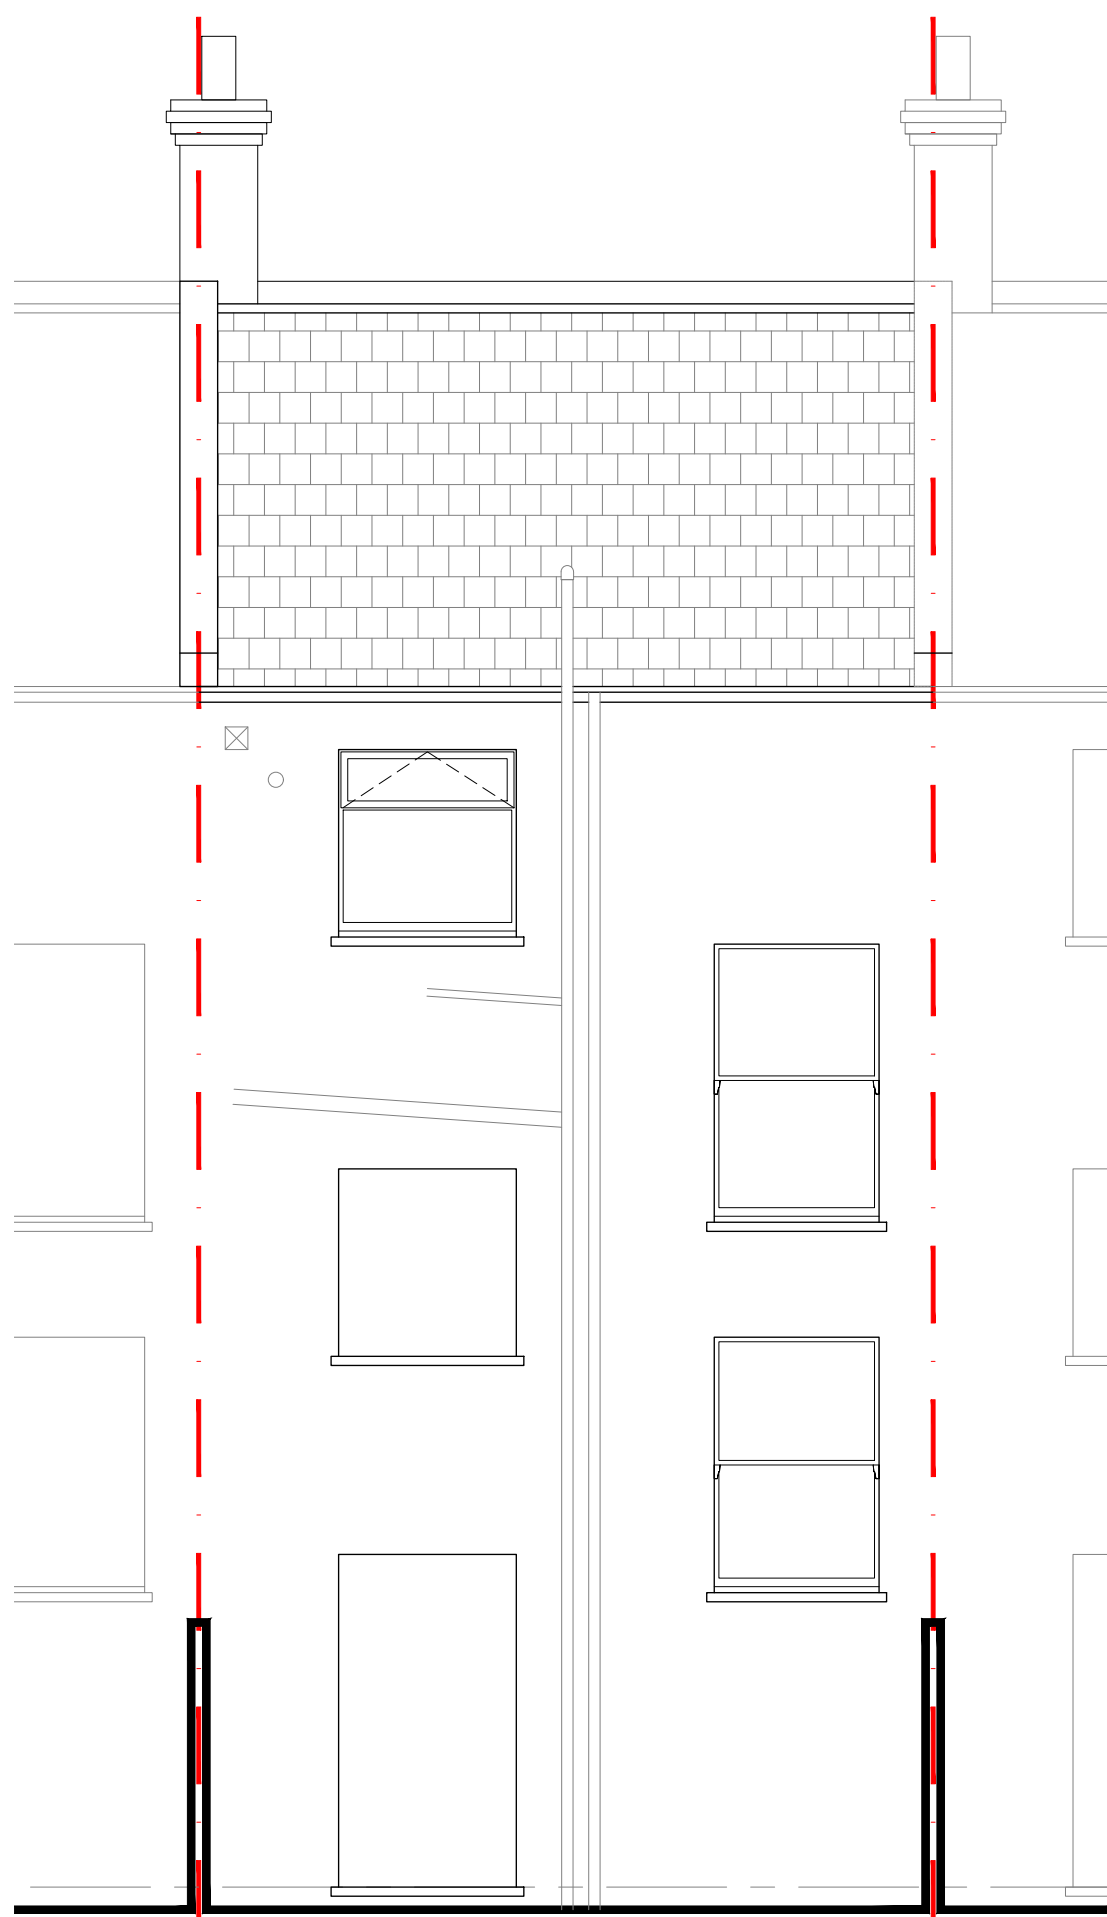

02
(01)300

South Elevation - As Existing


Scale 1:50

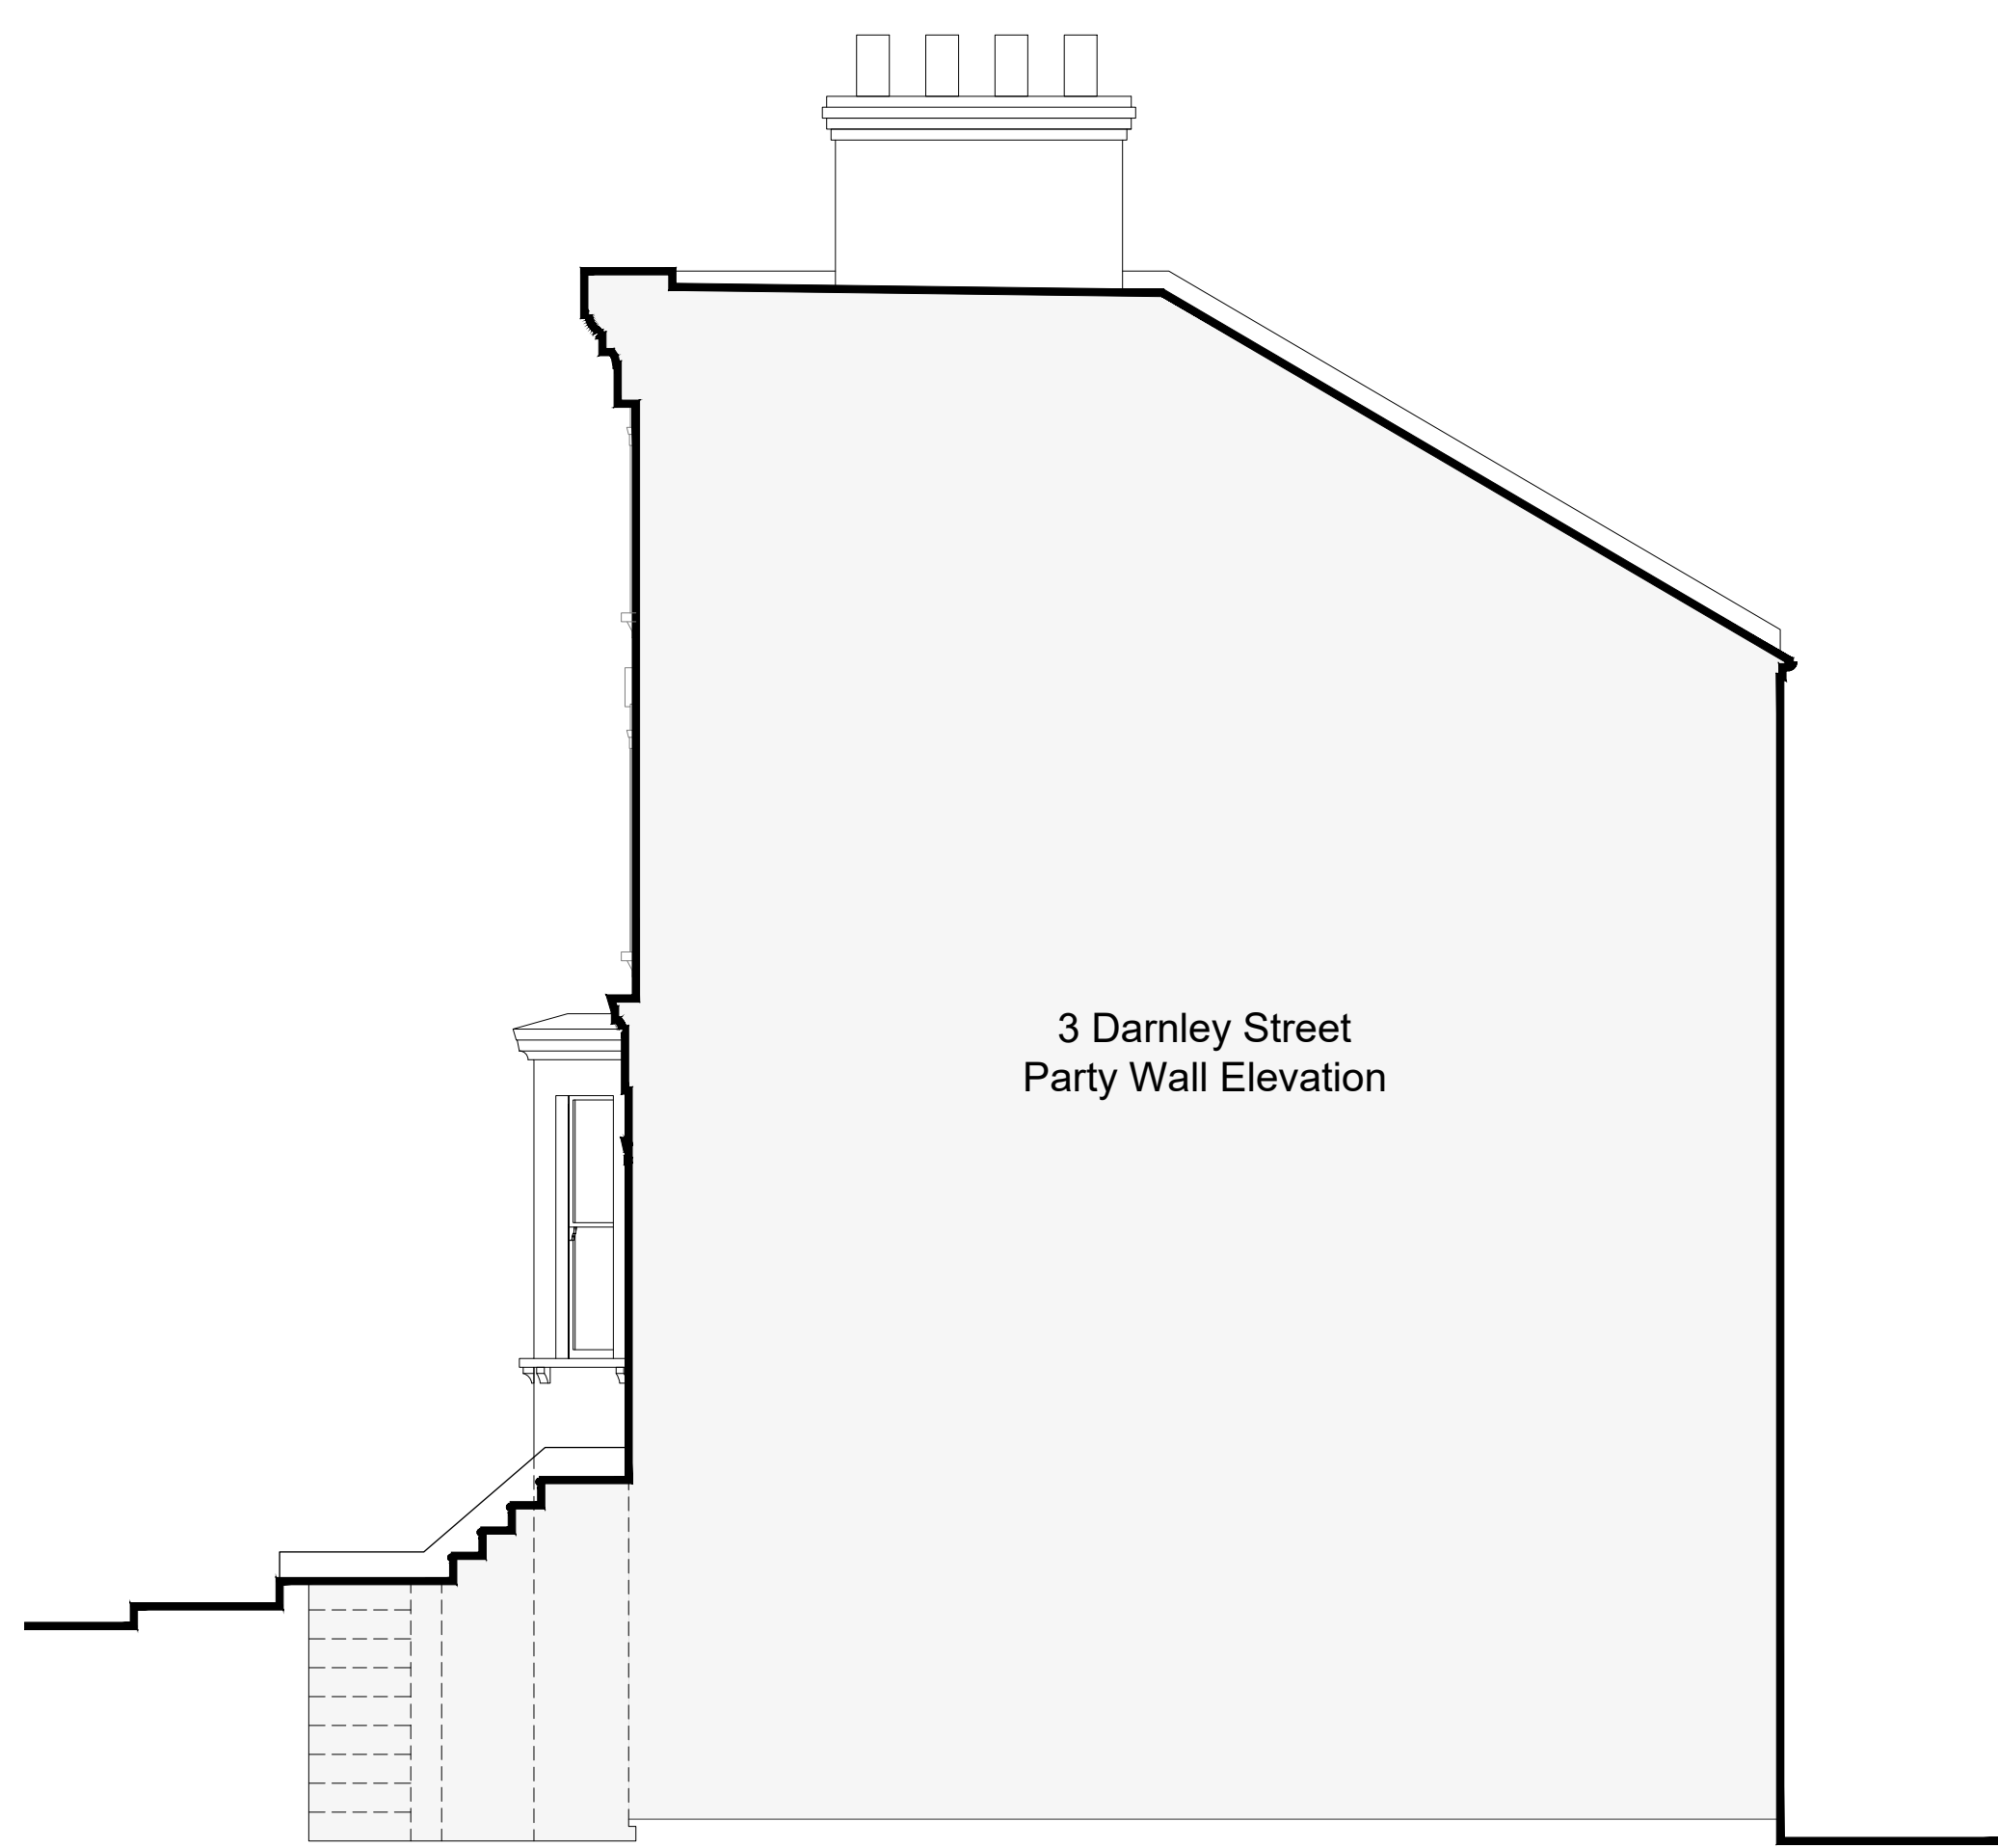

03
(01)300

West Elevation - As Existing


Scale 1:50

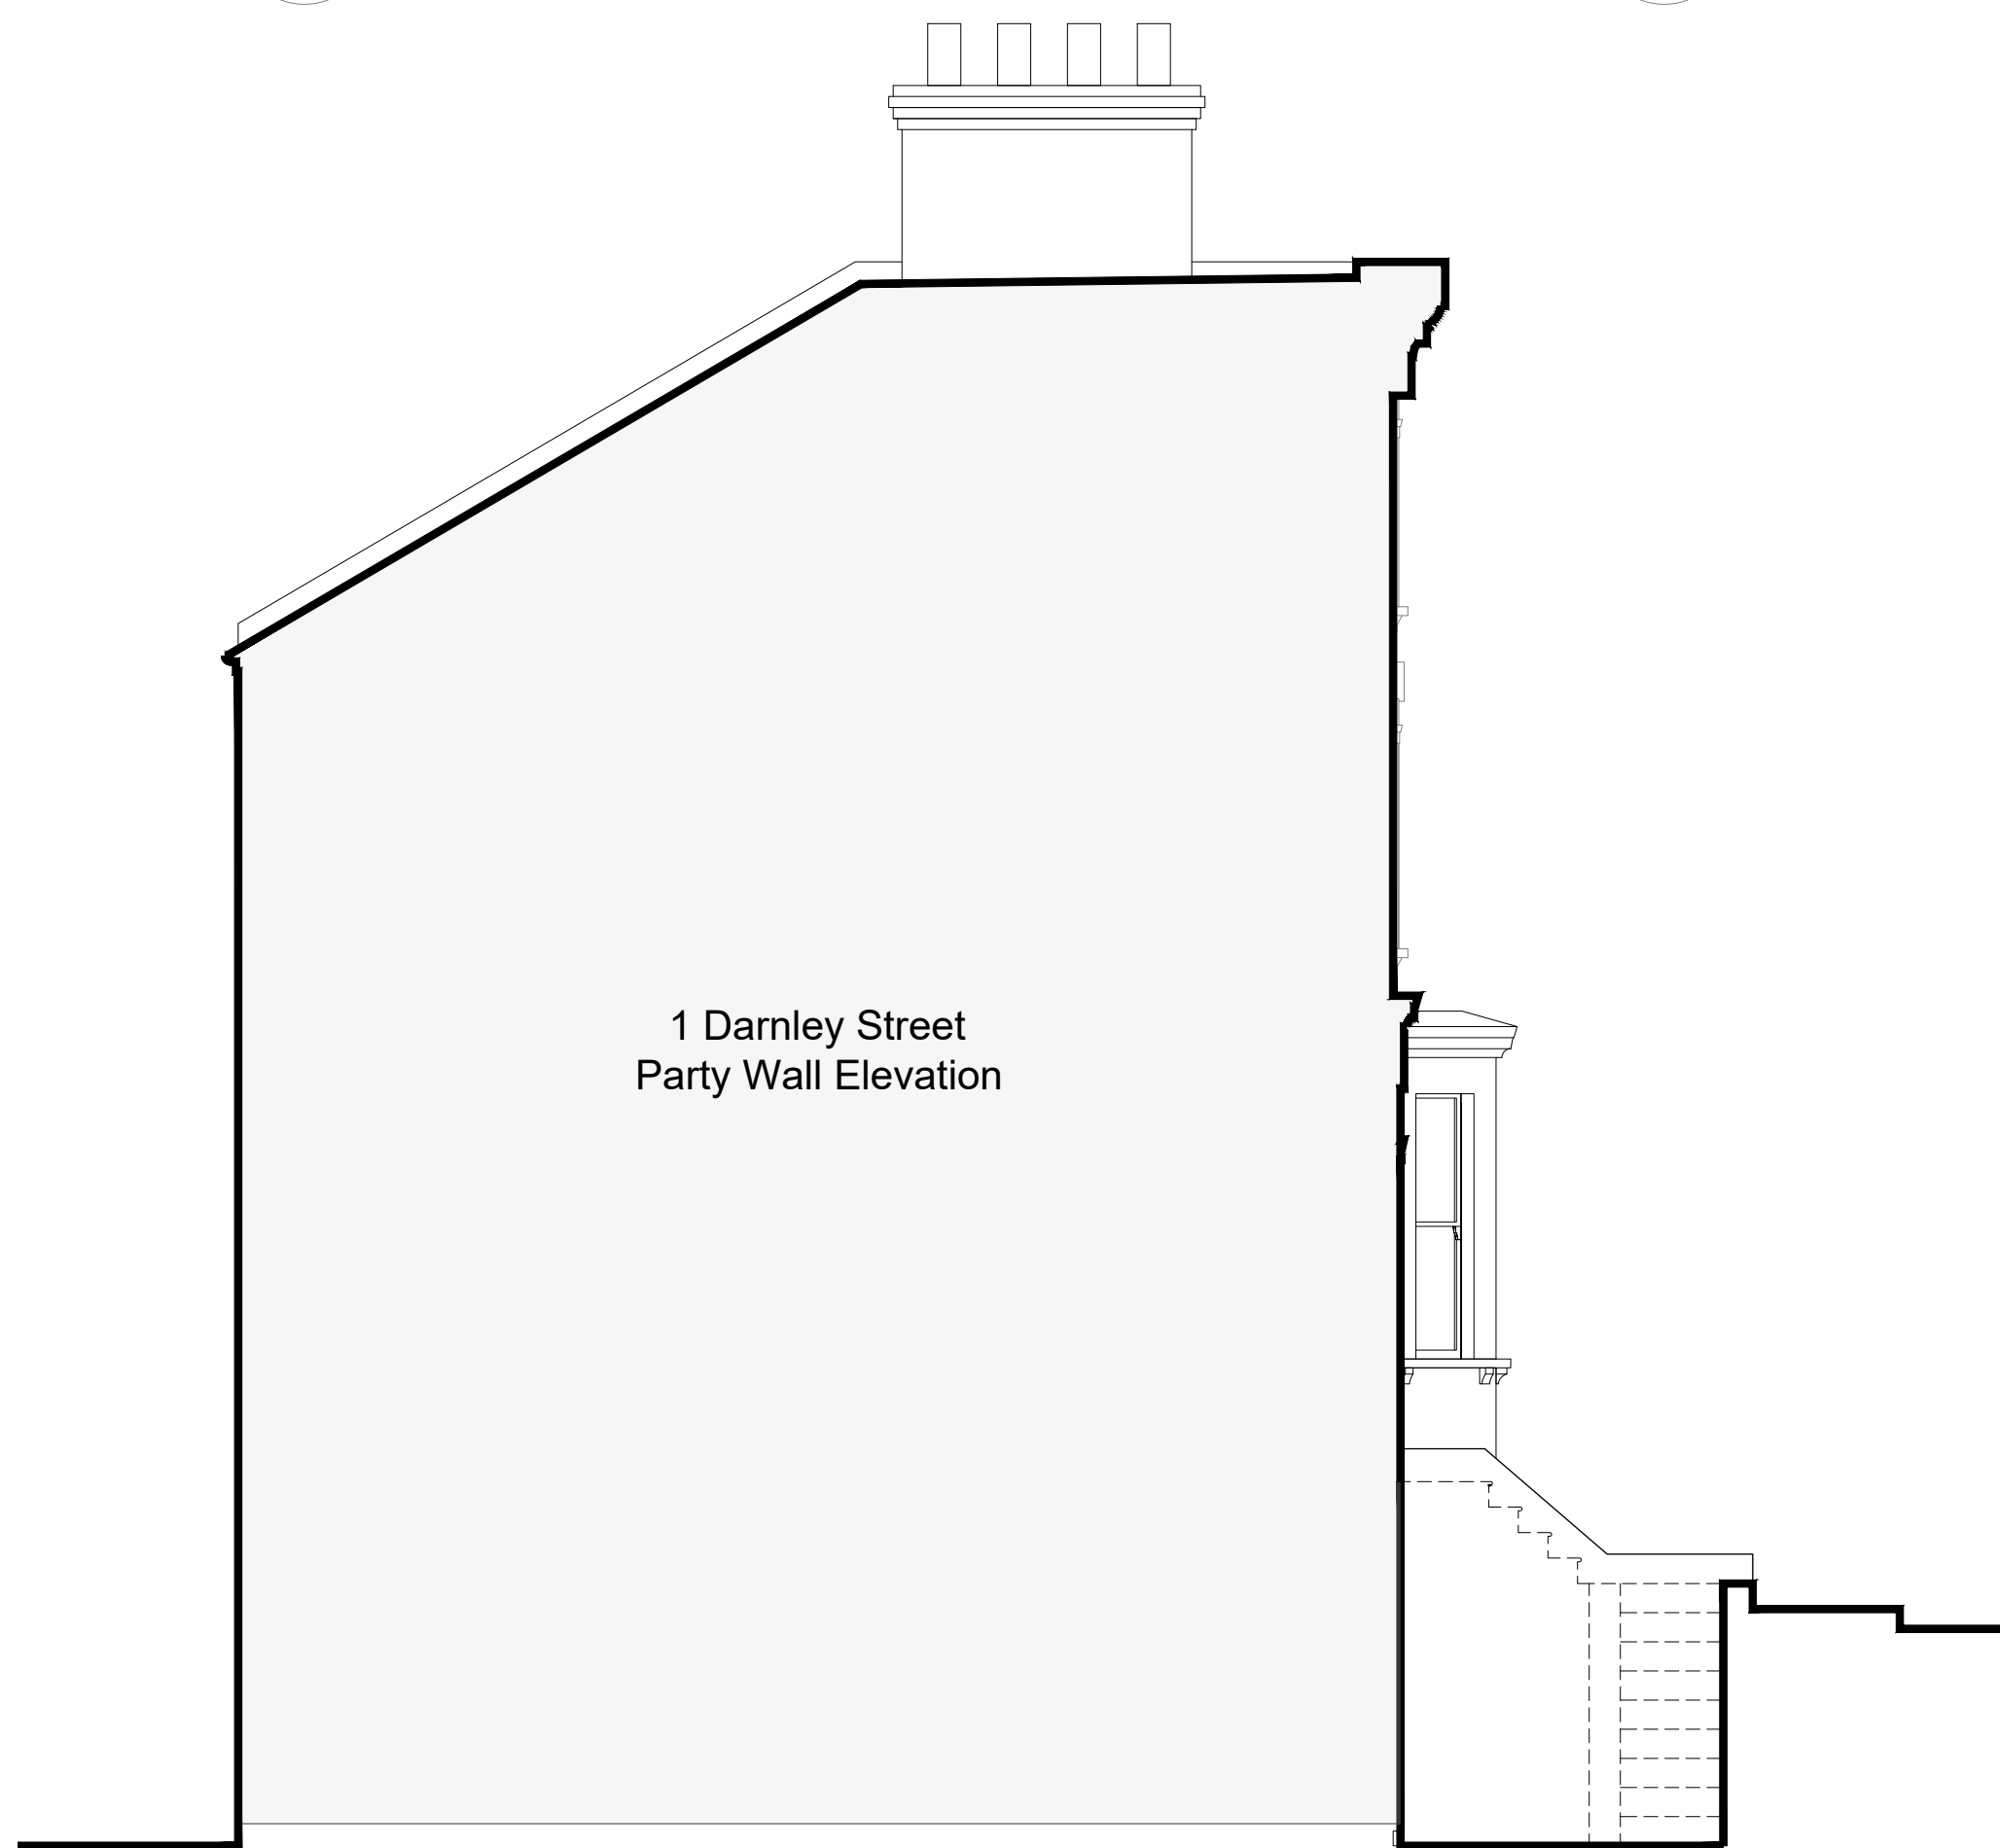

04
(01)300

East Elevation - As Existing

Scale 1:50

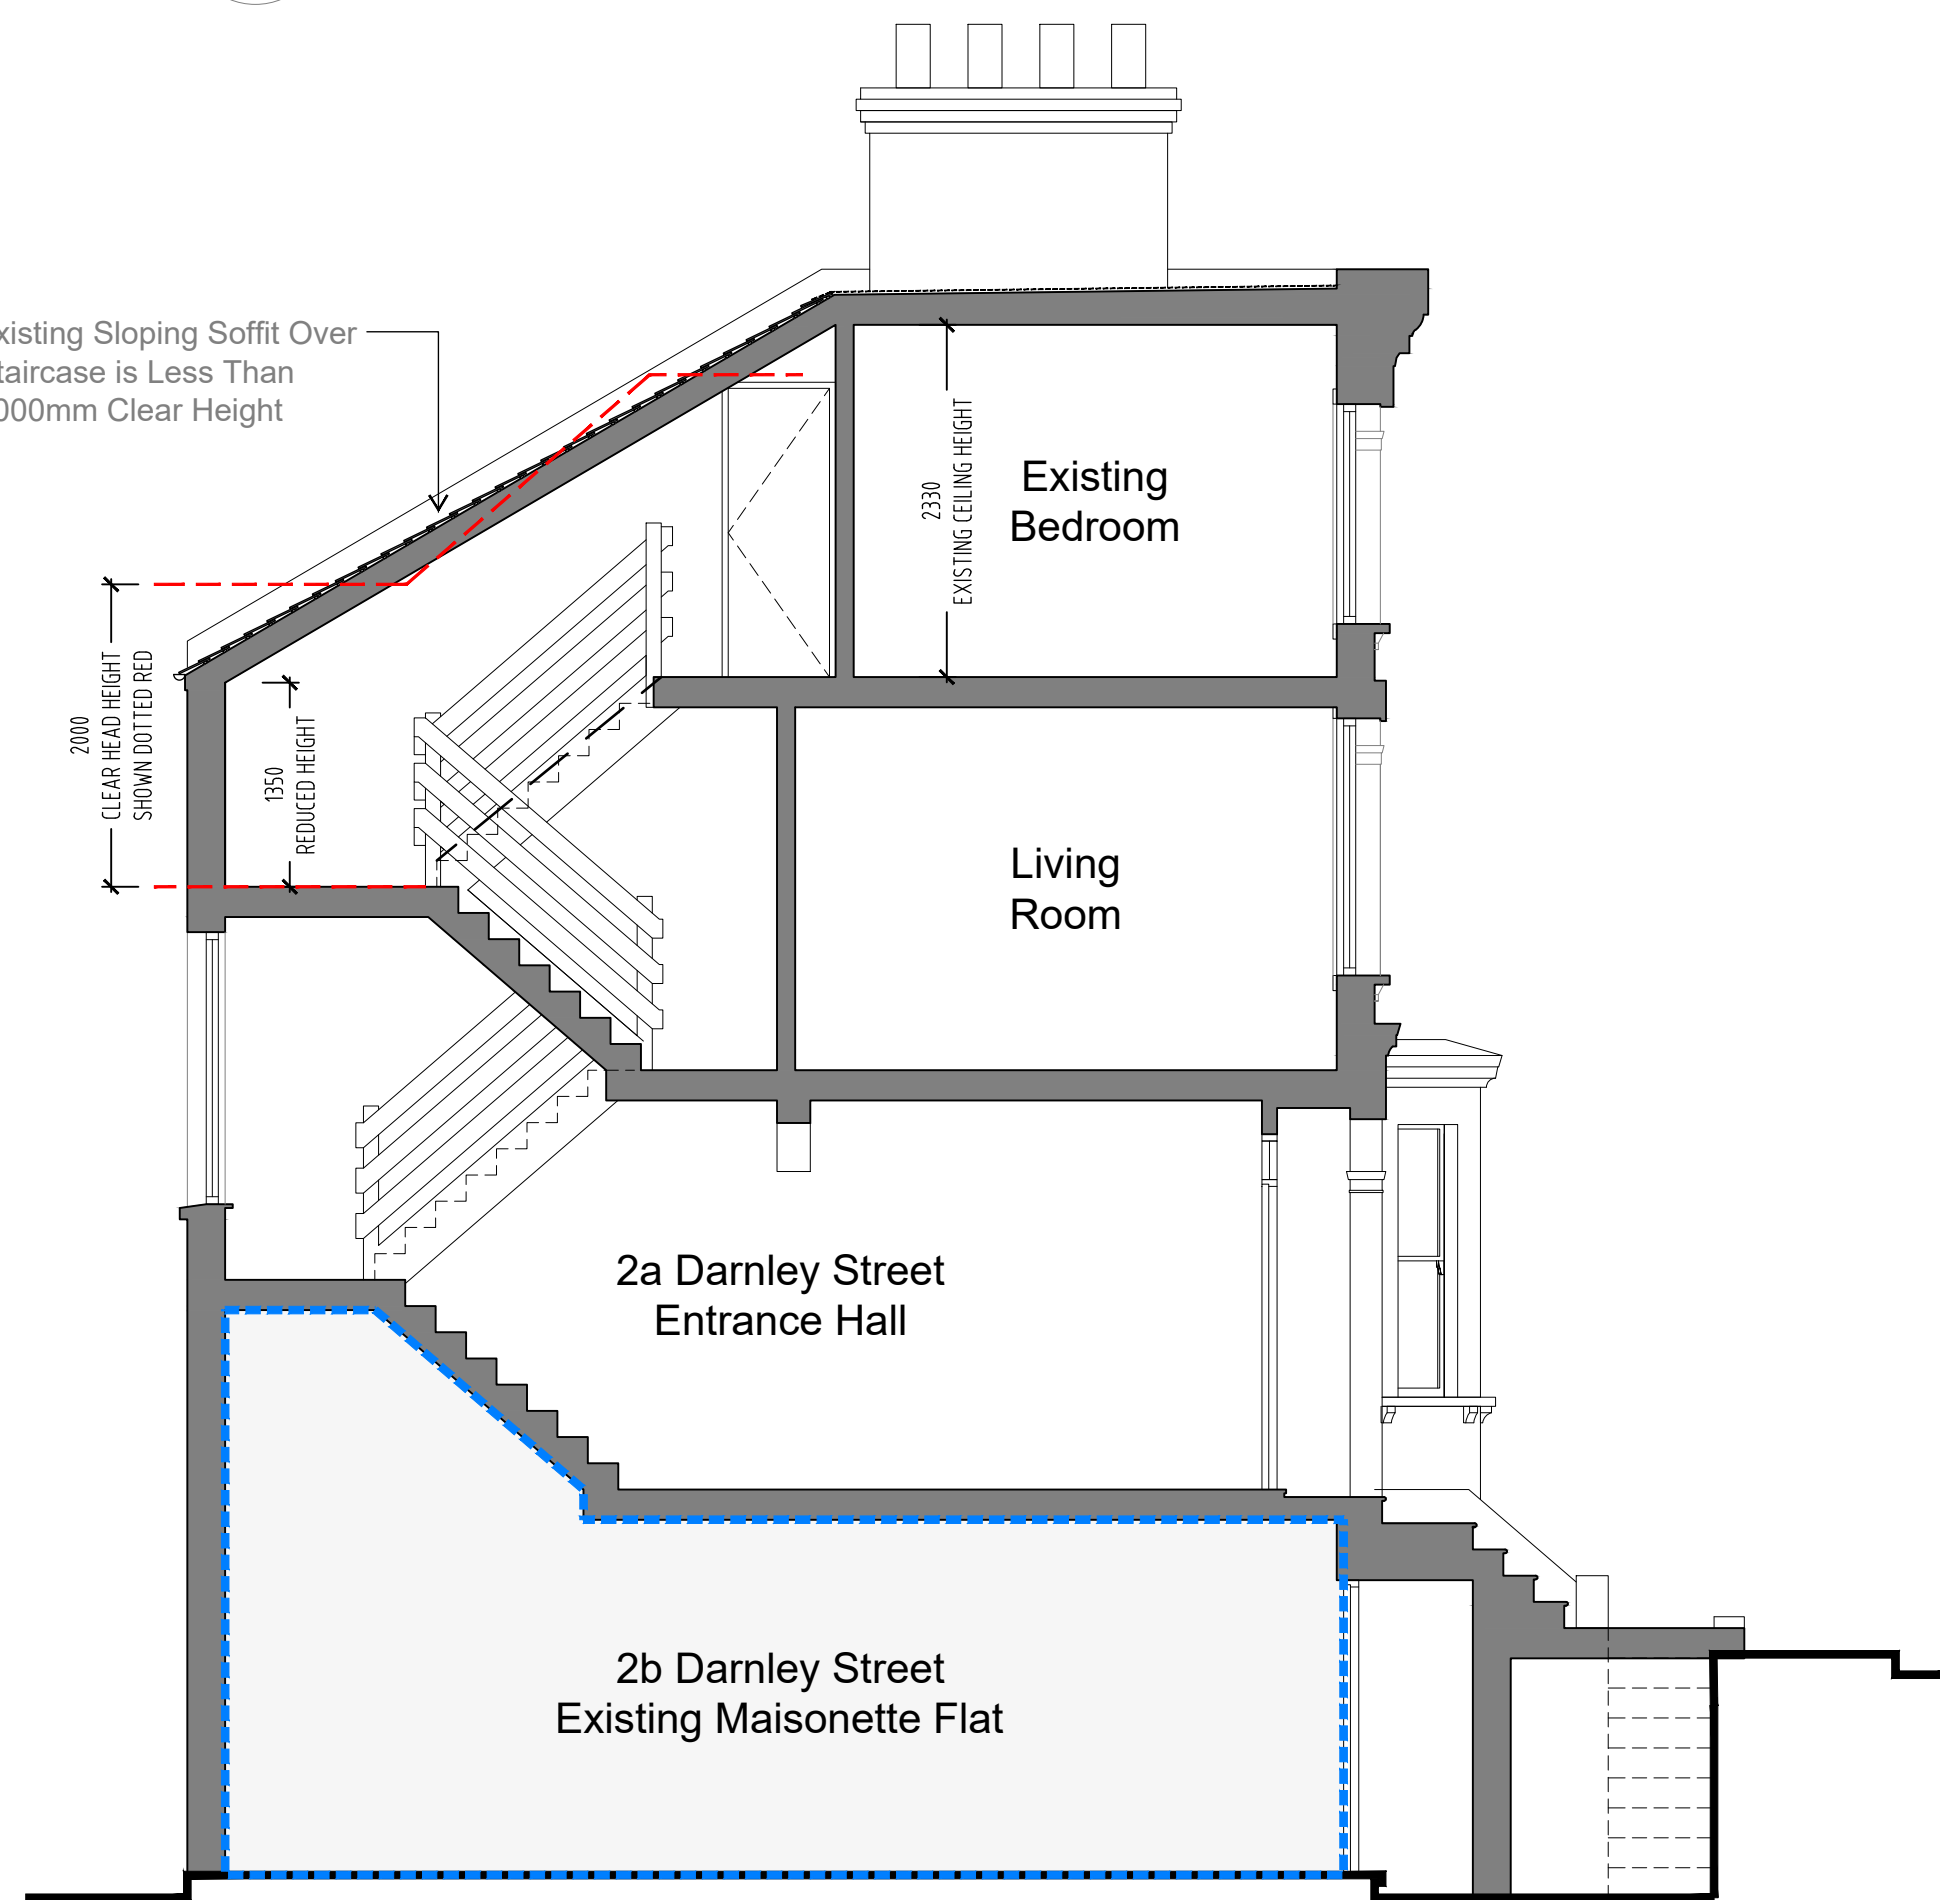

05
(01)300

Section A-A - As Existing

Scale 1:50