


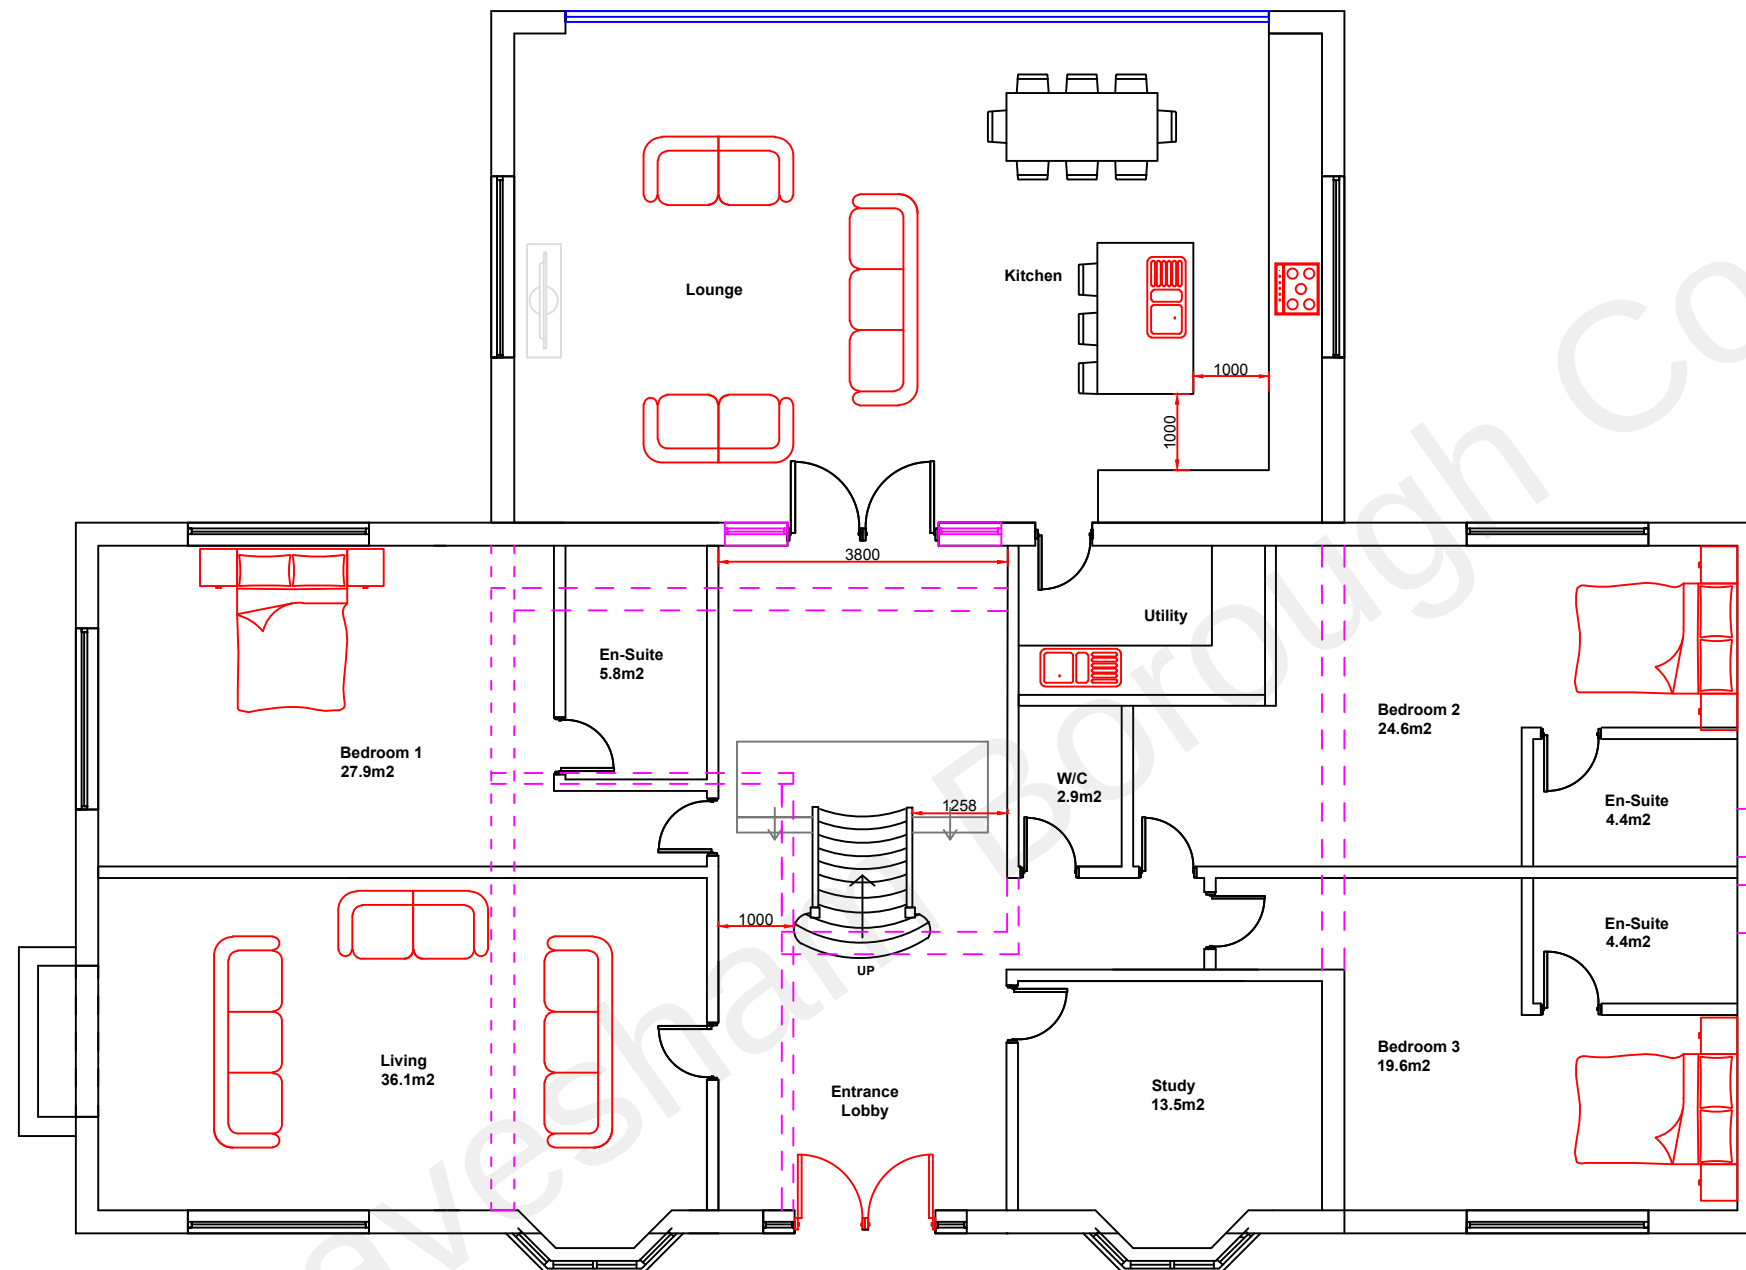

Proposed Ground Floor Plan
Scale 1:100

PROPOSED PLAN

PROJECT

1:100
@ A3

SCALE BAR
M 1:100

DRAWING

Sunny Slope Longfield Avenue
Gravesend Longfield Kent

DA3 7LA

SCALE	DATE	AUTHOR	CHK'D
1:100 @ A3	11-JUNE-2022	abc	de
JOB NO.	DRAWING NO.	REV	
CD0000-00	DRAWING_NO 4	REV	

CLIENT REF

EXISTING DRAWINGS