





REAR SOUTH 1:50

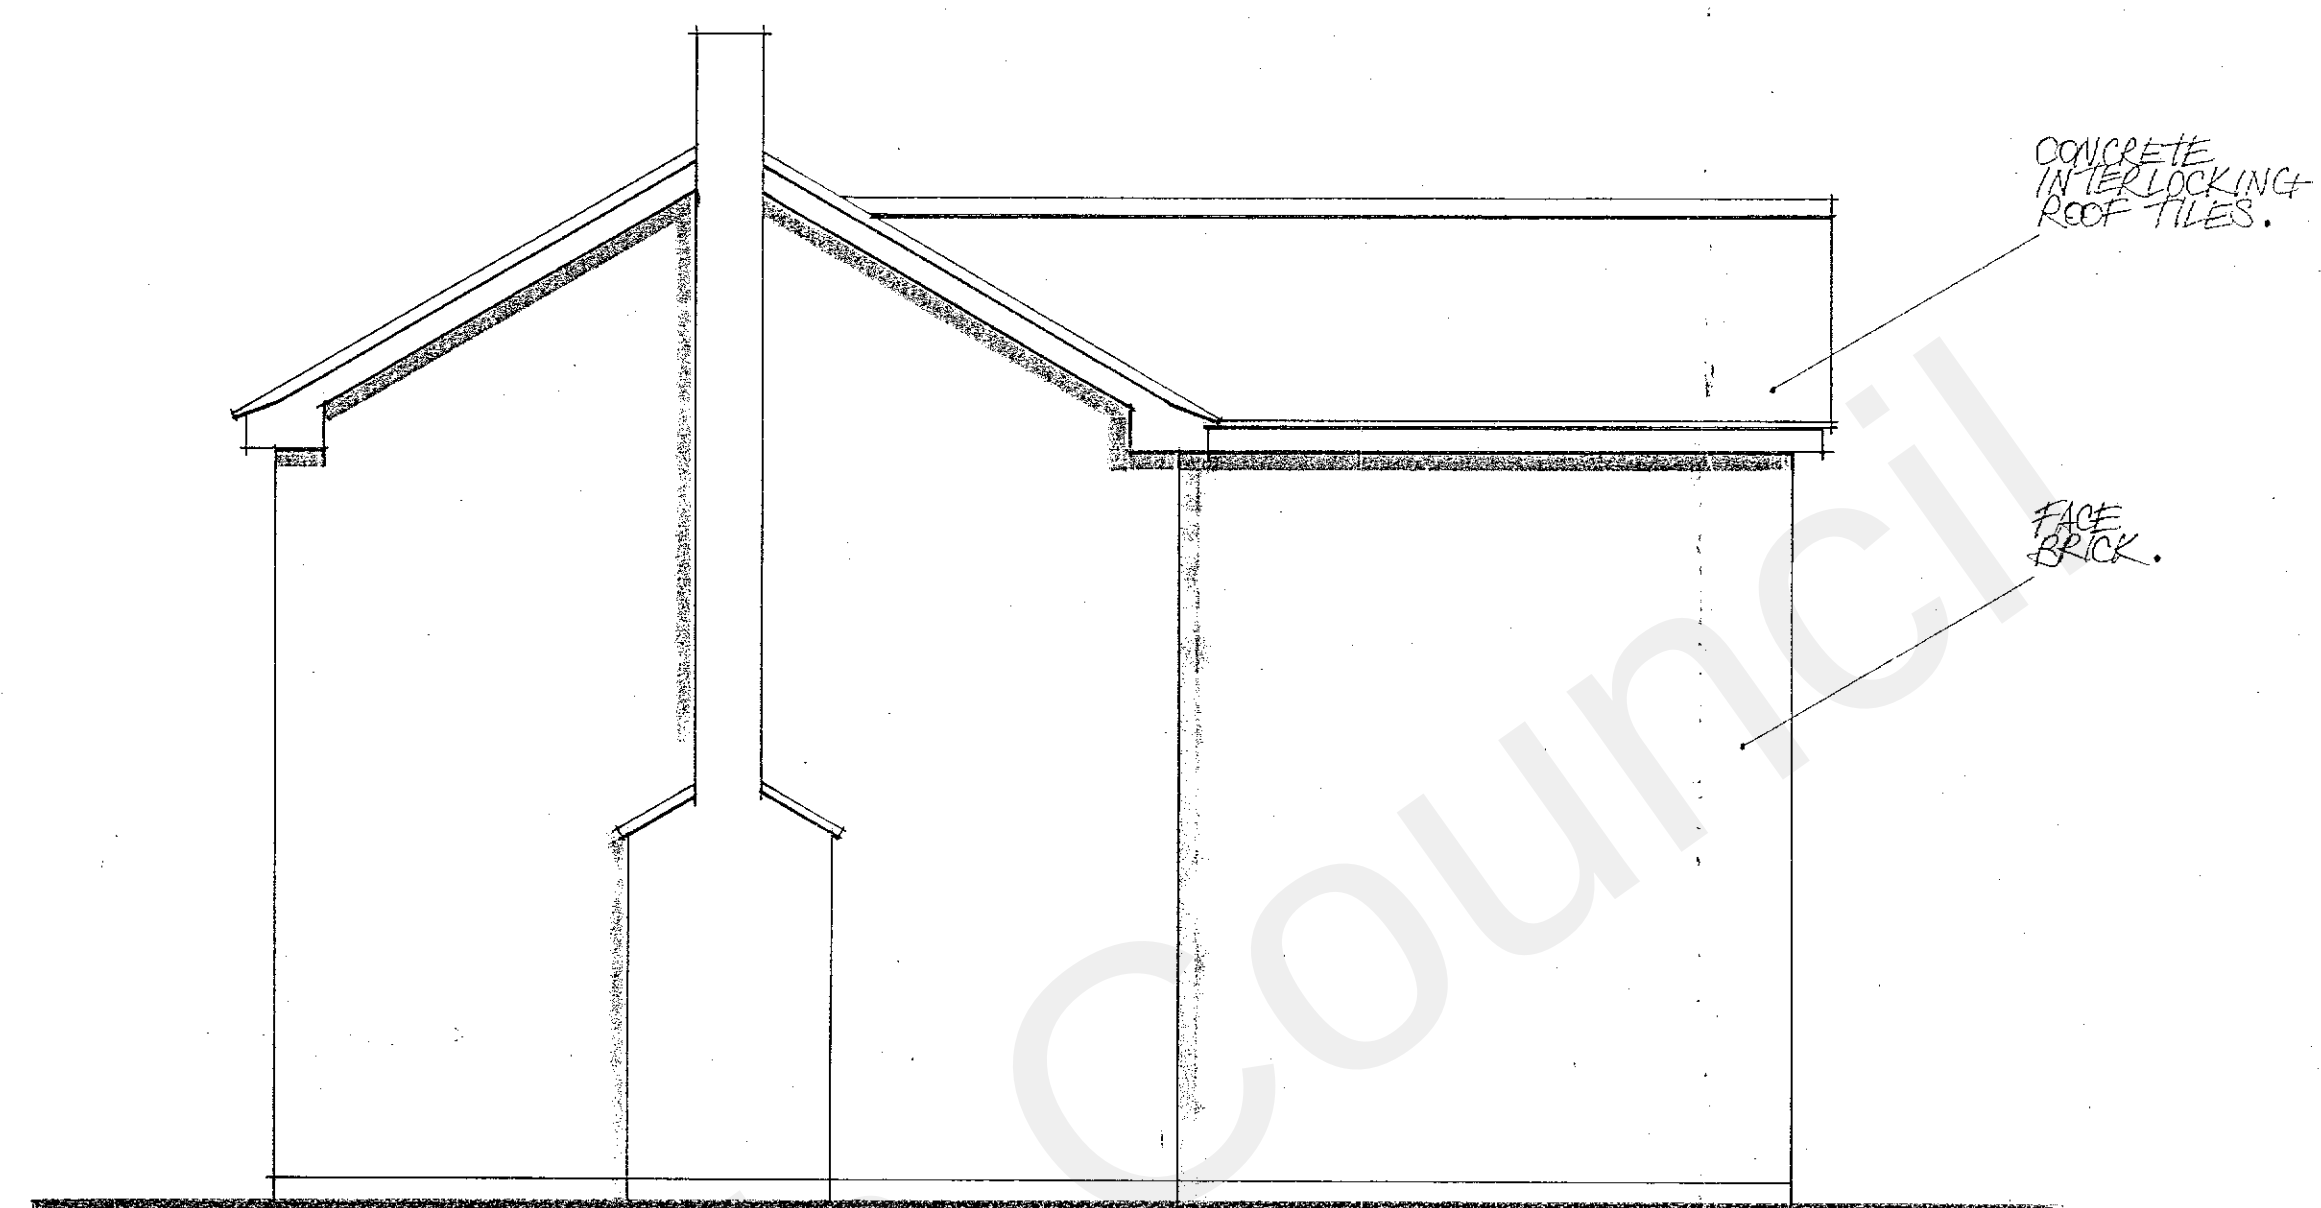

SIDE WEST 1:50



FRONT NORTH 1:50

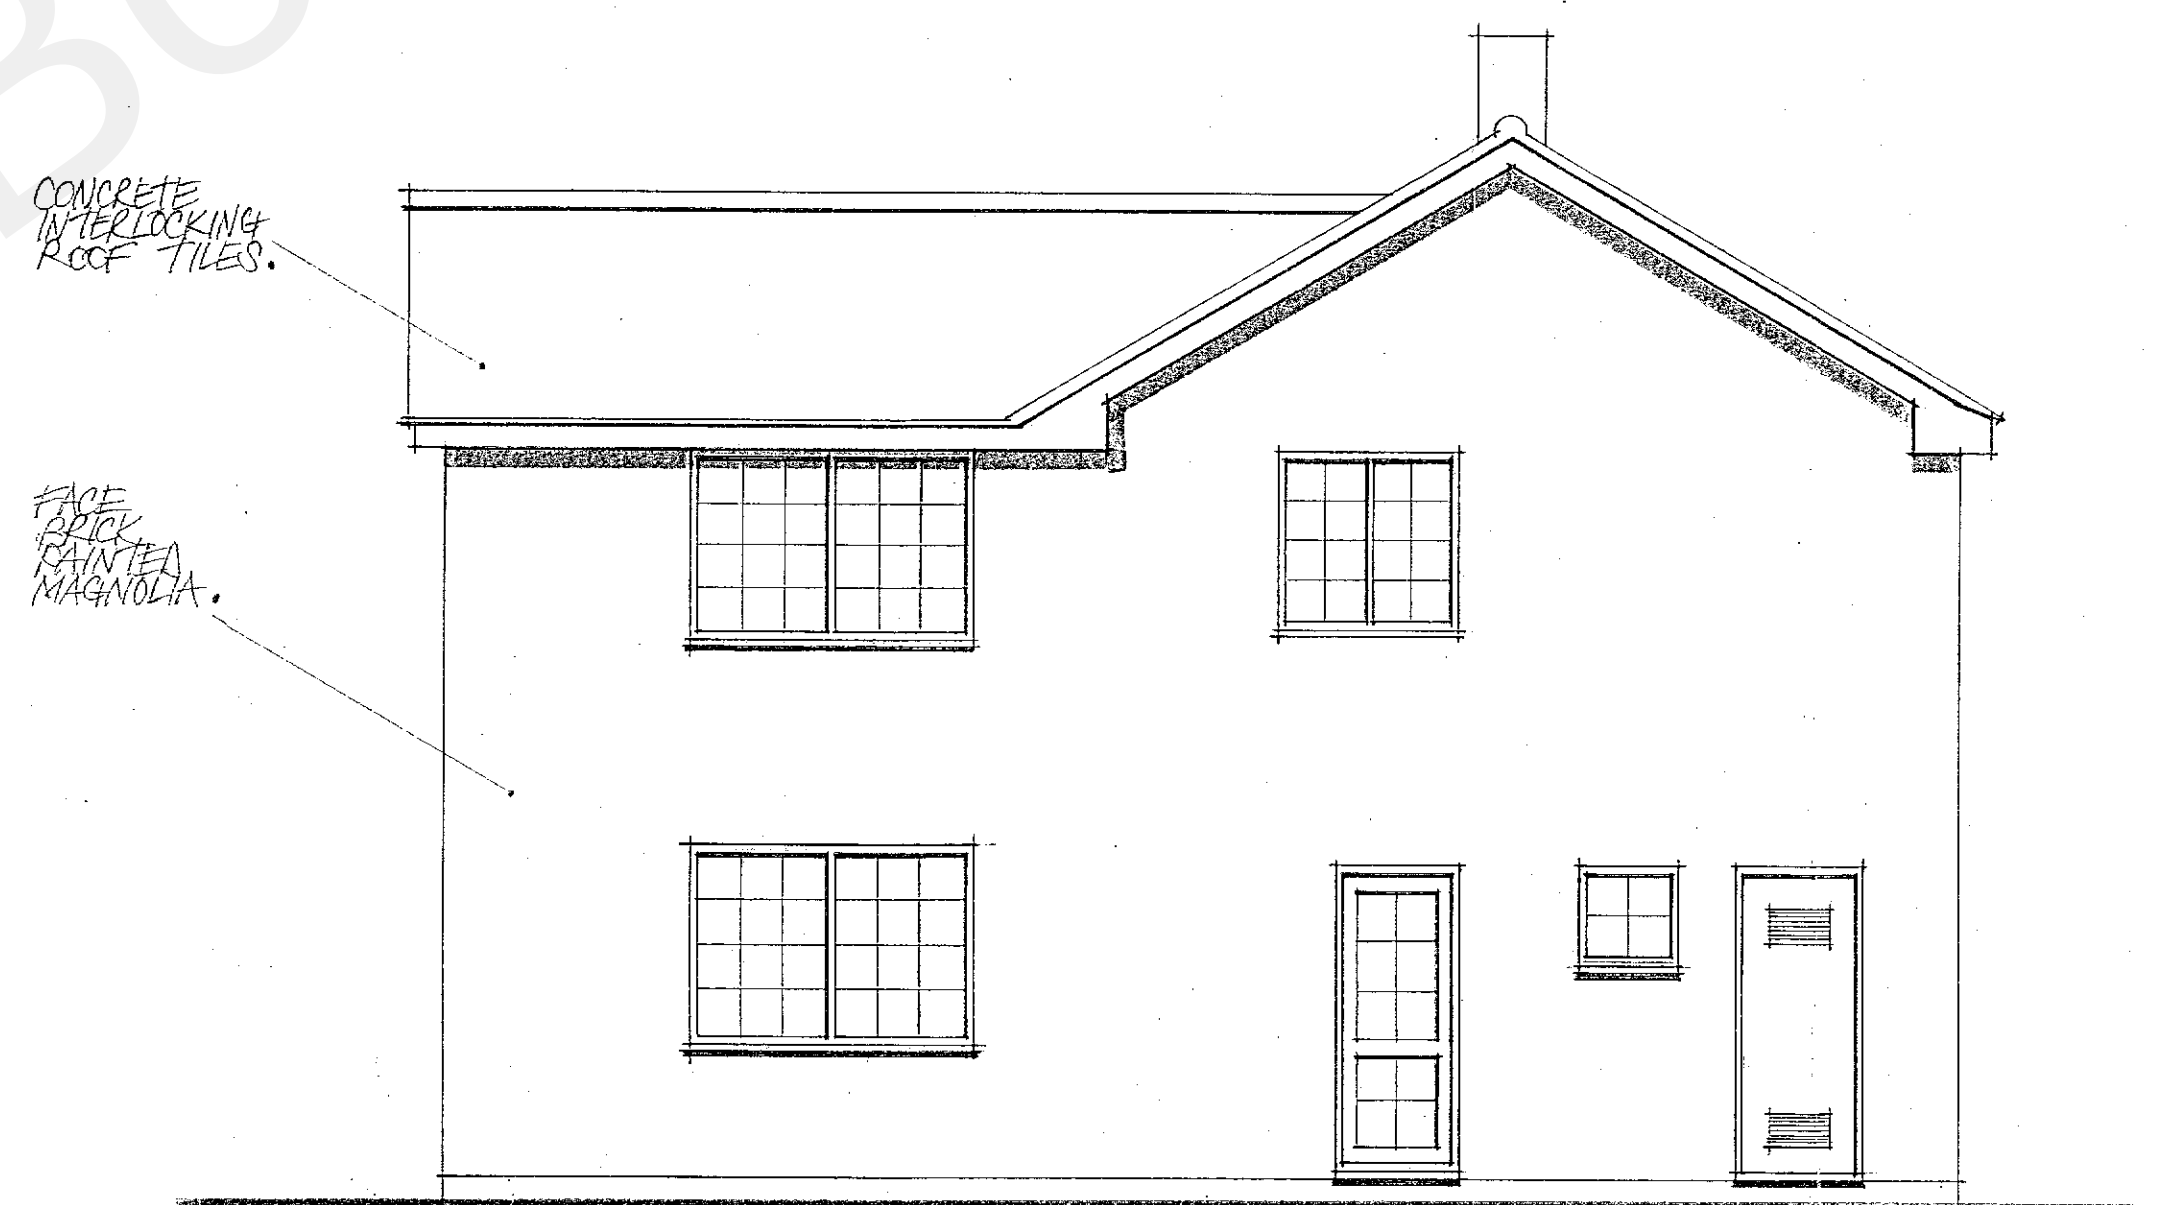

SIDE EAST 1:50

EXPLAN 20211098

EXISTING
ELEVATIONS.
SCALE 1:50



PROJECT. 1 THE LARCHES HIGHAM ROCHESTER KENT ME3 7NQ.
CLIENT. MR & MRS D. CORCORAN.
PROPOSED TITLE. GROUND FLOOR EXTENSION TO REAR ELEVATION. MONO PITCH ROOF IN DESIGN.
SCALE. 1:50. AI
DRAWN BY. D. CHAMBERLAIN. 01795 876 412 07711 848 334
DATE. AUGUST 2021.
DRAWING NO. DC/746.
E: DAVEDEVADESIGN @ GMAIL.COM

RECEIVED
-2 SEP 2021