



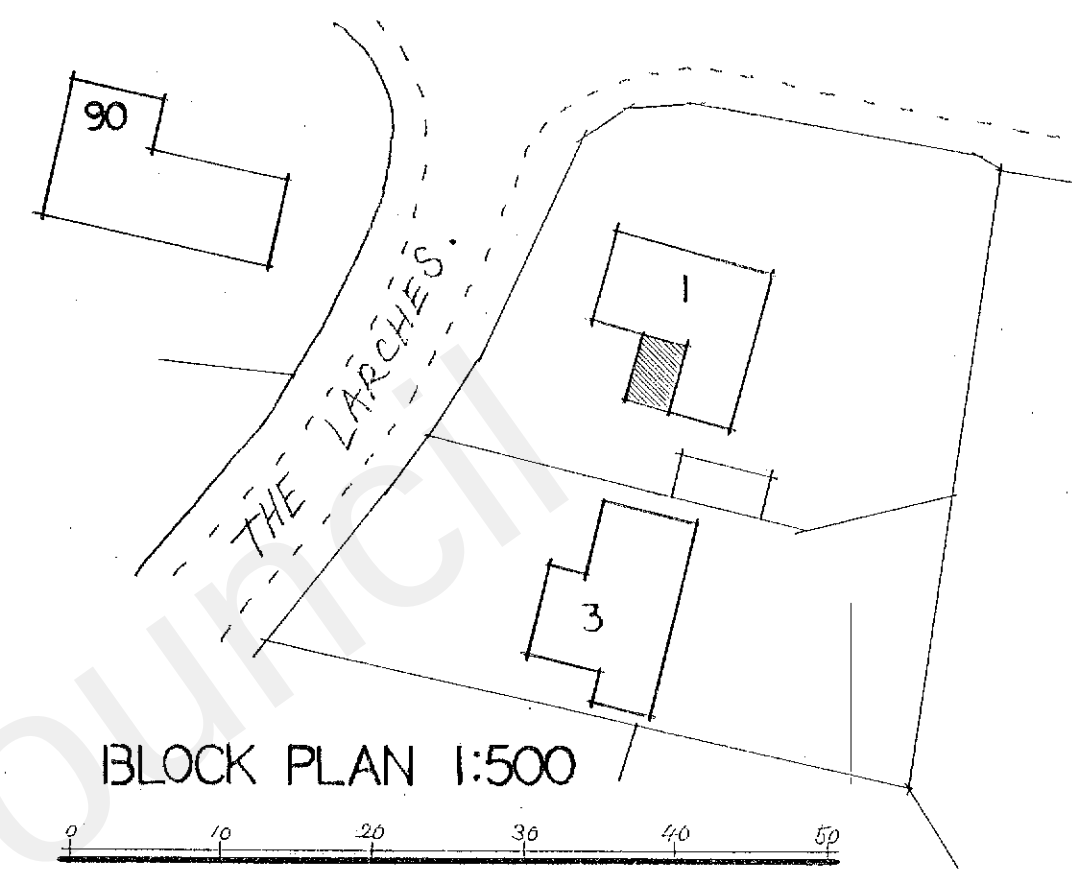

PROPLAN

PROPOSED GROUND FLOOR PLAN.

SCALE 1:50

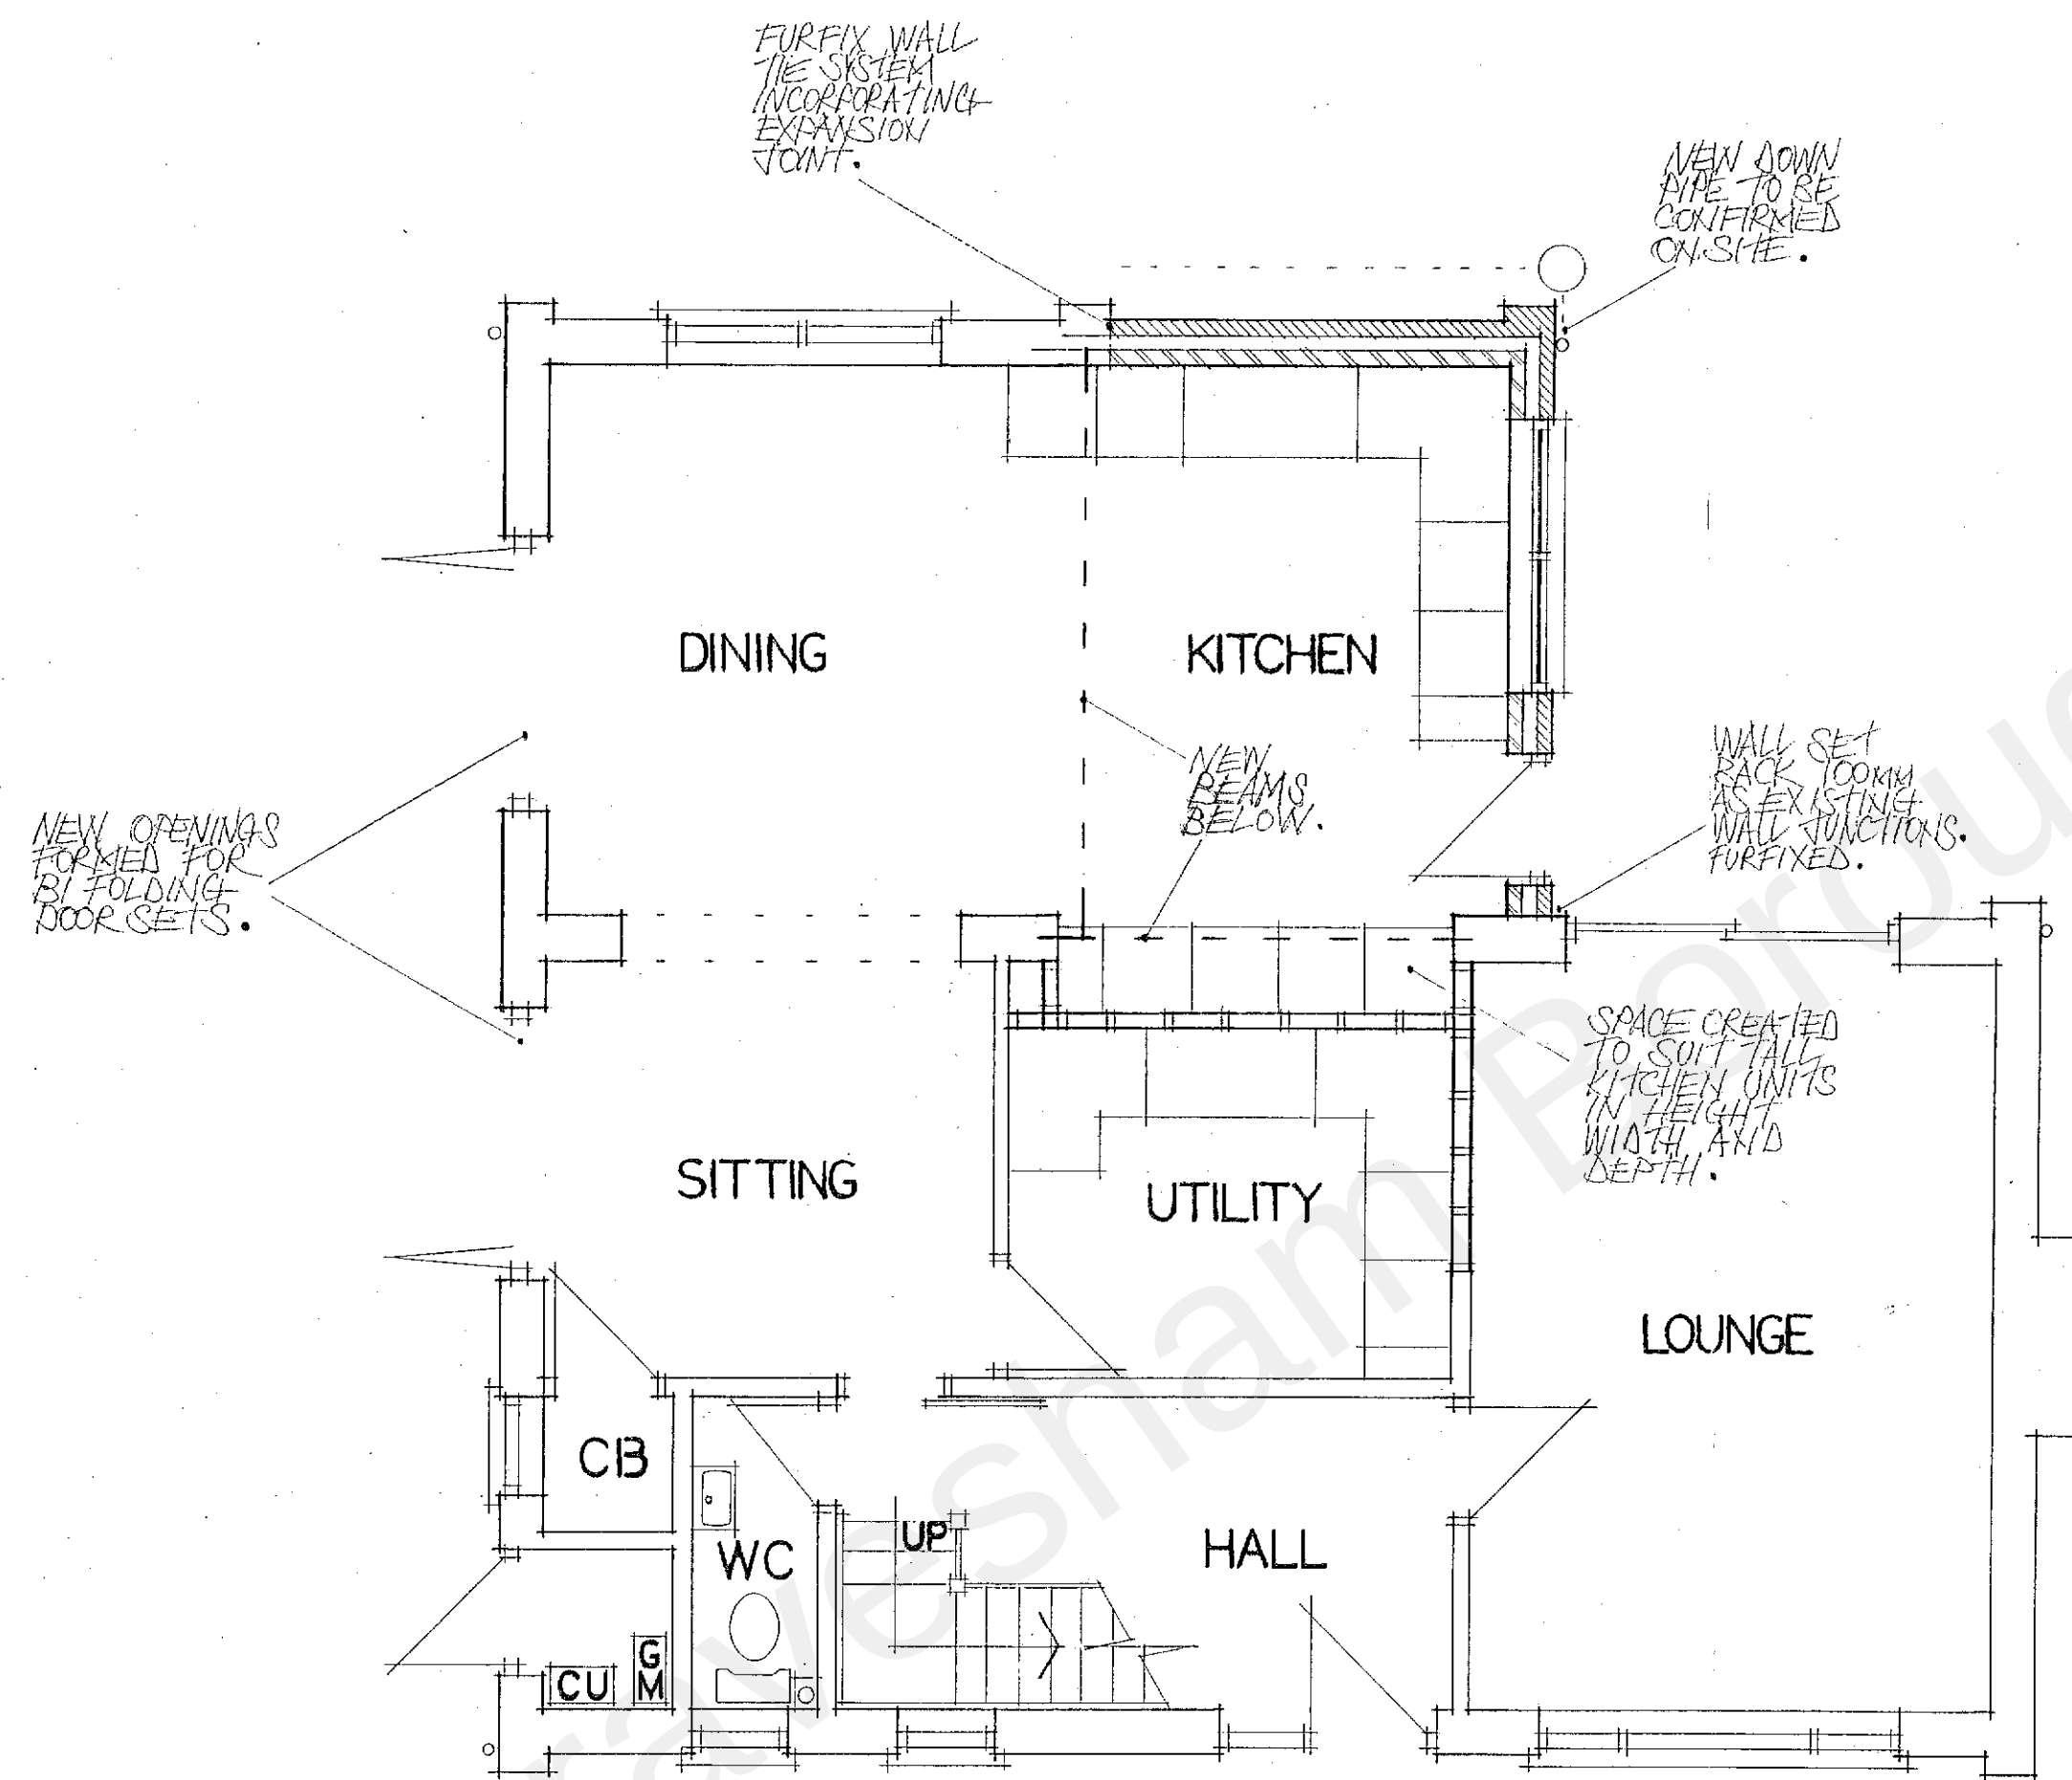

PROJECT.

1 THE LARCHES
HIGHAM
ROCHESTER
KENT
ME3 7NQ.

CLIENT.

MR & MRS D. CORCORAN.

PROPOSED TITLE.

GROUND FLOOR EXTENSION
TO REAR ELEVATION. MONO
PITCH ROOF IN DESIGN.

SCALE. 1:50.

AI

DRAWN BY: D. CHAMBERLAIN.

01795 876 412 07711 848 334

DATE. AUGUST 2021.

DRAWING N°. DC/745.

E: DAVEDEVADESIGN @ GMAIL.COM

20211098

RECEIVED

-2 SEP 2021