

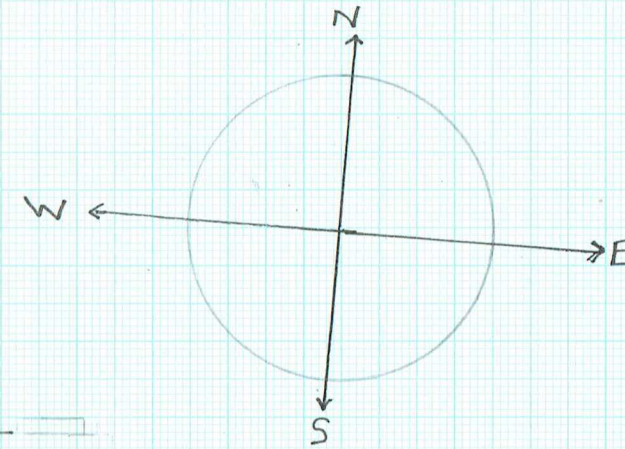


PROPOSED REAR SINGLE EXT., FRONT PORCH, & DOUBLE SIDE EXT.
@ 7 DENESWAY MEOPHAM, GRAVESEND, KENT, DA130EA.
PROPOSED FRONT ELEVATION
DRAWN BY: MARK BELHAM
SCALE: 1:50 @ A3
DATE: SEPTEMBER 2024
REVISION: 03

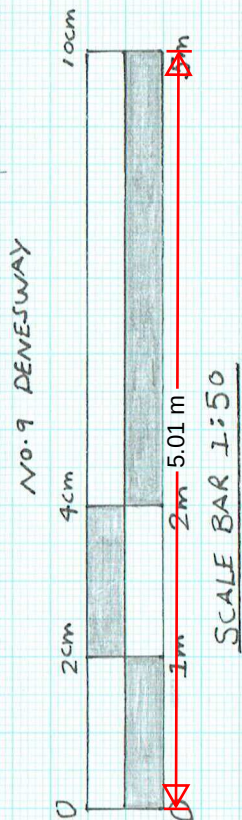

DESIGN NOTE #1:
THE ROOF OF THE PORCH IN COMPARISON
TO APPLICATION NO: 20231312 IS NOW
HIPPED RATHER THAN GABLE.
RETAINS DIMENSIONS.

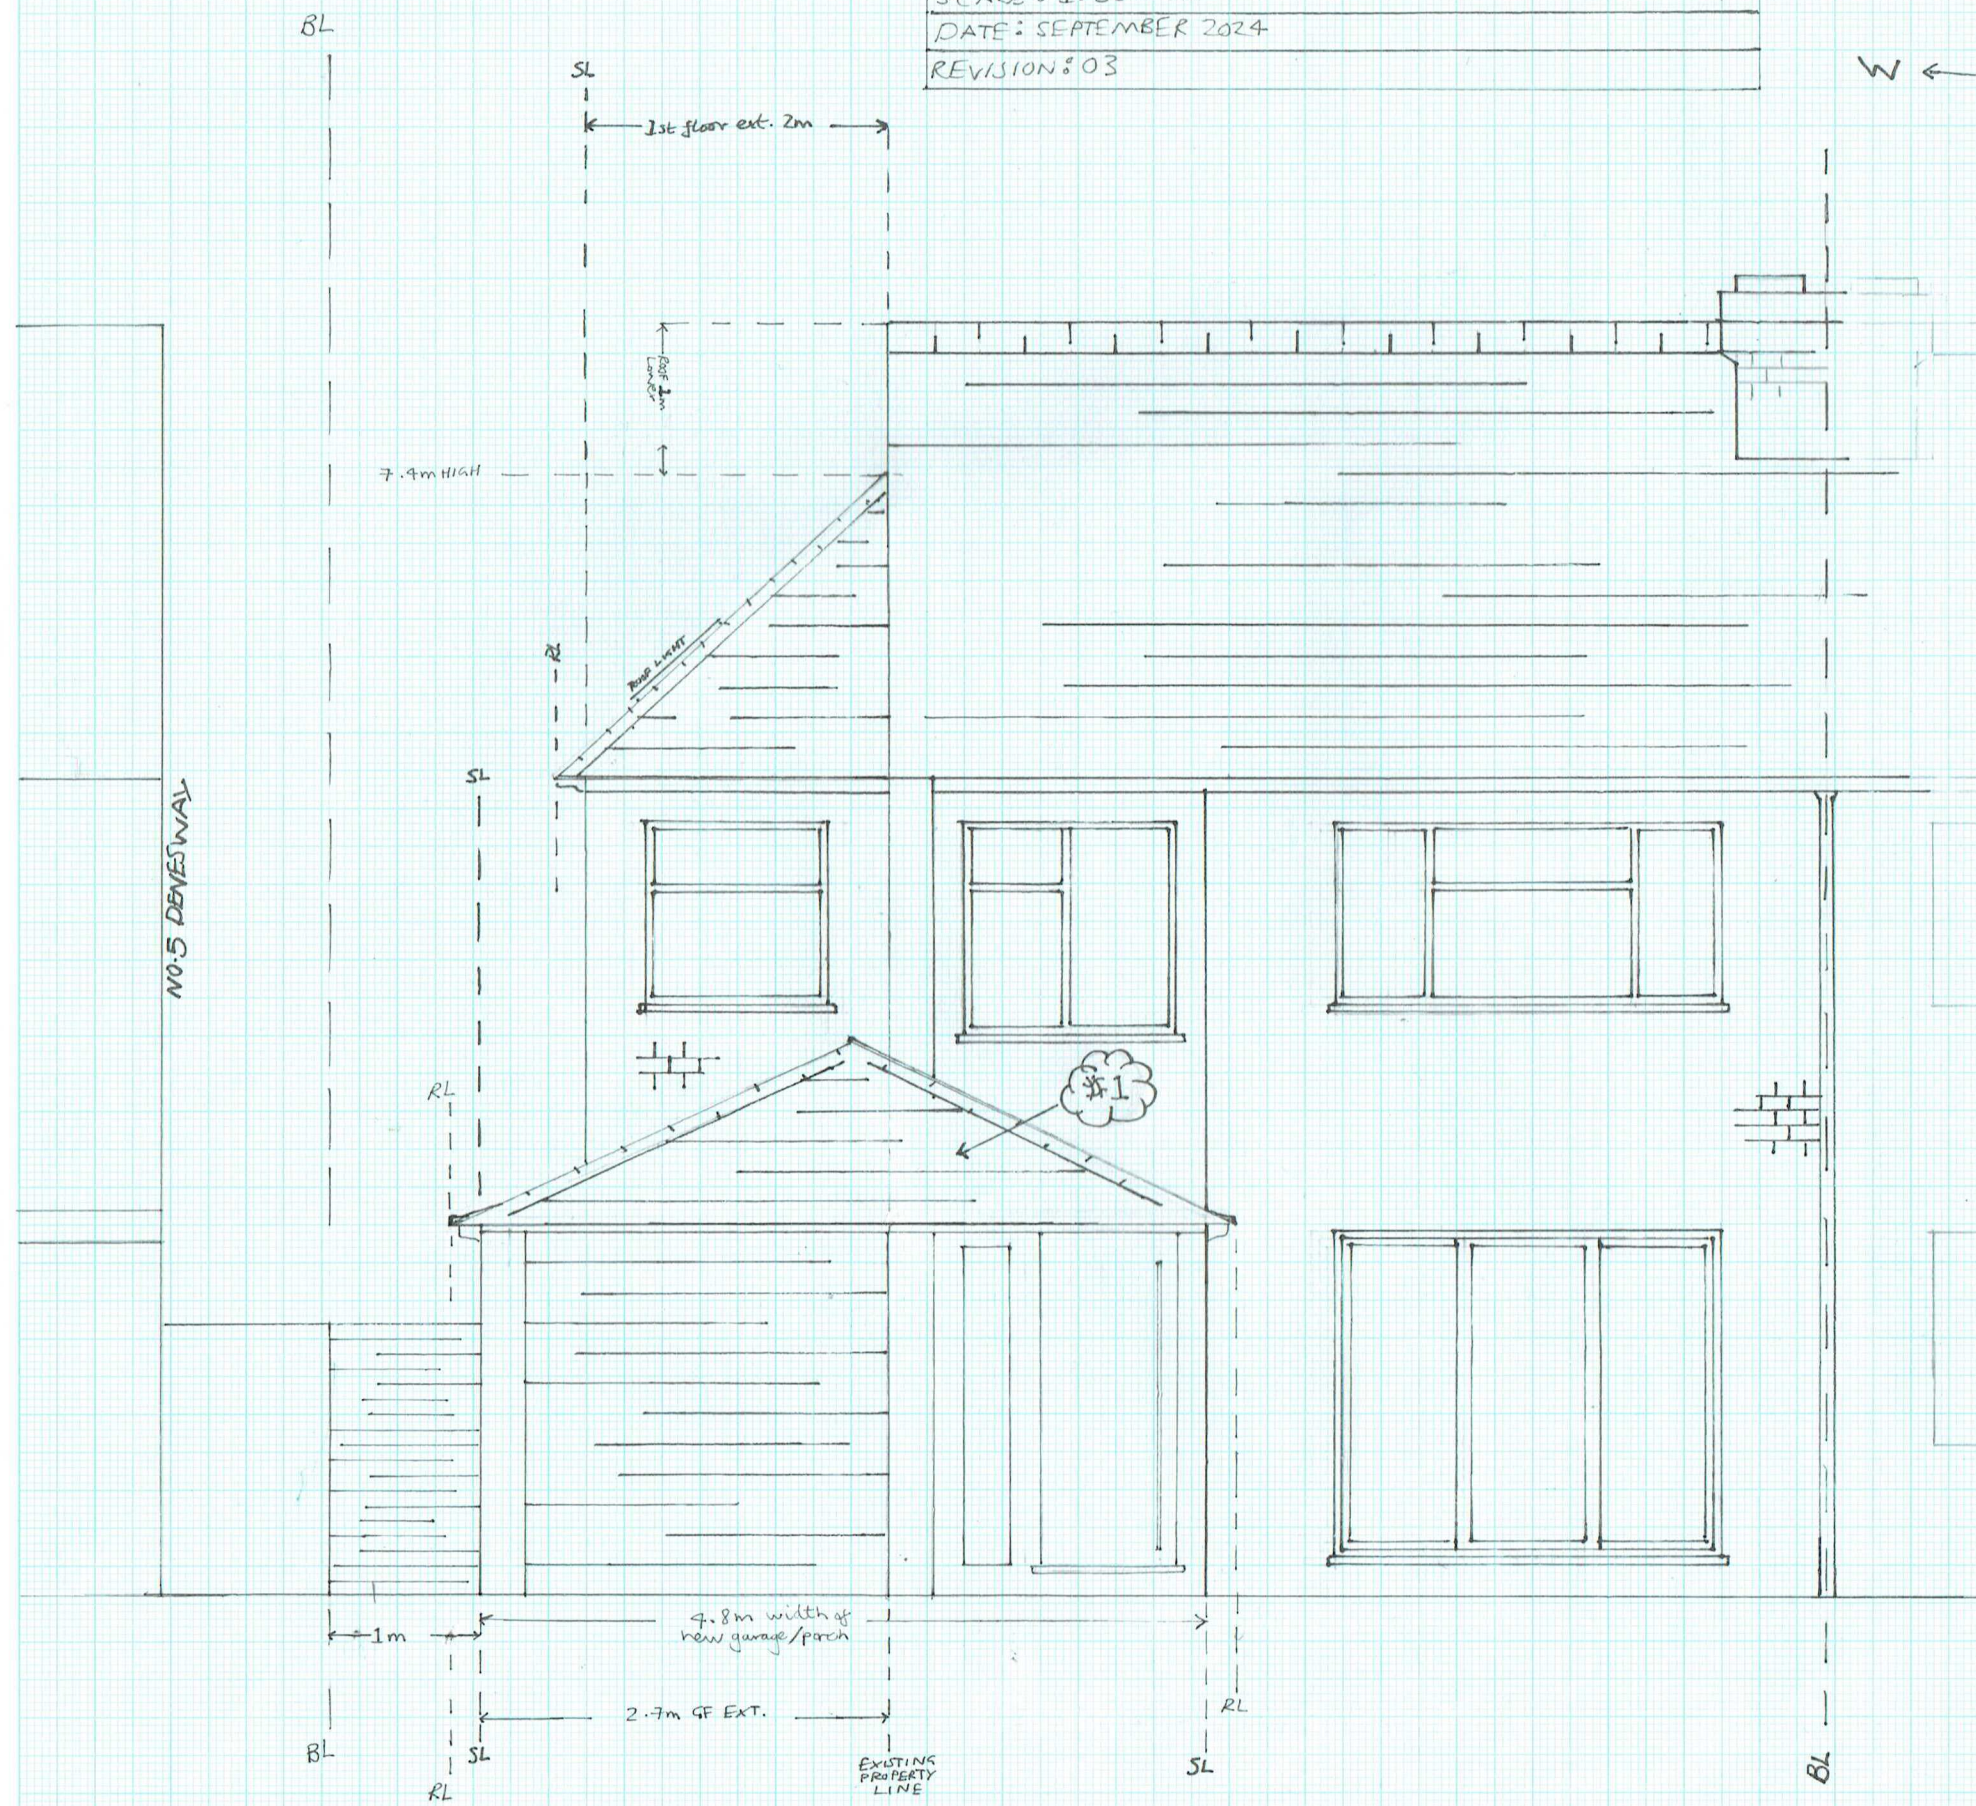

KEY	
BL	NEIGHBOURING BOUNDARY LINE
SL	STRUCTURE LINE
RL	ROOF LINE