

PROPOSED REAR SINGLE EXT., FRONT PORCH & DOUBLE
SIDE EXTENSION @ 7, DENESWAY MEOPHAM, GRAVESEND
KENT, DA13 0EA


PROPOSED SIDE ELEVATION

DRAWN BY: MARK BELHAM

SCALE: 1:50 @ A3

DATE: SEPTEMBER 2024

REVISION: 03


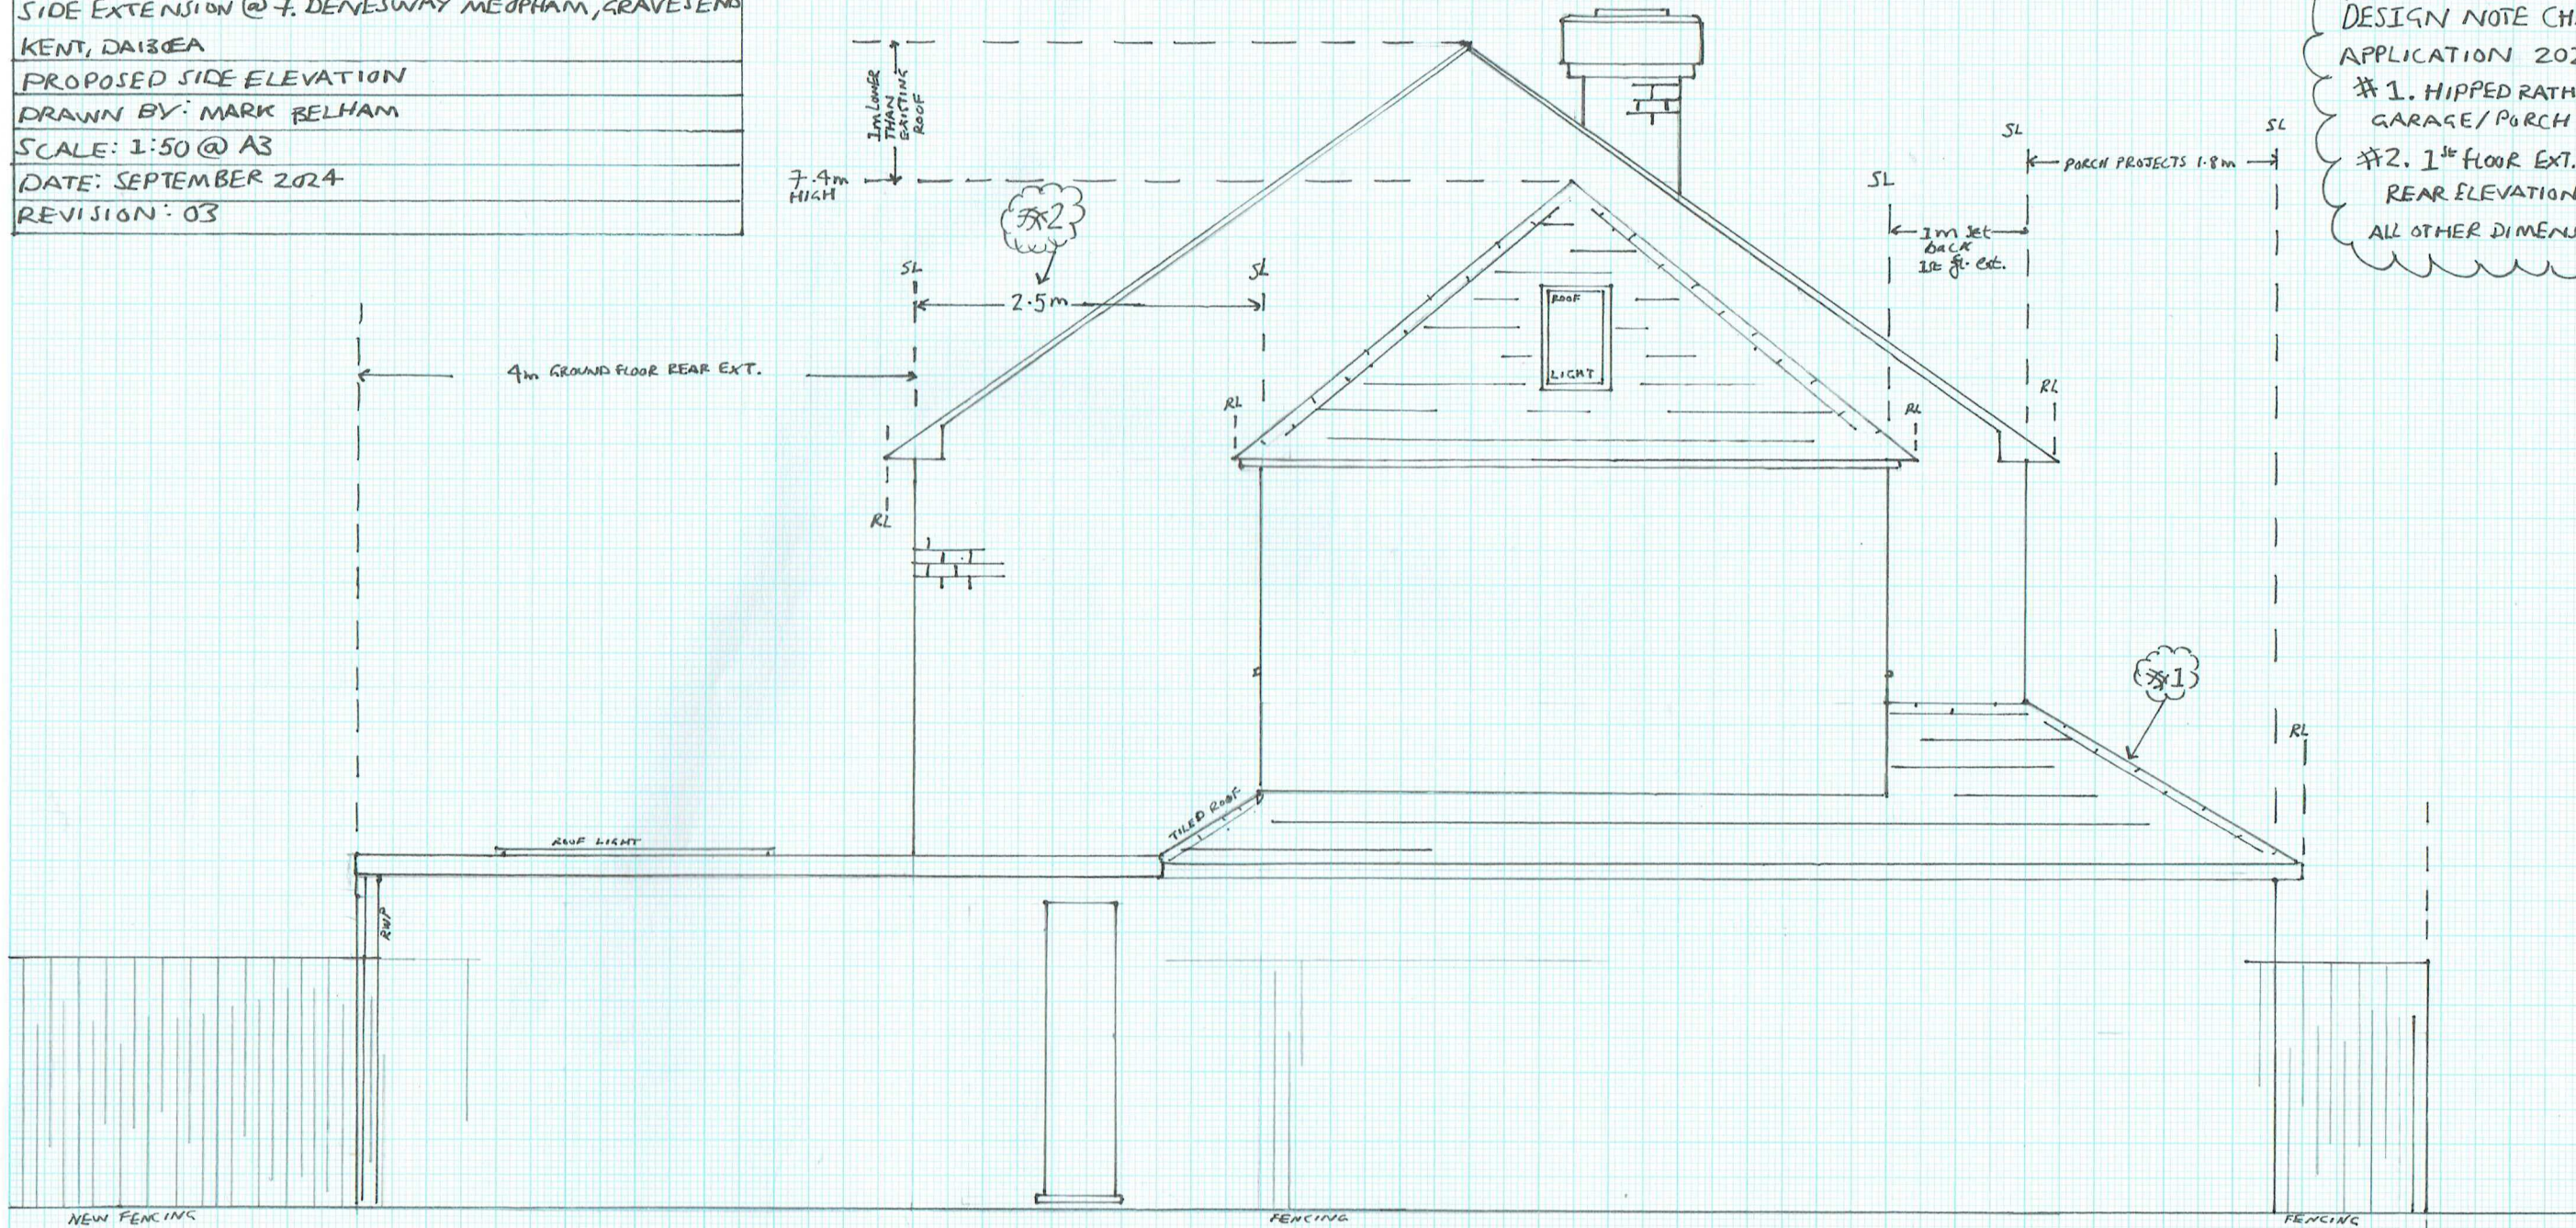


DESIGN NOTE CHANGES FROM
APPLICATION 20231312:

#1. HIPPED RATHER THAN GABLE
GARAGE/PORCH ROOF

#2. 1st FLOOR EXT. SET BACK FROM
REAR ELEVATION 2.5m

ALL OTHER DIMENSIONS REMAIN

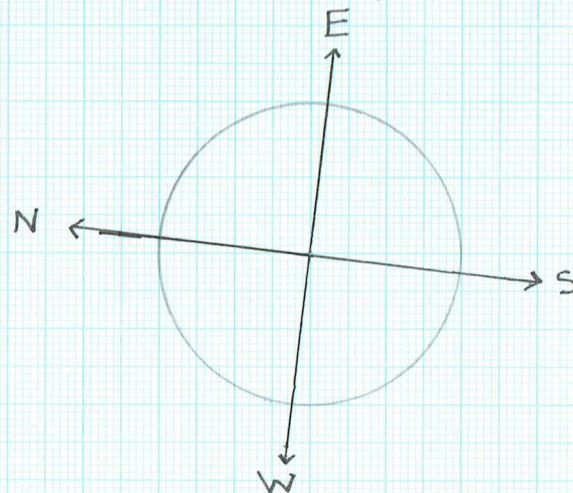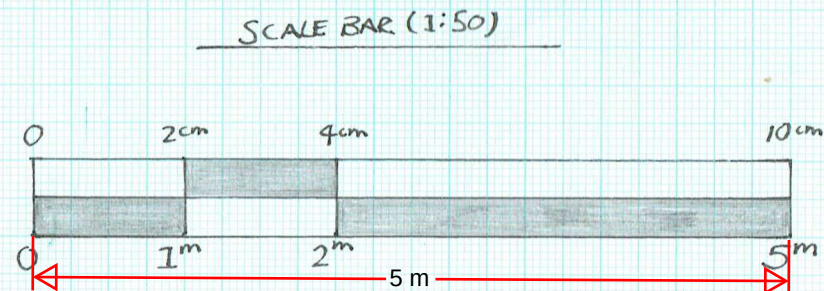

FRONT
OF NO. 55
GARAGE
(FRONT ELEVATION)

KEY:

BL: NEIGHBOURING BOUNDARY LINE

SL: STRUCTURE LINE

RL: ROOF LINE