
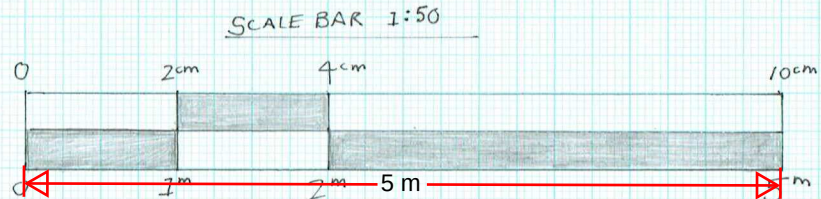
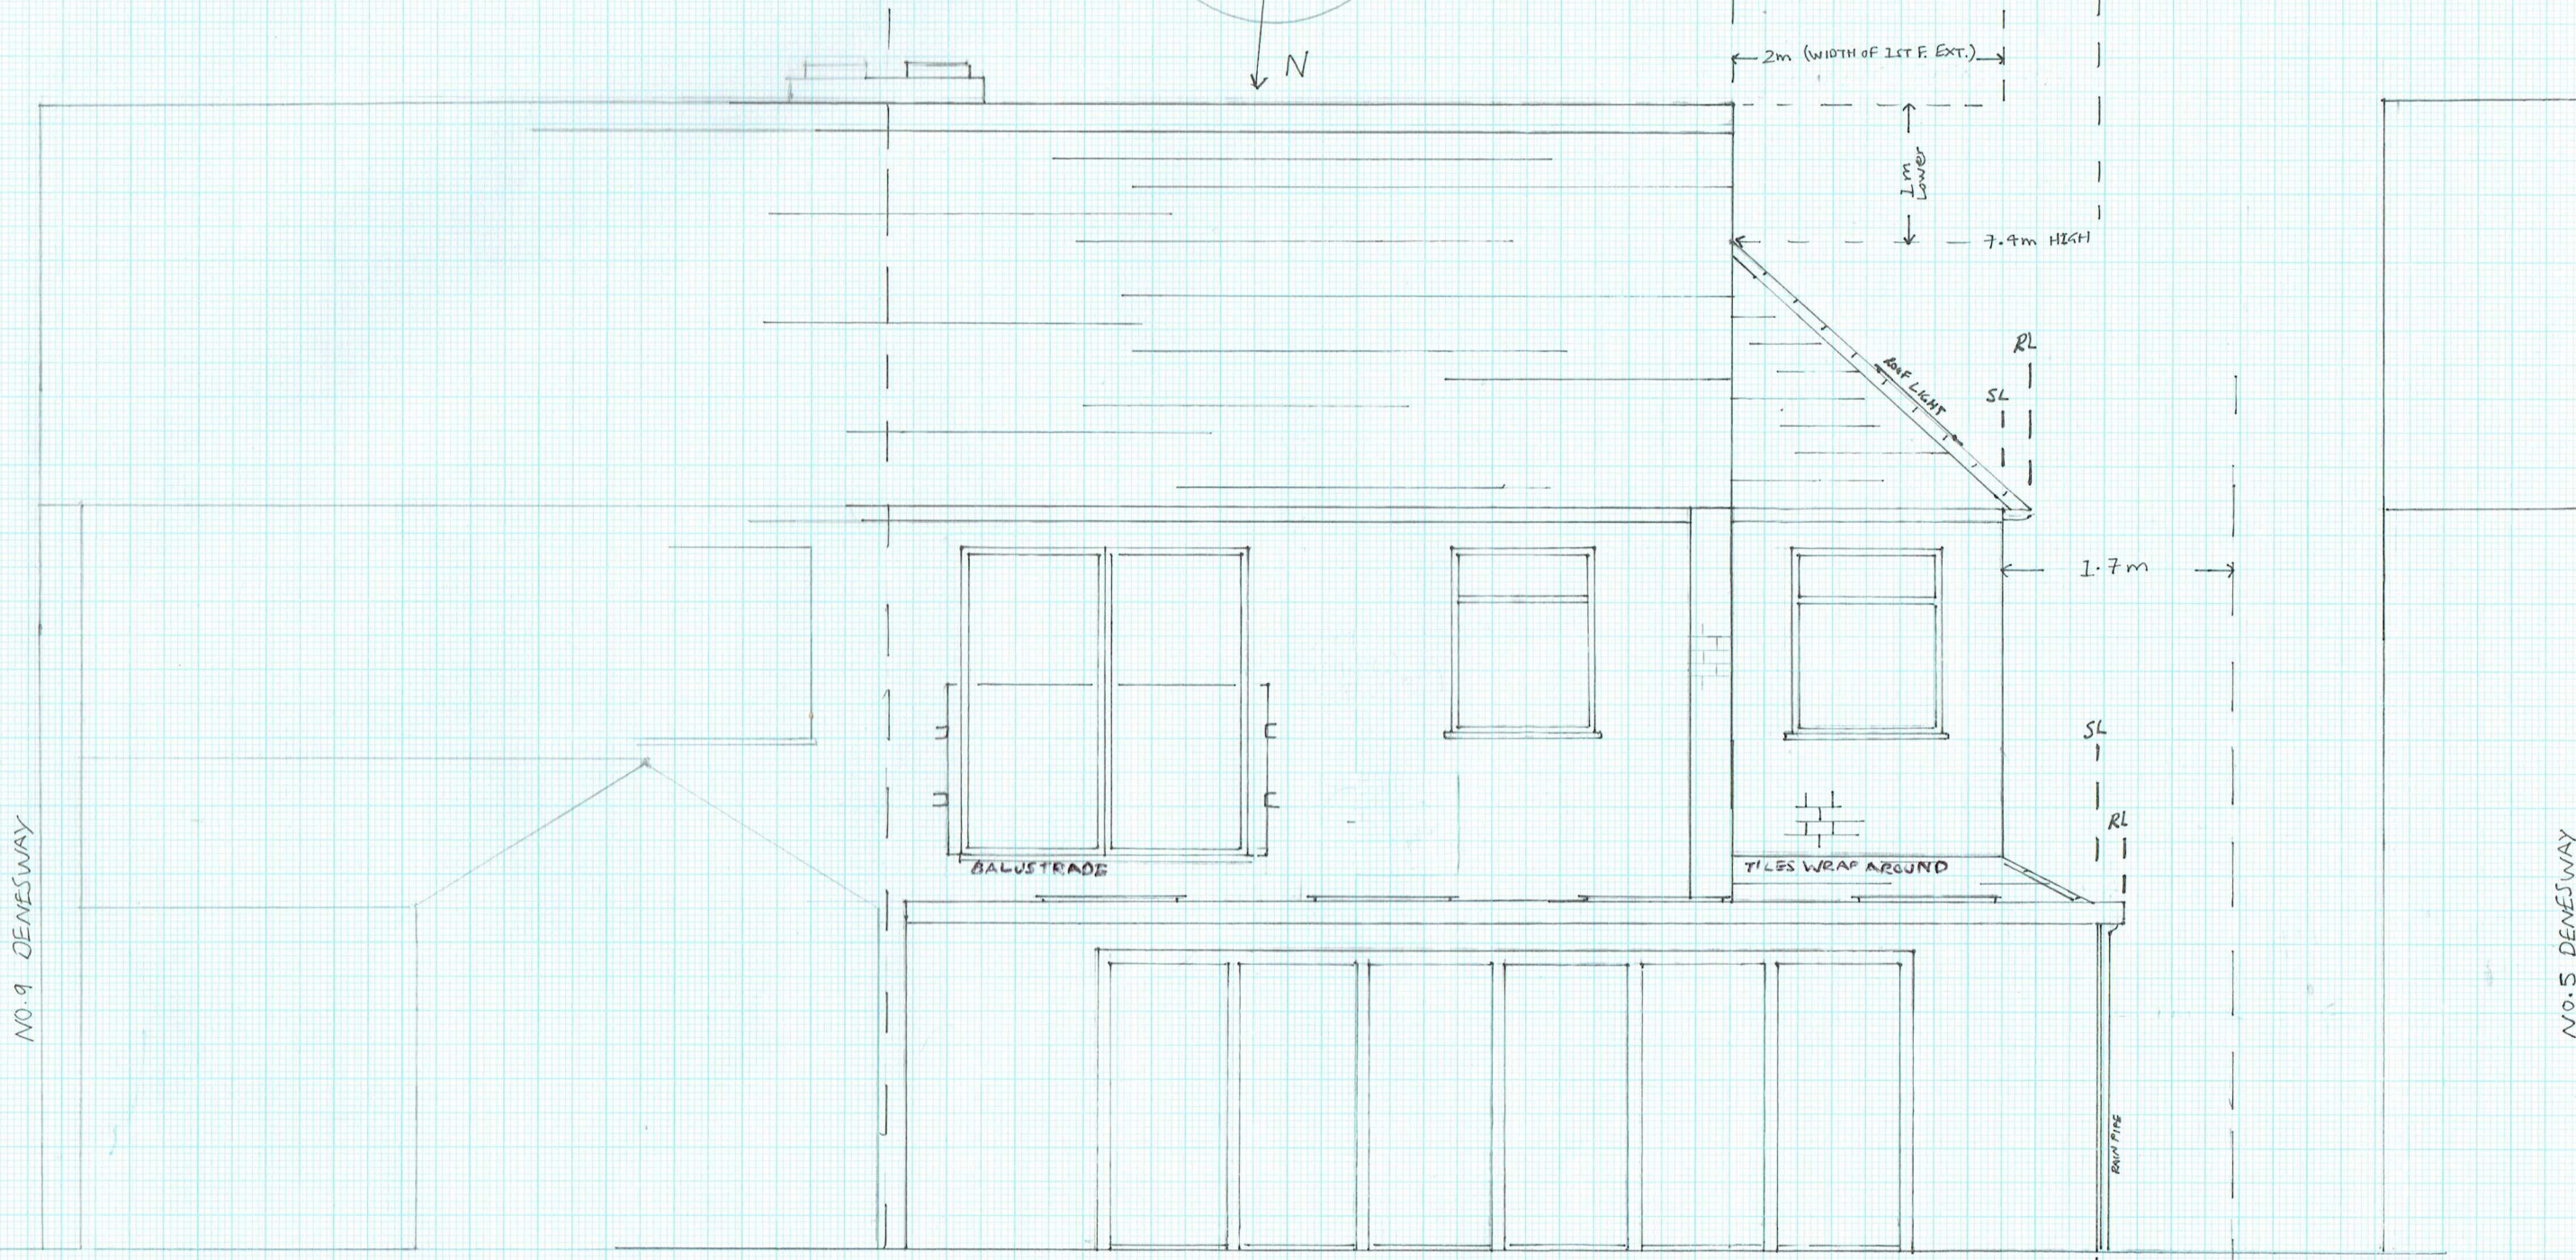


PROPOSED REAR SINGLE EXTENSION, FRONT PORCH &
DOUBLE SIDE EXTENSION @ 7 DENESWAY, MEOPHAM
GRAVESEND, KENT, DA13 0EA
PROPOSED REAR ELEVATION
REVISION: 03
SCALE: 1:50 @ A3
DRAWN BY: MARK BELHAM
DATE: SEPTEMBER 2024

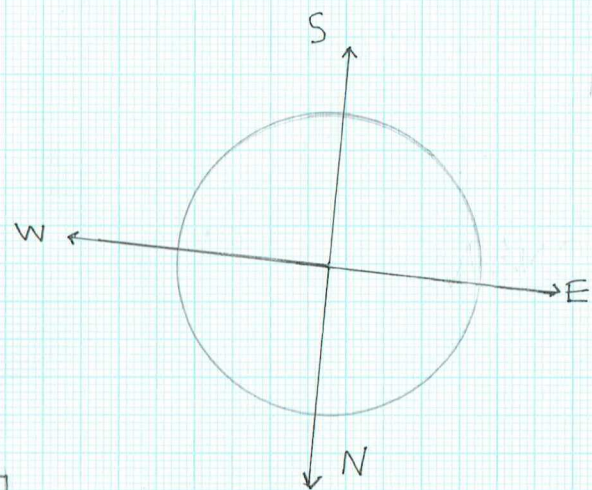

KEY:
BL = NEIGHBOURING
BOUNDARY LINE
SL = STRUCTURE LINE
RL = ROOF LINE