




© This drawing is protected by copyright and must not be copied or reproduced without the written consent of Penfold Project Services

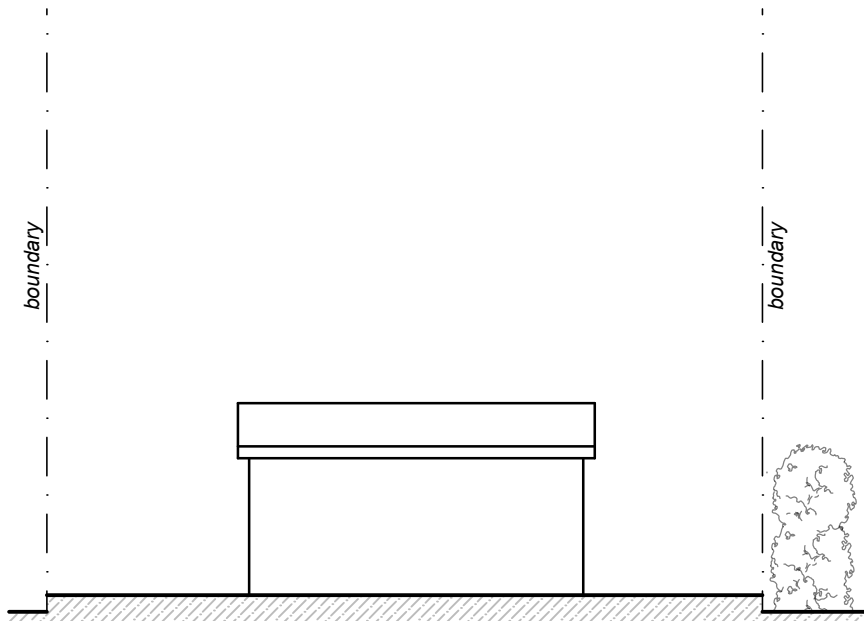


REAR ELEVATION
(1:100)

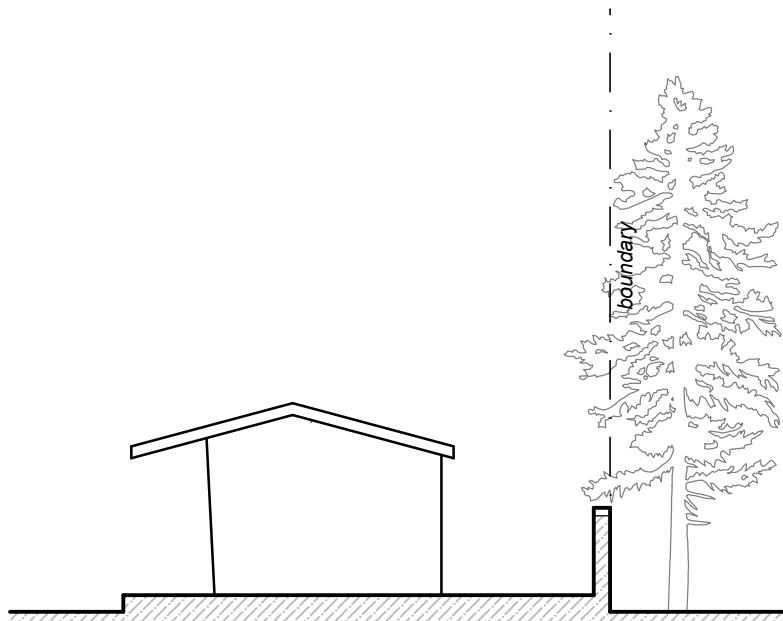


SIDE ELEVATION
(1:100)

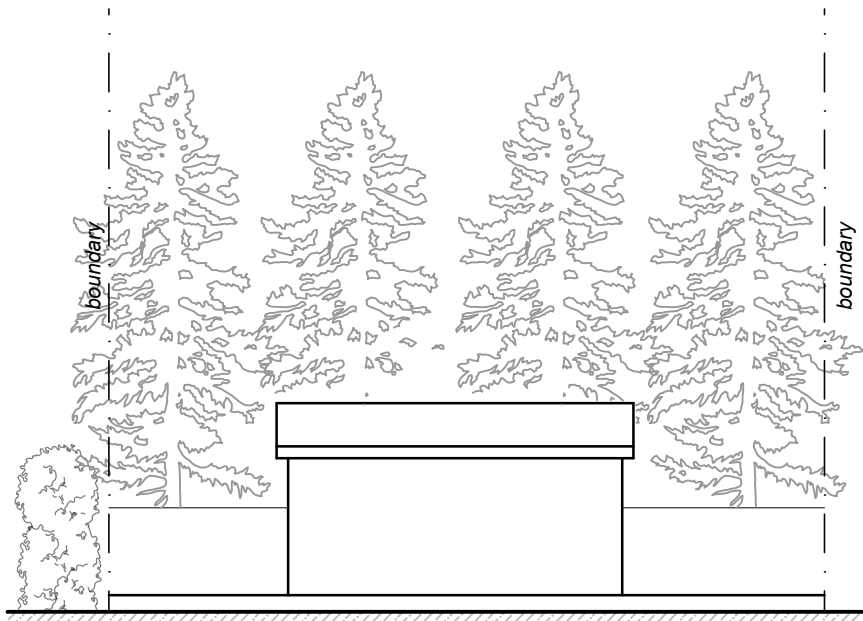


FRONT ELEVATION
(1:100)

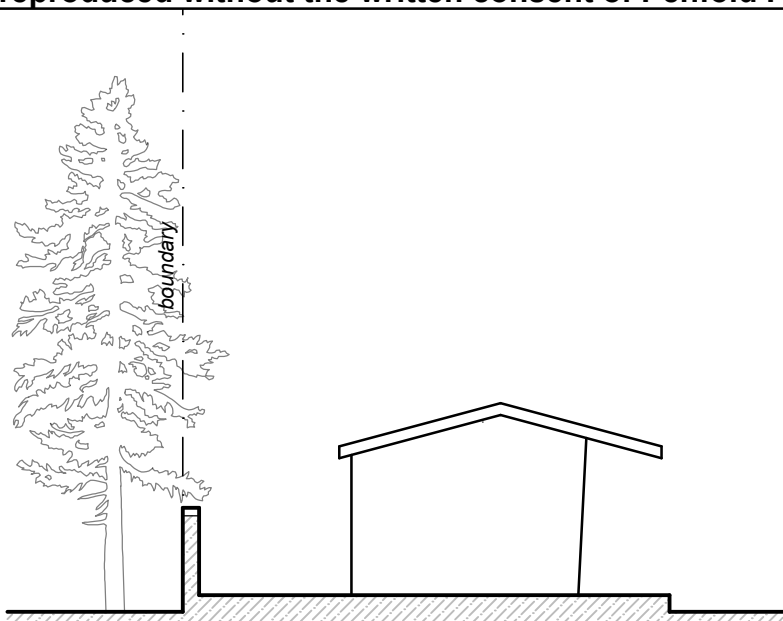


SIDE ELEVATION
(1:100)

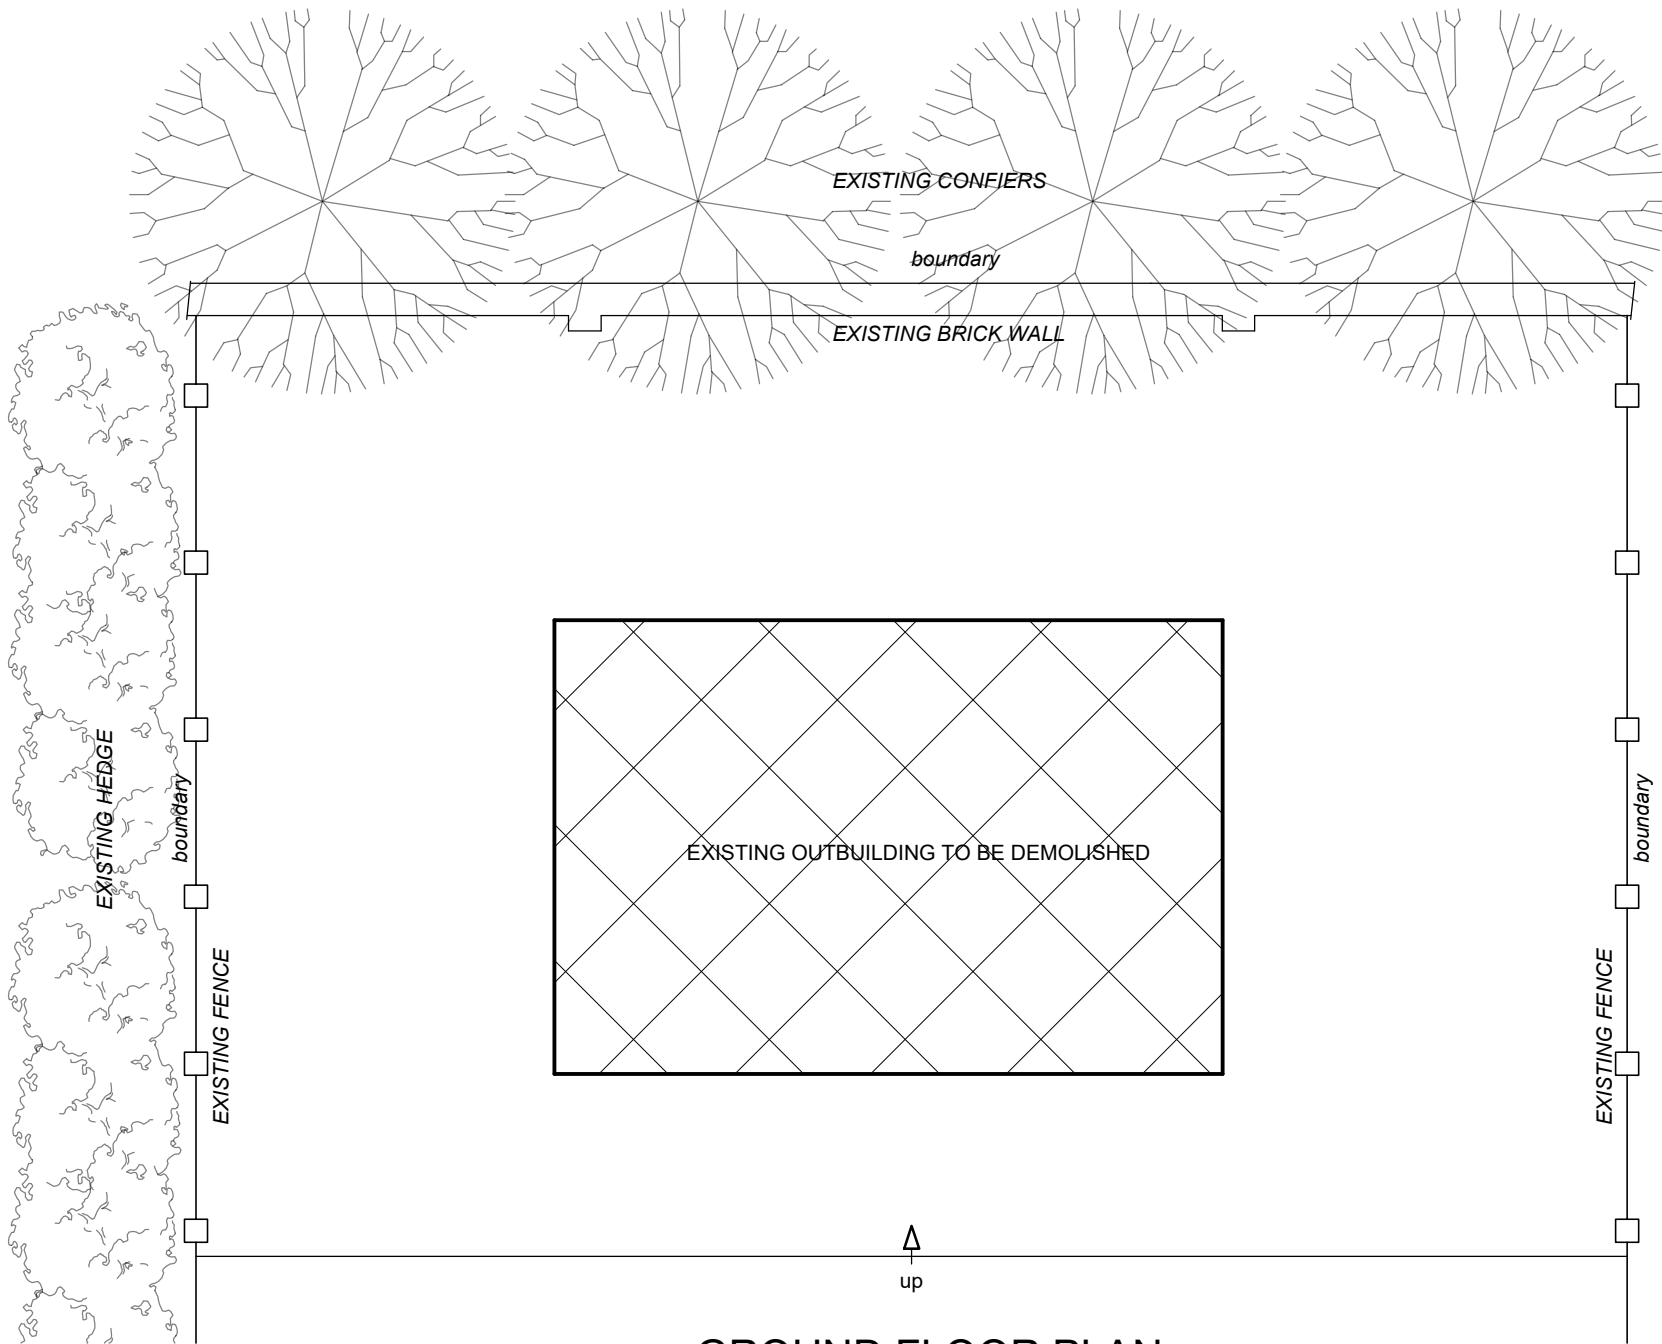

GROUND FLOOR PLAN
(1:50)

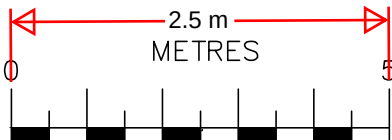

SCALE BAR @ 1:100

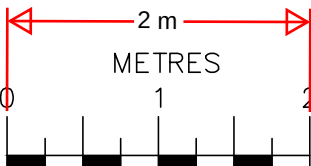

SCALE BAR @ 1:50

Date	No	Revision
Penfold Project Services		
Epmarket, Wrotham Road, Mcopham, Kent, DA13 0JH Telephone: 01474 816690 e-mail: apenfold448@btinternet.com		
Job Title:	142 DARNLEY ROAD GRAVESEND KENT DA11 0SN	
Dwg Title:	OUTBUILDING PLANS & ELEVATIONS AS EXISTING	
Scale:	1:100 & 1:50 @ A2	
Dwg No.:	03	
Date:	October 2024	