
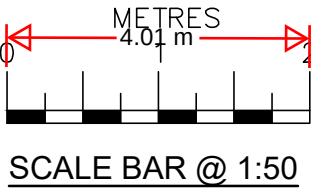
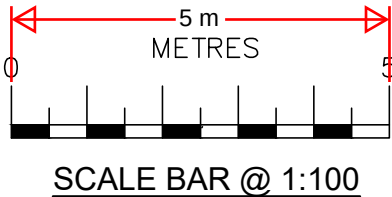
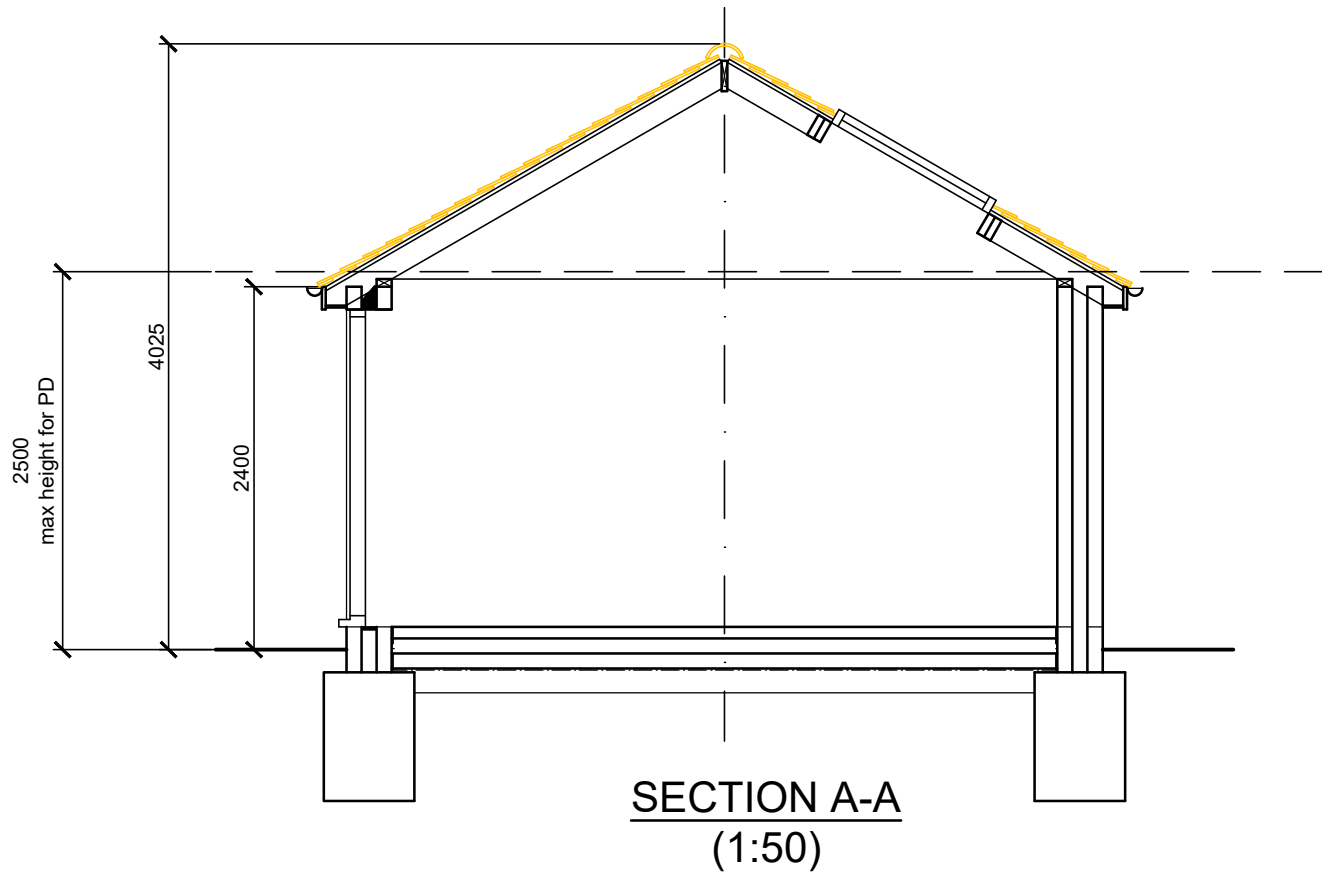


MATERIALS

- ROOF - ROOF TILES
- WALLS - FACING BRICKWORK TO FRONT ELEVATION
FACING BLOCKWORK TO SIDE & REAR ELEVATIONS
- WINDOWS & DOORS - COLOURED uPVC OR ALUMINIUM

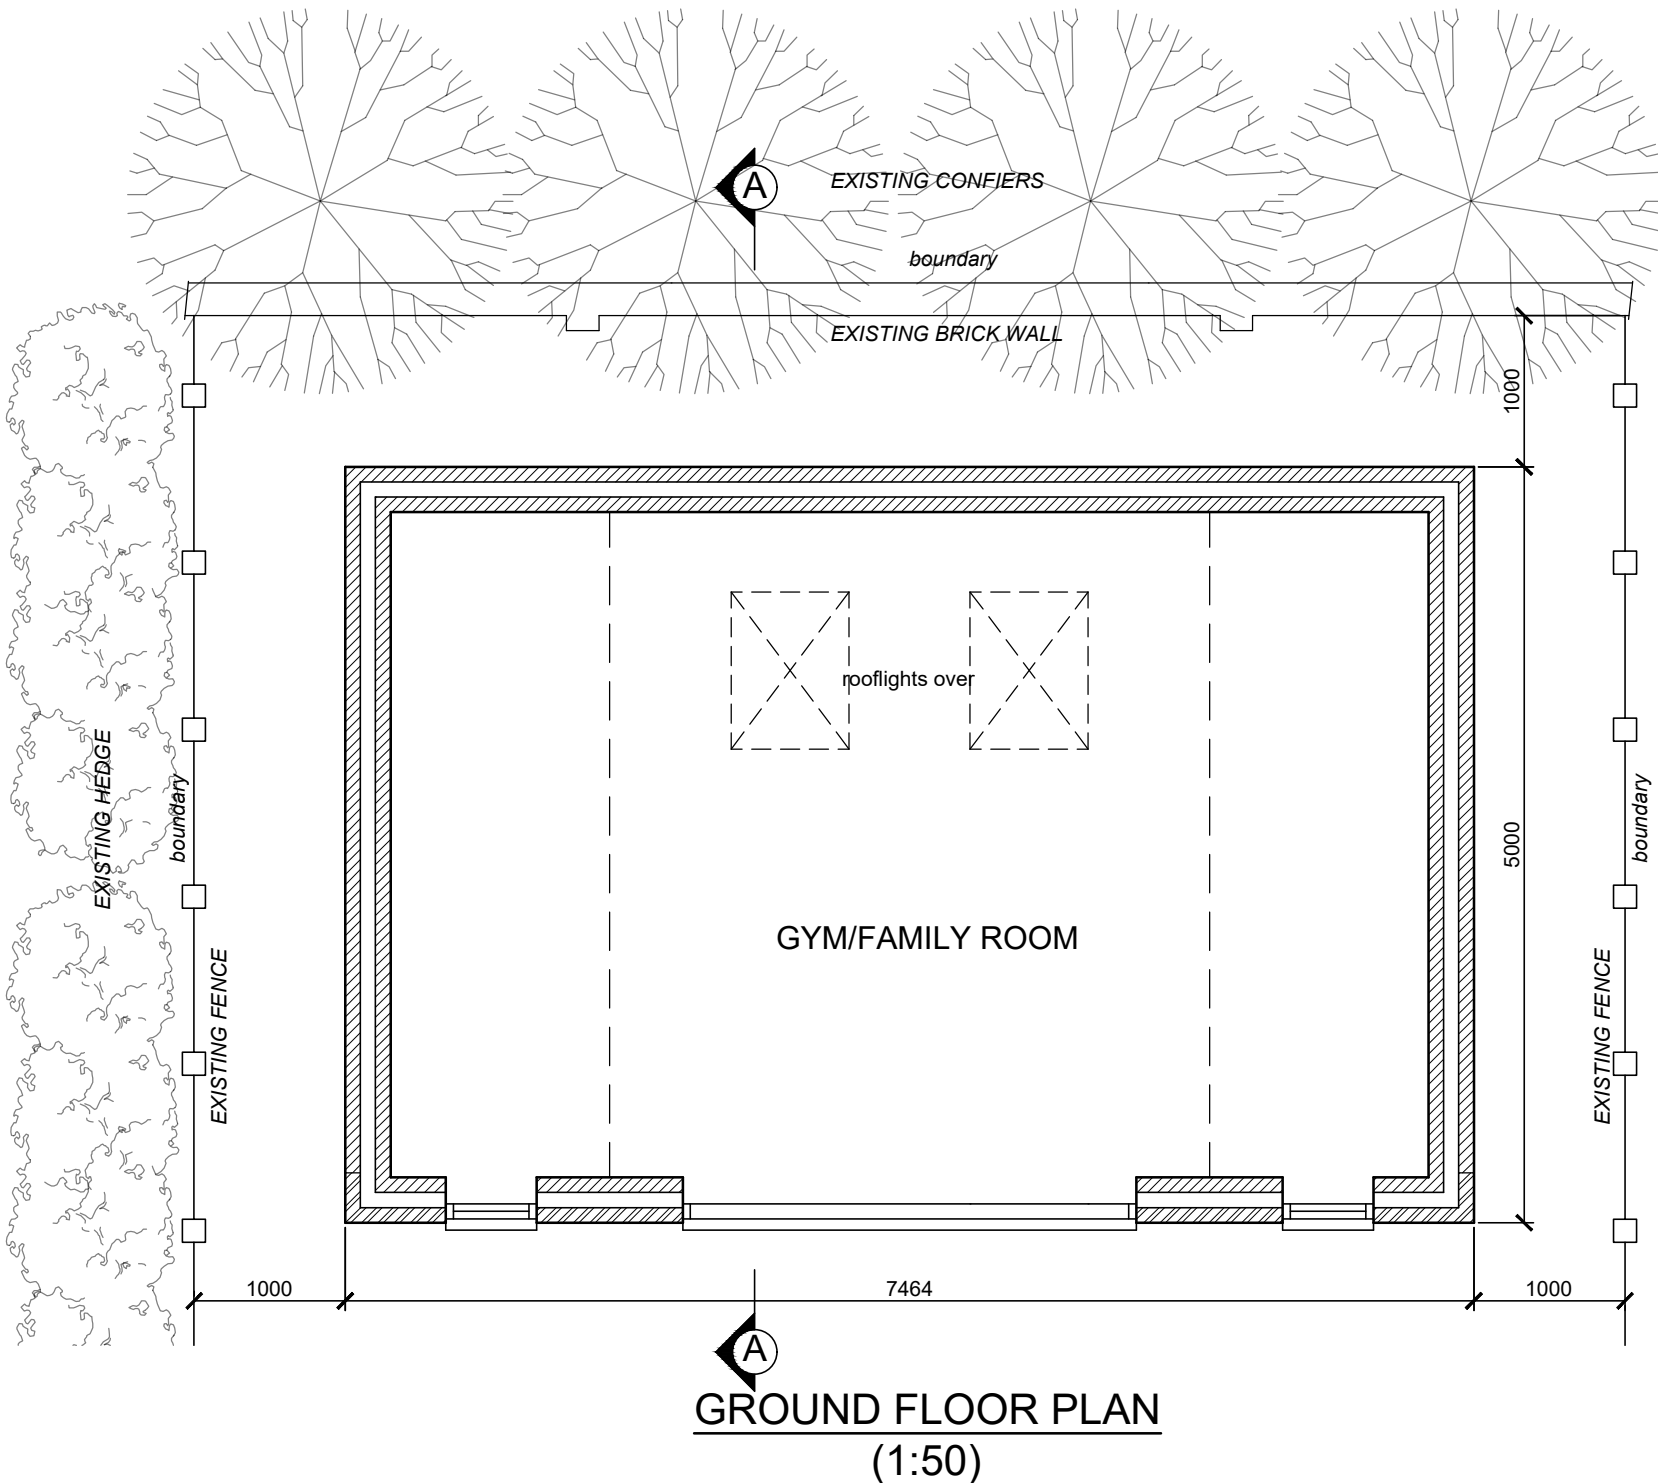

Date	No	Revision
Penfold Project Services		
Epmarket, Wrotham Road, Mcopham, Kent, DA13 0JH Telephone: 01474 816690 e-mail: apenfold448@btinternet.com		
Job Title:	142 DARNLEY ROAD GRAVESEND KENT DA11 0SN	
Dwg Title:	OUTBUILDING PLANS & ELEVATIONS AS PROPOSED	
Scale:	1:100 & 1:50 @ A2	
Dwg No.:	04	
Date:	October 2024	