




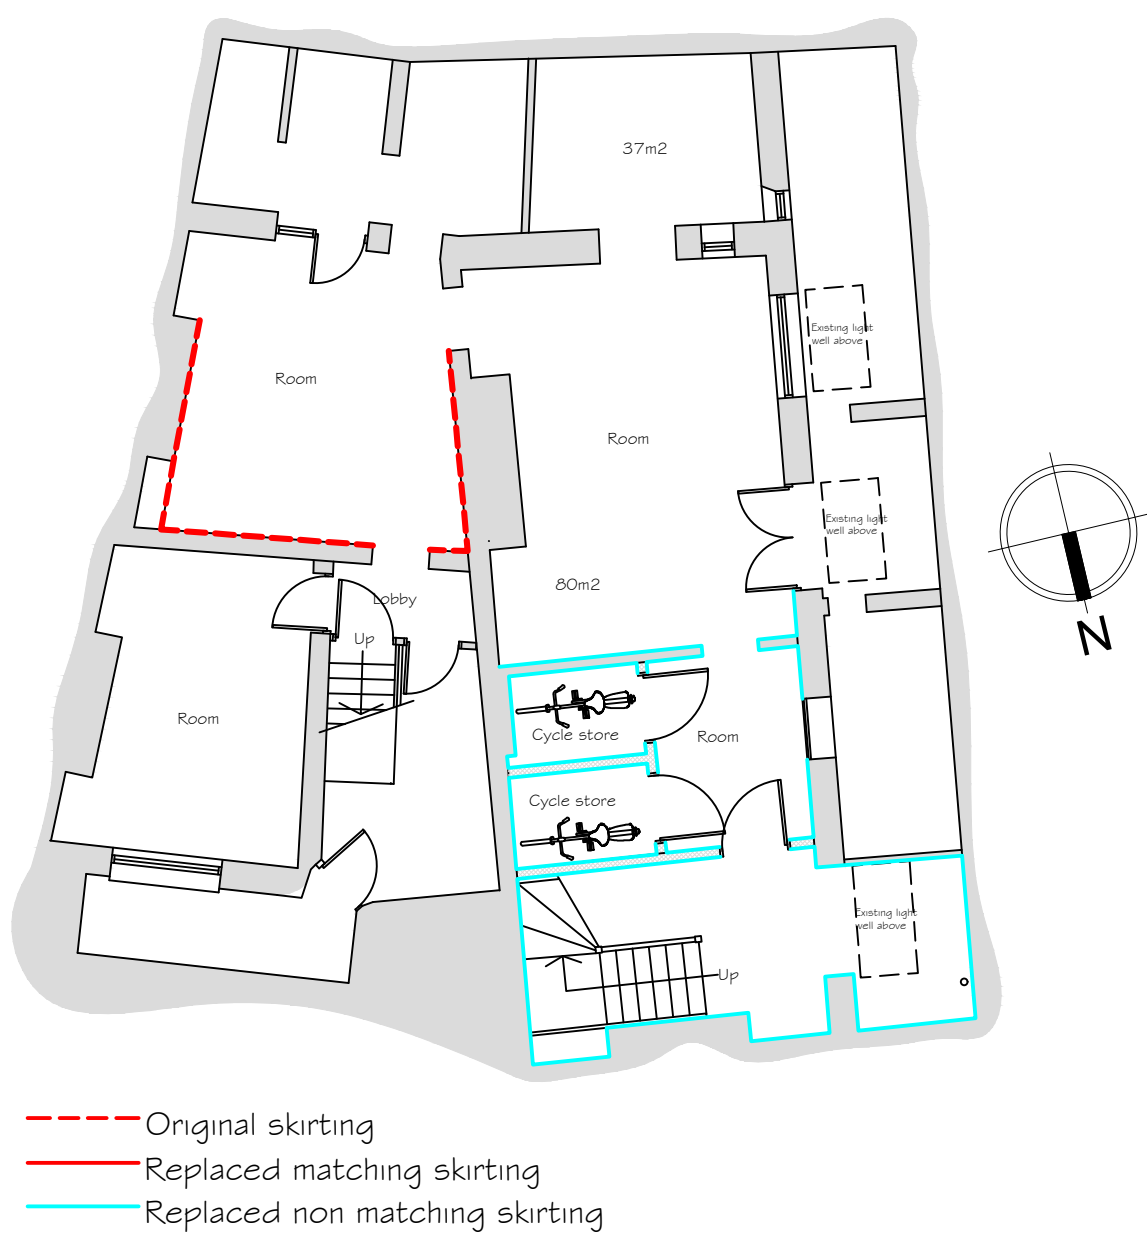


Basement Floor Plan
Scale 1:100

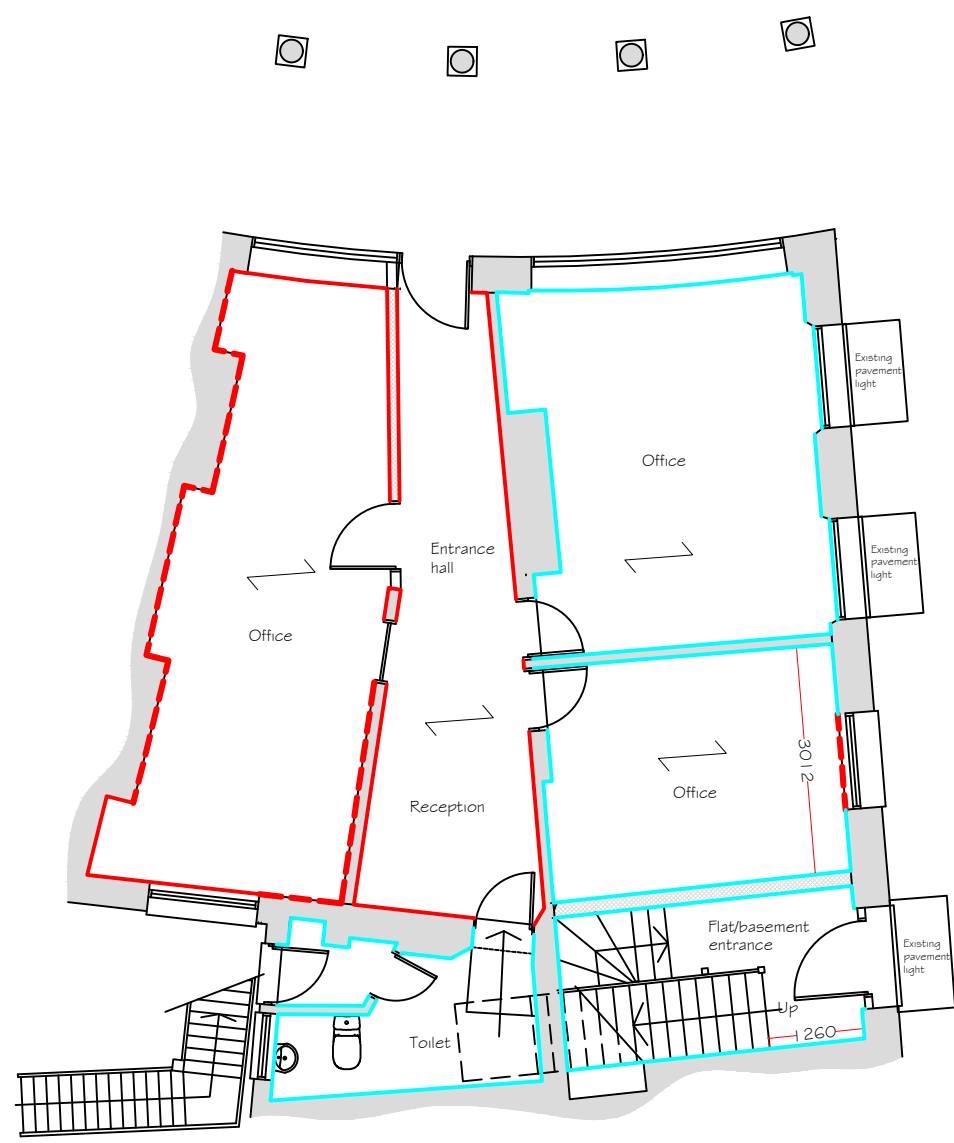


Ground Floor Plan

 


Skirting section
on first floor
Scale 1:2

 


Skirting section
on first floor
Scale 1:2

 


Skirting section on
ground floor
Scale 1:2

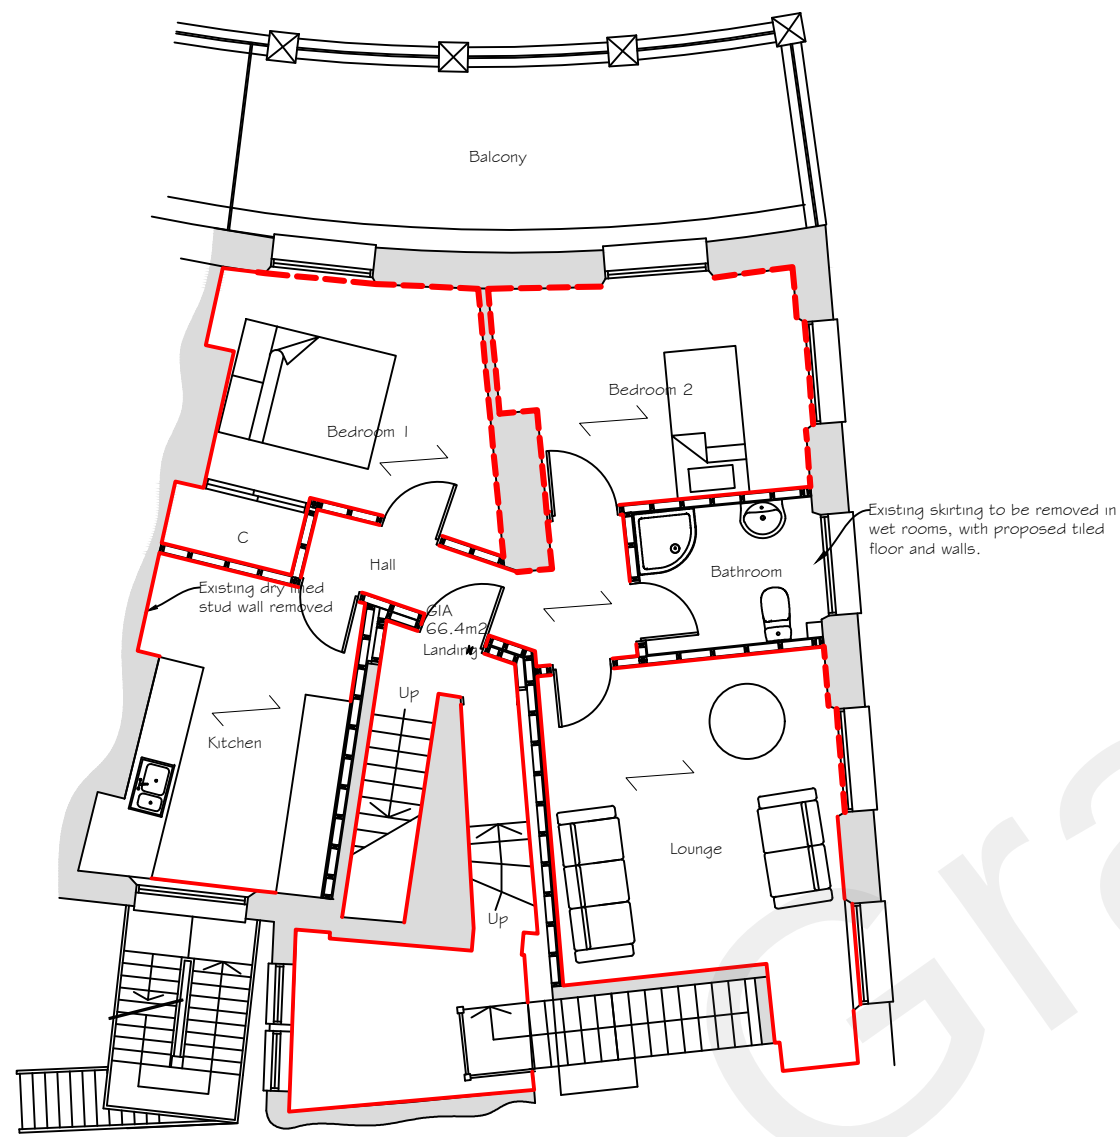

First Floor Plan

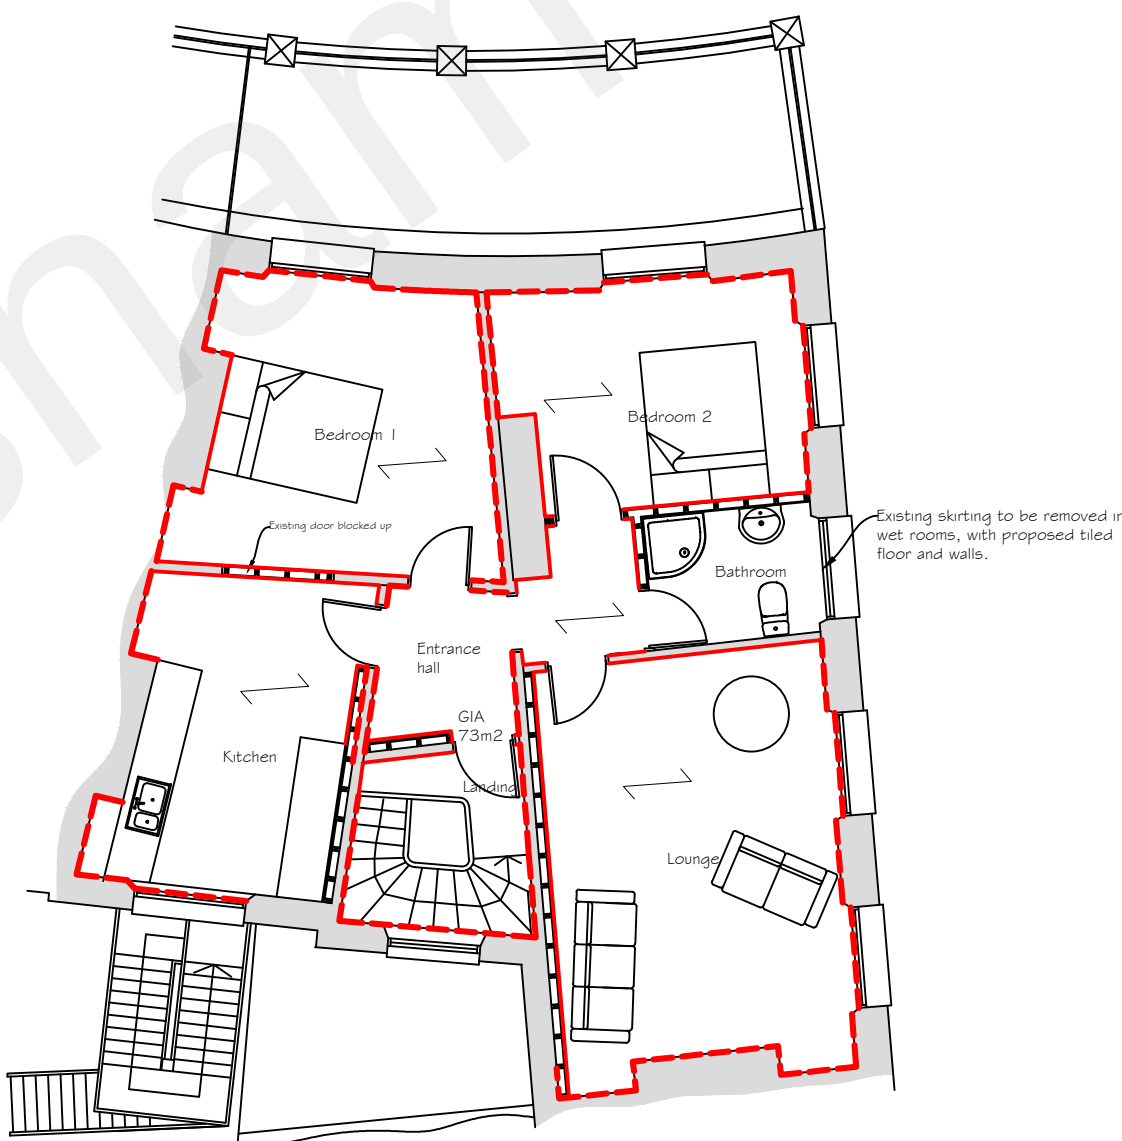

Second Floor Plan

 

Proposed Bull nose
skirting section
Scale 1:2



Proposed
skirting section
Scale 1:2

Rev A- Skirting added.		13 September 2022	
Copyright Synergy Planning & Property Consultants Ltd Suite 6 Laser Quay Medway City Estate Rochester Kent ME2 4HU			
Client		S Rana & A Asghar	
Address		6 Berkley Crescent Gravesend Kent and 48 Harmer Street Gravesend Kent	
Drawing title		Skirting boards	
Scale		1:100/1:2 at A1	
Date		29 November 2021	Drawn by
Drawing No		20/297/06	A