


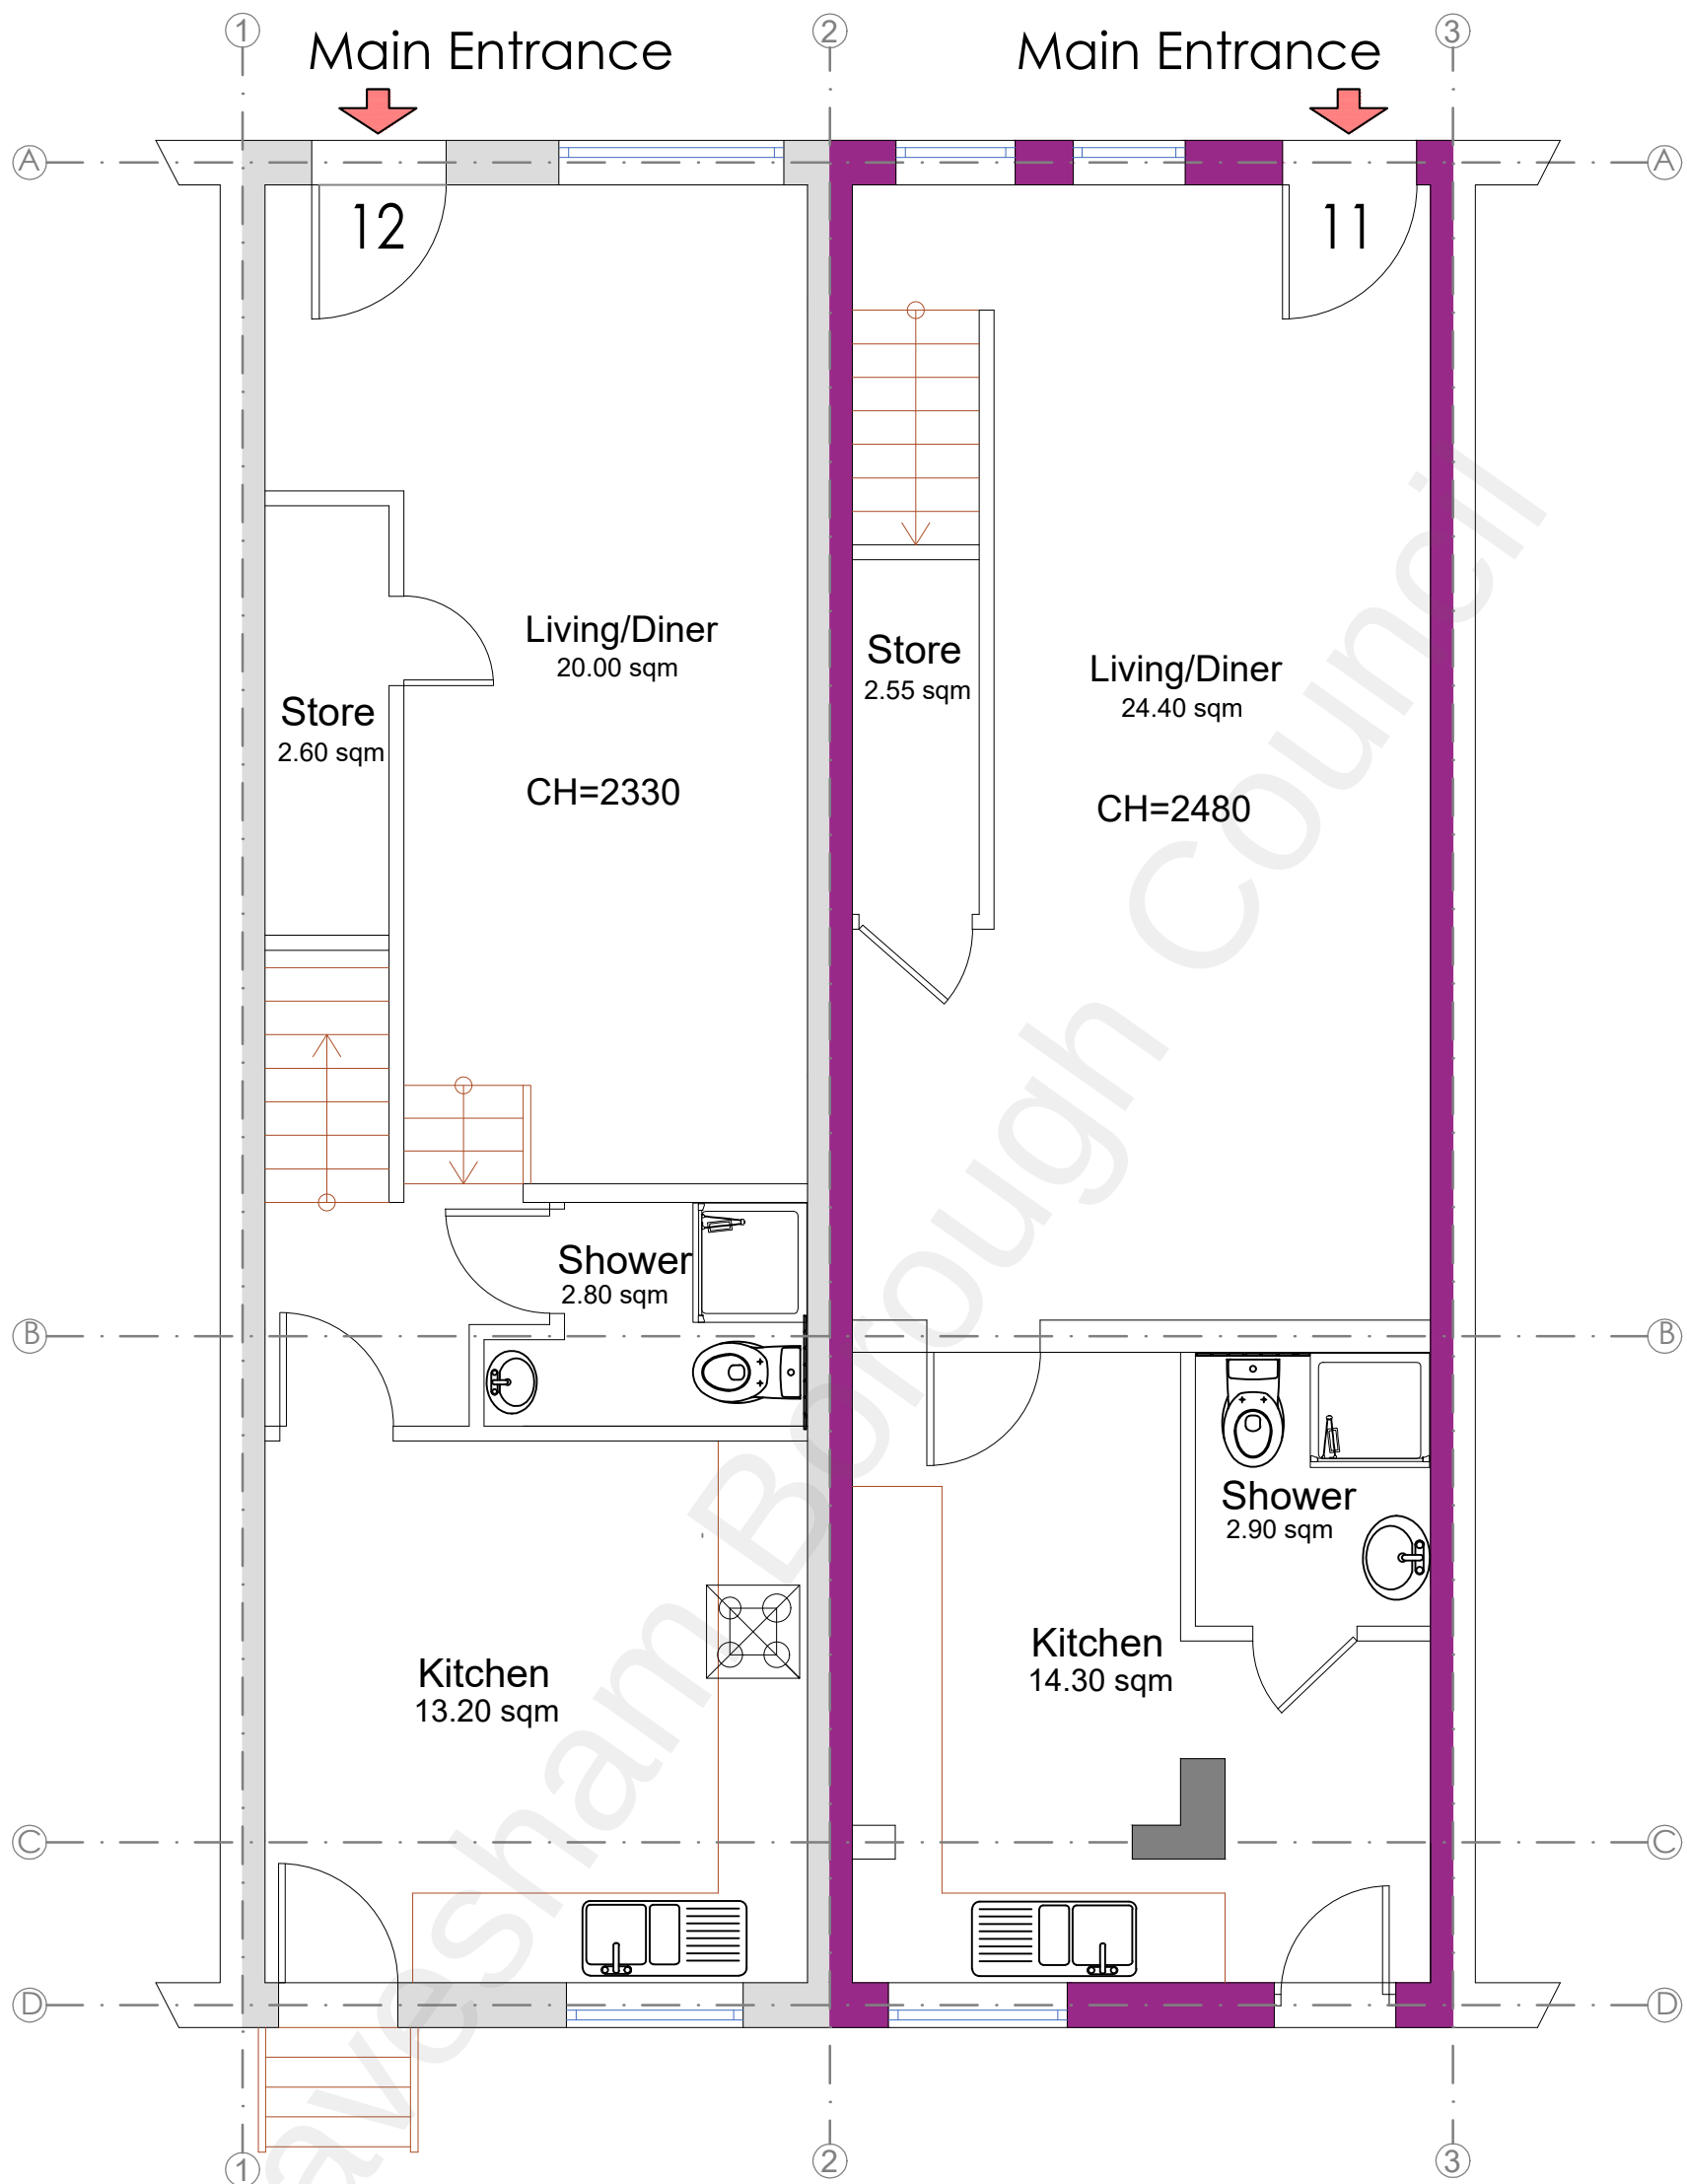

Approved Ground Floor
(No.12)
2xBed Flat, 4 Persons
GIA (43.90+43.90) = 87.80sqm

Approved Ground Floor
(No.11)
3xBed Flat, 4 Persons
GIA (46.80+37.30)=84.10sqm

REV.B: 18/04/2022, Amendment made to No.12 1st Floor Plan
REV.A: 11/02/2022, General Amendment made

DWG. TITLE:	Approved Ground Floor				PROJECT		CLIENT		SITE		GLOBPROJECT LIMITED Chartered Architects Yeoman House, 7th Floor 63 Croydon Road London SE20 7TS M 07961761712 E gprojectltd@gmail.com	
JOB No.	GPR-112/2021											
DWG. No.	112/02/PGF				Discharge of Conditions 2 & 3		Mr Jagdev Singh Malkotia		11-12 East Milton Rd Gravesend Kent DA12 2JL			
REVISION:	A	B										
SCALE:	1 : 50 (A3)											
DRAWN:	BM				Issue		Planning Approval		Note: Accurate measurements to be determined on site This is a planning drawing and a separate building control drawings will produced after planning approval. Owner is advised to start negotiation with the neighbour about Party Wall Matters at this stage.			
DATE:	18.04.2022											
CHECKED:	BM											
					18.04.2022							