


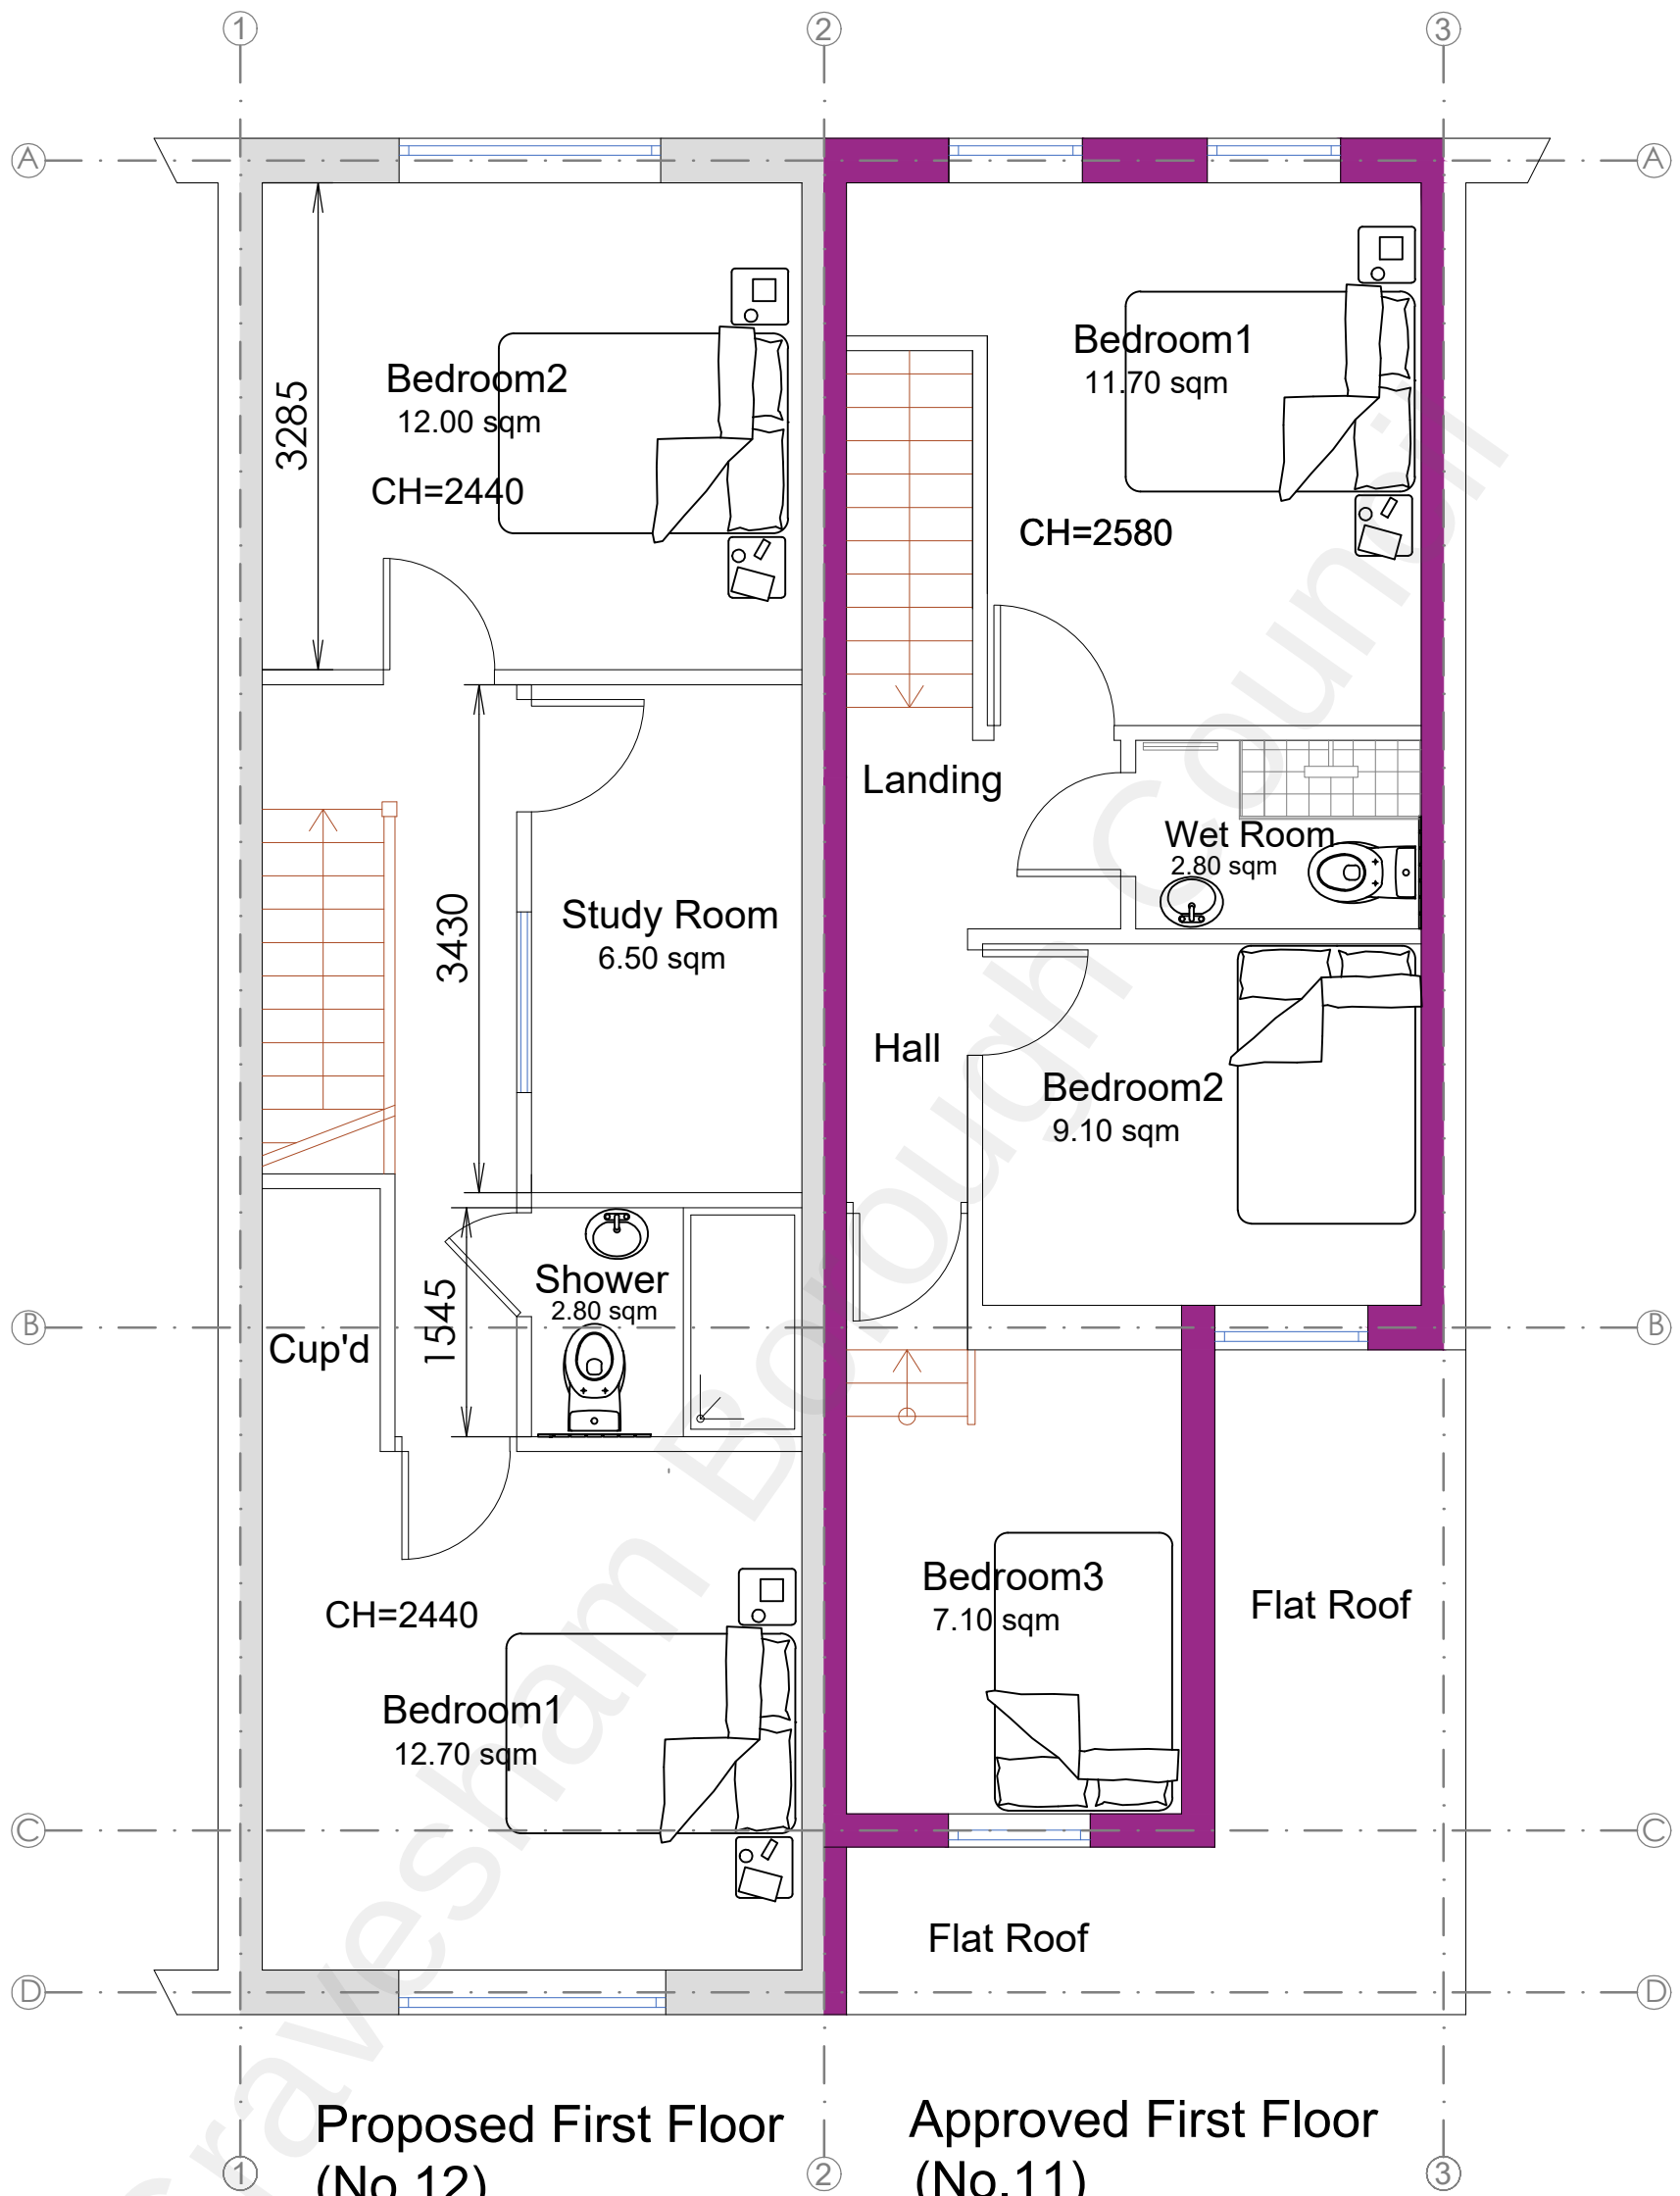

REV.B: 18/04/2022, Retention of First Floor Plan for House No.12 since the approval was for a 2 bed house (will now be for 4 persons)
REV.A: 11/02/2022, General Amendment made

DWG. TITLE:		Proposed First Floor Plans				PROJECT:		CLIENT		SITE:		GLOBPROJECT LIMITED Chartered Architects Yeoman House, 7th Floor 63 Croydon Road London SE20 7TS M 07961761712 E gprojectltd@gmail.com	
JOB No.		GPR-112/2021											
DWG. No.		112/04/EFF				Discharge of Conditions 2 & 3		Mr Jagdev Singh Malkotia		11-12 East Milton Rd Gravesend Kent DA12 2JL			
REVISION:		A		B									
SCALE:		1 : 50 (A3)											
DRAWN:		BM											
DATE:		18.04.2022				Issue		Planning Approval		Note: Accurate measurements to be determined on site This is a planning drawing and a separate building control drawings will produced after planning approval. Owner is advised to start negotiation with the neighbour about Party Wall Matters at this stage.			
CHECKED:		BM				18.04.2022							