

- NOTES:
- Do not scale from this drawing.
 - All dimensions to be verified on site and is in mm.
 - Builder to verify all dimensions, heights and levels prior to commencement of work.
 - All documents shall be checked to ensure that they are compatible by the contractor before construction commences. In the event of apparent ambiguity or contradiction the engineer and/ or architect shall be notified immediately.
 - The contractor in preparing his estimate shall visit the site and acquaint himself with the problems involved.
 - The contractor shall issue all statutory notices to the local Authority during progress and completion of works.


PROPOSED ELEVATIONS



FRONT ELEVATION (WEST)



REAR ELEVATION (EAST)

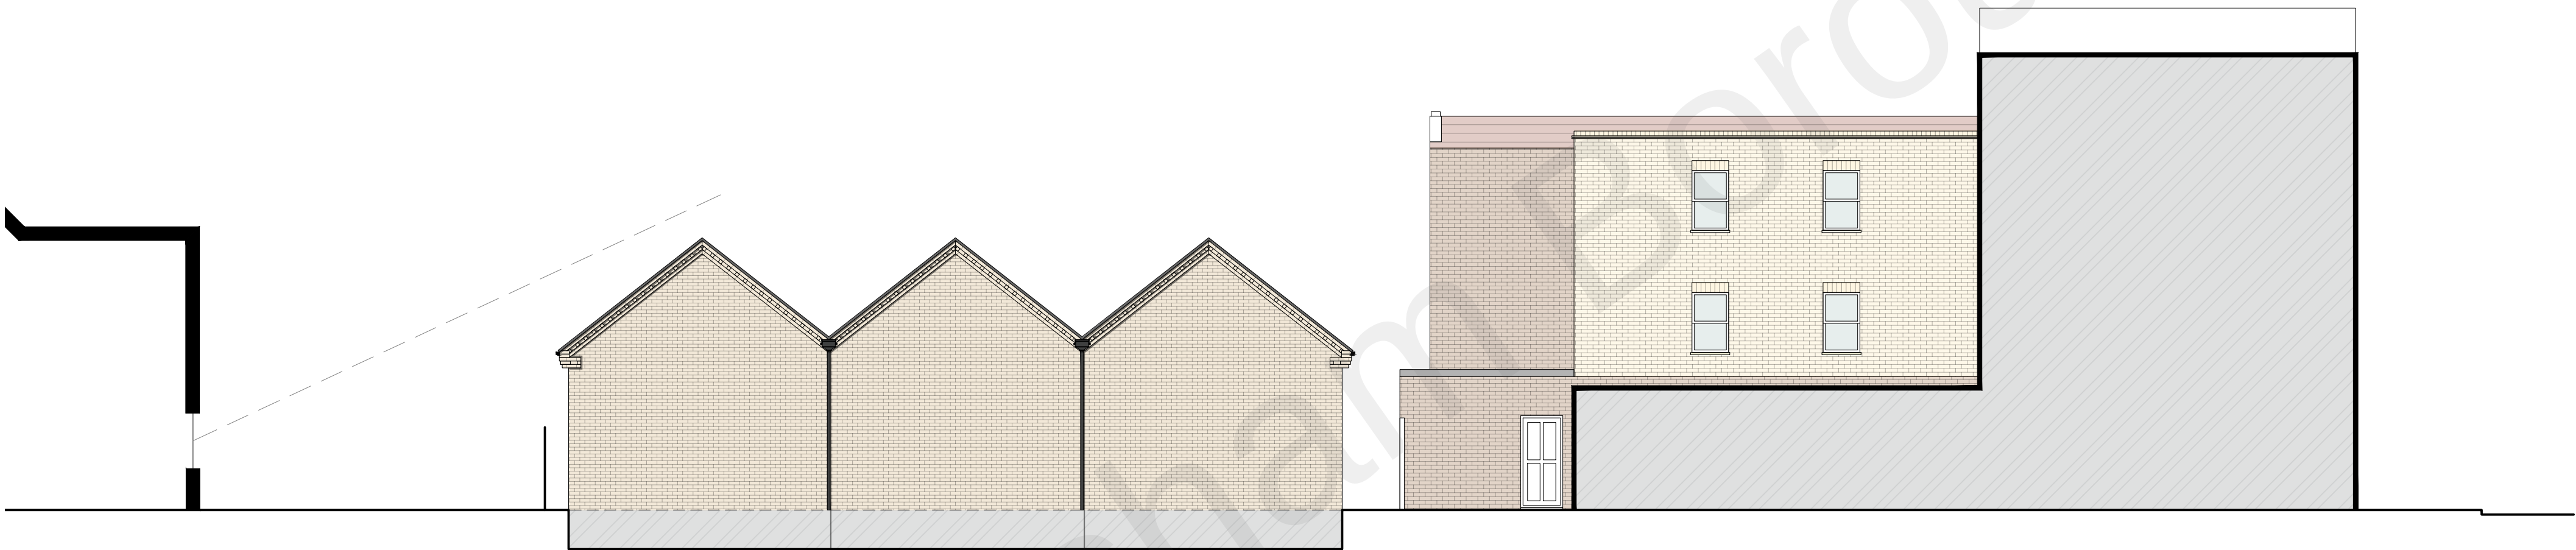

SIDE ELEVATION (NORTH)



SIDE ELEVATION (SOUTH)

1	0	1	2	3
A	-	-	-	-
REV:	DESCRIPTION:	BY:	DATE:	
STATUS: PLANNING				

BARRONEDWARDS
PLANNING & ARCHITECTURE

39 Wrotham Rd,
Gravesend, Kent
DA11 0PN
01474 247 787
info@barronedwards.co.uk
www.barronedwards.co.uk

SITE:	18, 20, 22 Queen St Gravesend, Kent DA12 2EE
TITLE:	Proposed Elevations North, South East, West -

SCALE AT A1:	DATE:	DRAWN:
1:100	25/02/21	AM
PROJECT NO:	DRAWING NO:	REVISION:
182022QS	006	-