

KEY:

Emergency Route

E

Emergency Service Area


1

Assembly Point 1

2

Assembly Point 2

All Site is P3 Zone

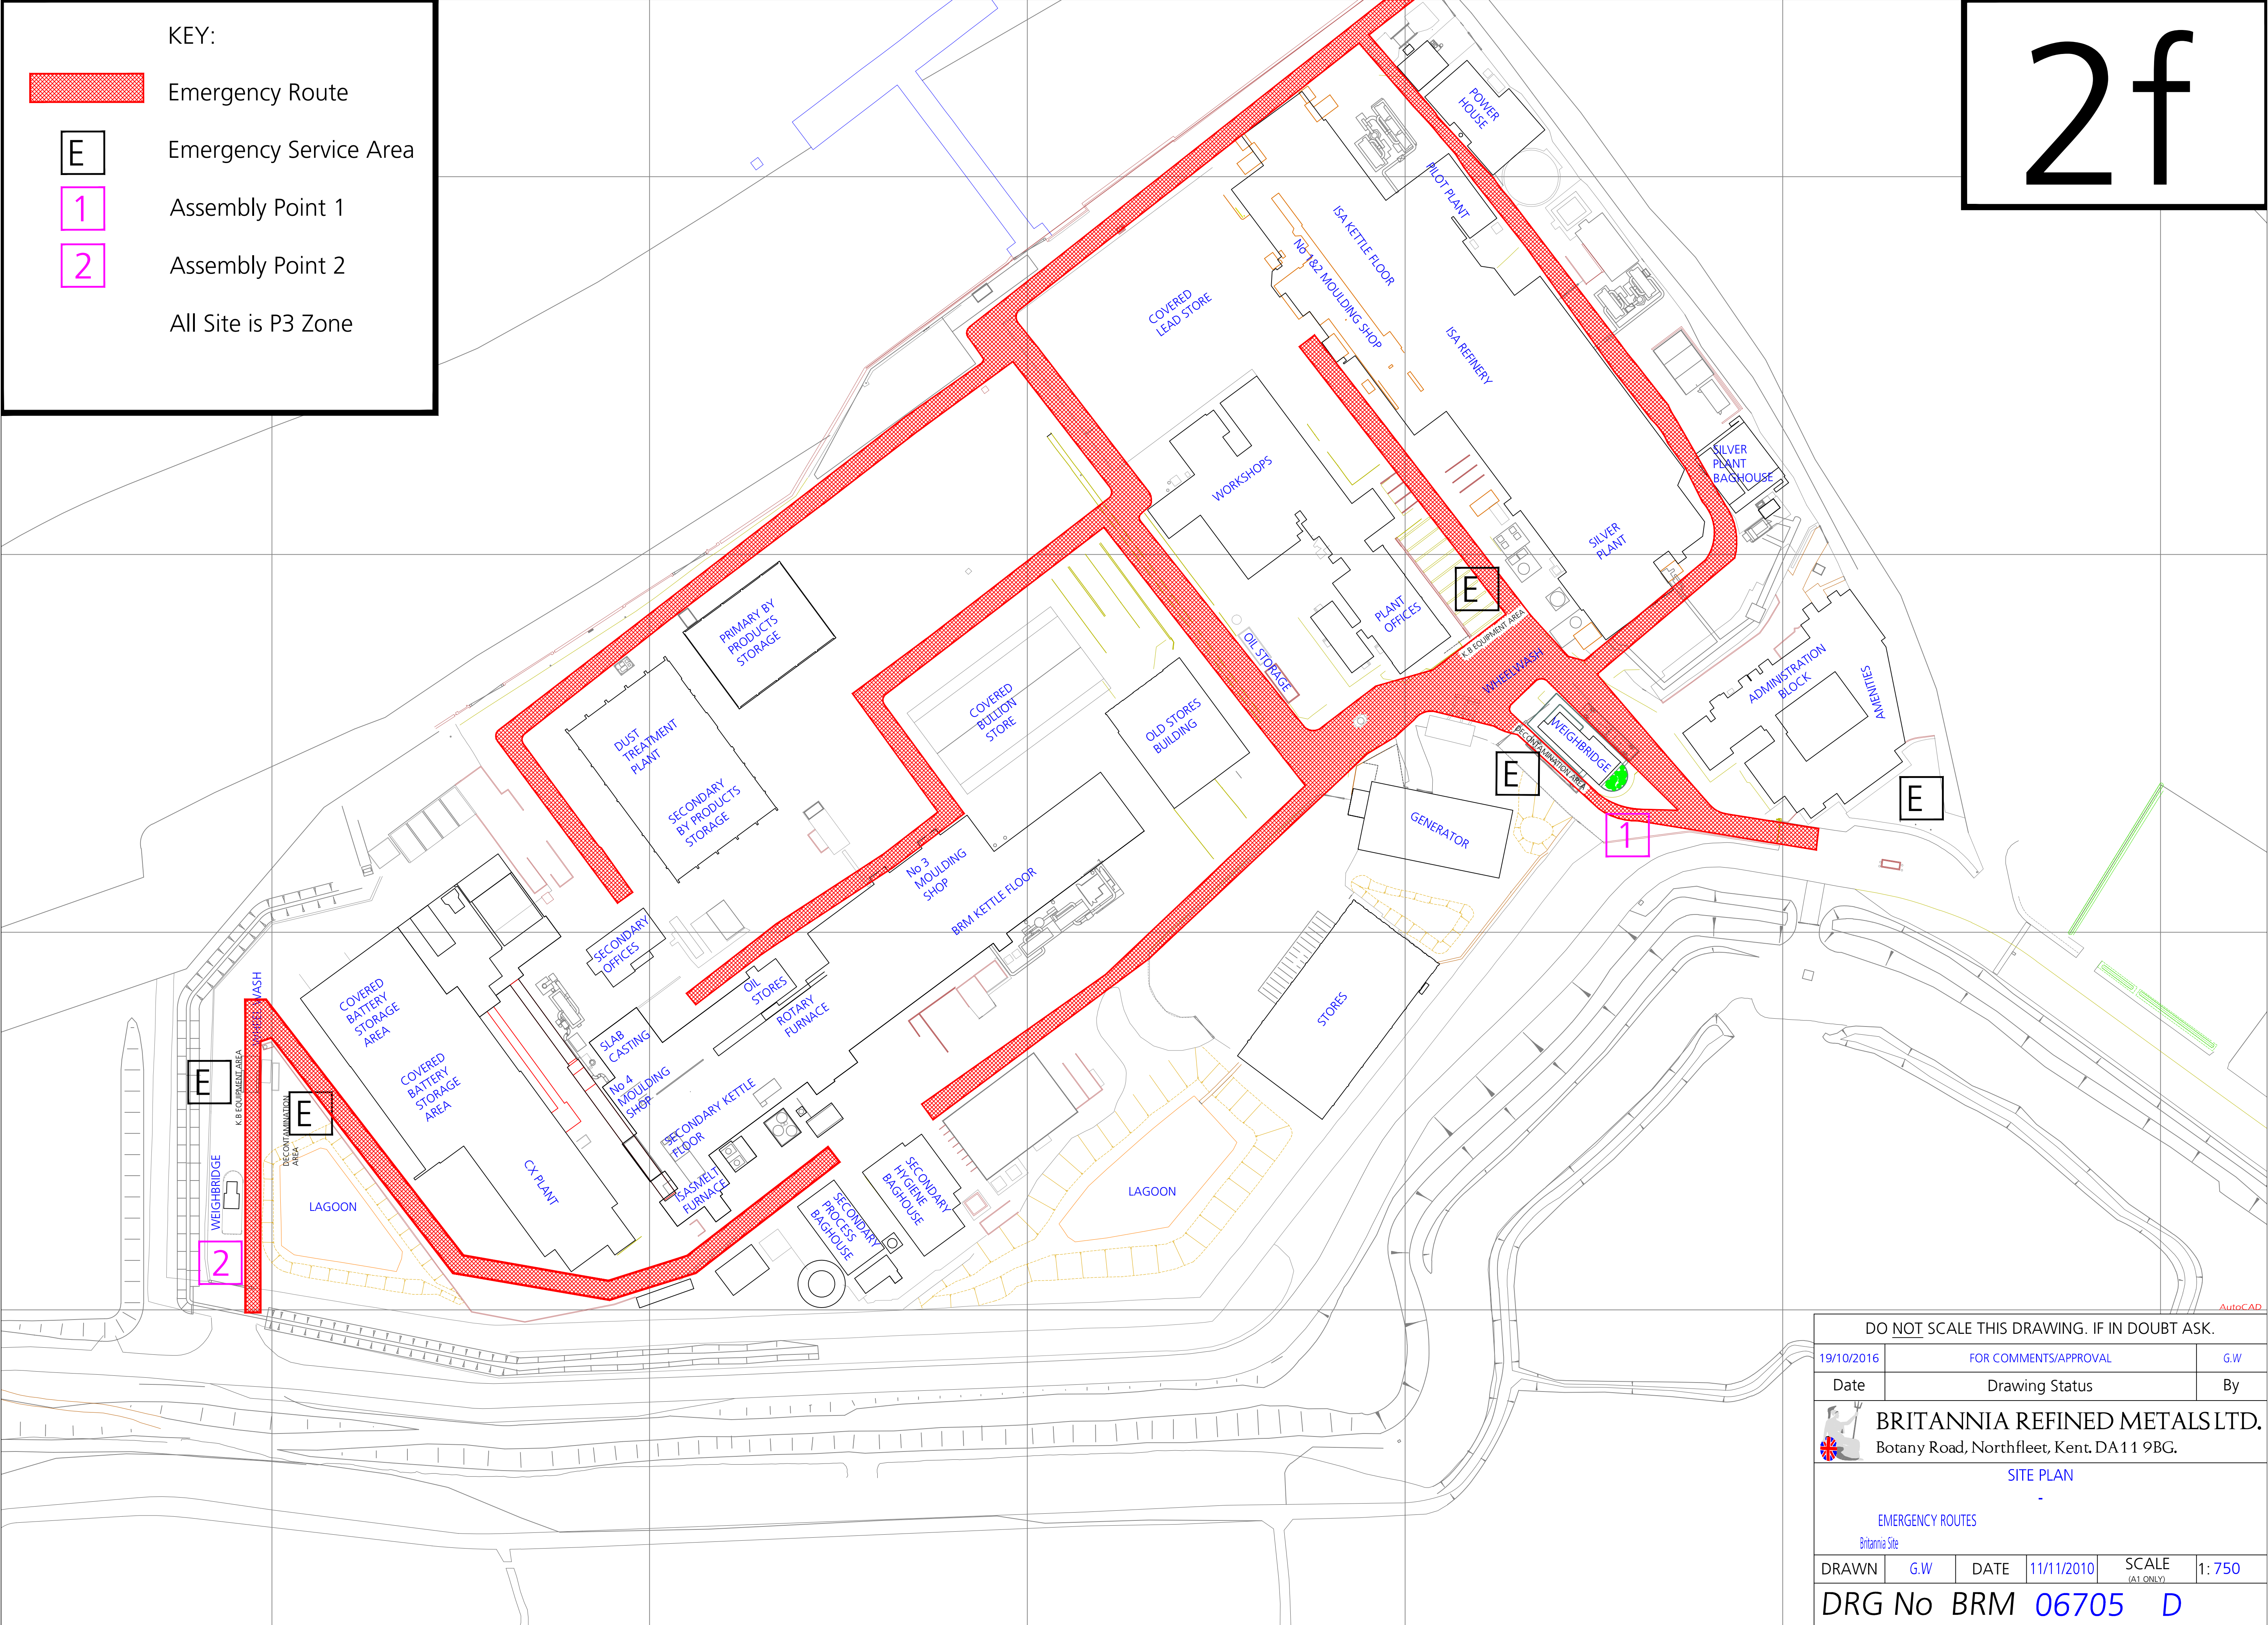

DO NOT SCALE THIS DRAWING. IF IN DOUBT ASK.					
19/10/2016	FOR COMMENTS/APPROVAL		G.W		
Date	Drawing Status		By		
 BRITANNIA REFINED METALS LTD. Botany Road, Northfleet, Kent. DA11 9BG.					
SITE PLAN					
-					
EMERGENCY ROUTES					
Britannia Site					
DRAWN	G.W	DATE	11/11/2010	SCALE (A1 ONLY)	1: 750
DRG No BRM 06705 D					