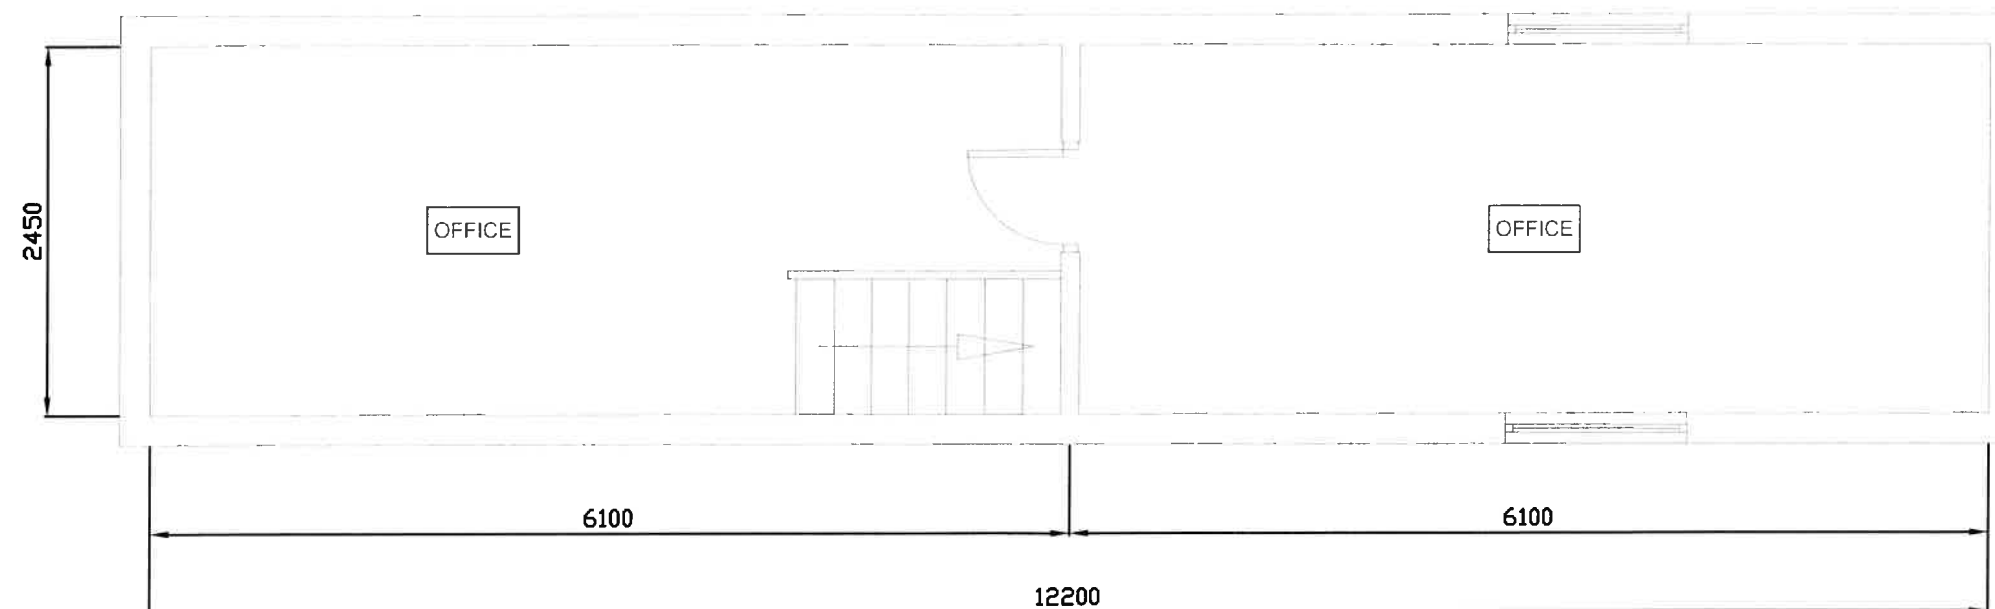


DMP File No.
E:\CAD\DWGS\

**DO NOT SCALE
FROM THIS DRAWING**

This drawing is copyright and is the property of David Miles & Partners Ltd. It is to be used between themselves and the client. Any reproduction without the written permission of David Miles & Partners Ltd is strictly prohibited.

rev	date	description
P	08.08.24	ISSUED FOR PRELIMINARY

title:			
OFFICE - FIRST FLOOR PLAN			
checked By:	client:	scale:	rev:
CAD	CROSS RENTAL	1:50@A3	P
drawn By:	project:	dwg no.	
CAD	APEX BUSINESS PARK	8089-SW-006	
date:		status:	
AUGUST 2024		PRELIMINARY	

8 Holgate Court
Western Road
Romford
Essex RM1 3JS
Tel: 01708 729070
www.davidmiles.co.uk

