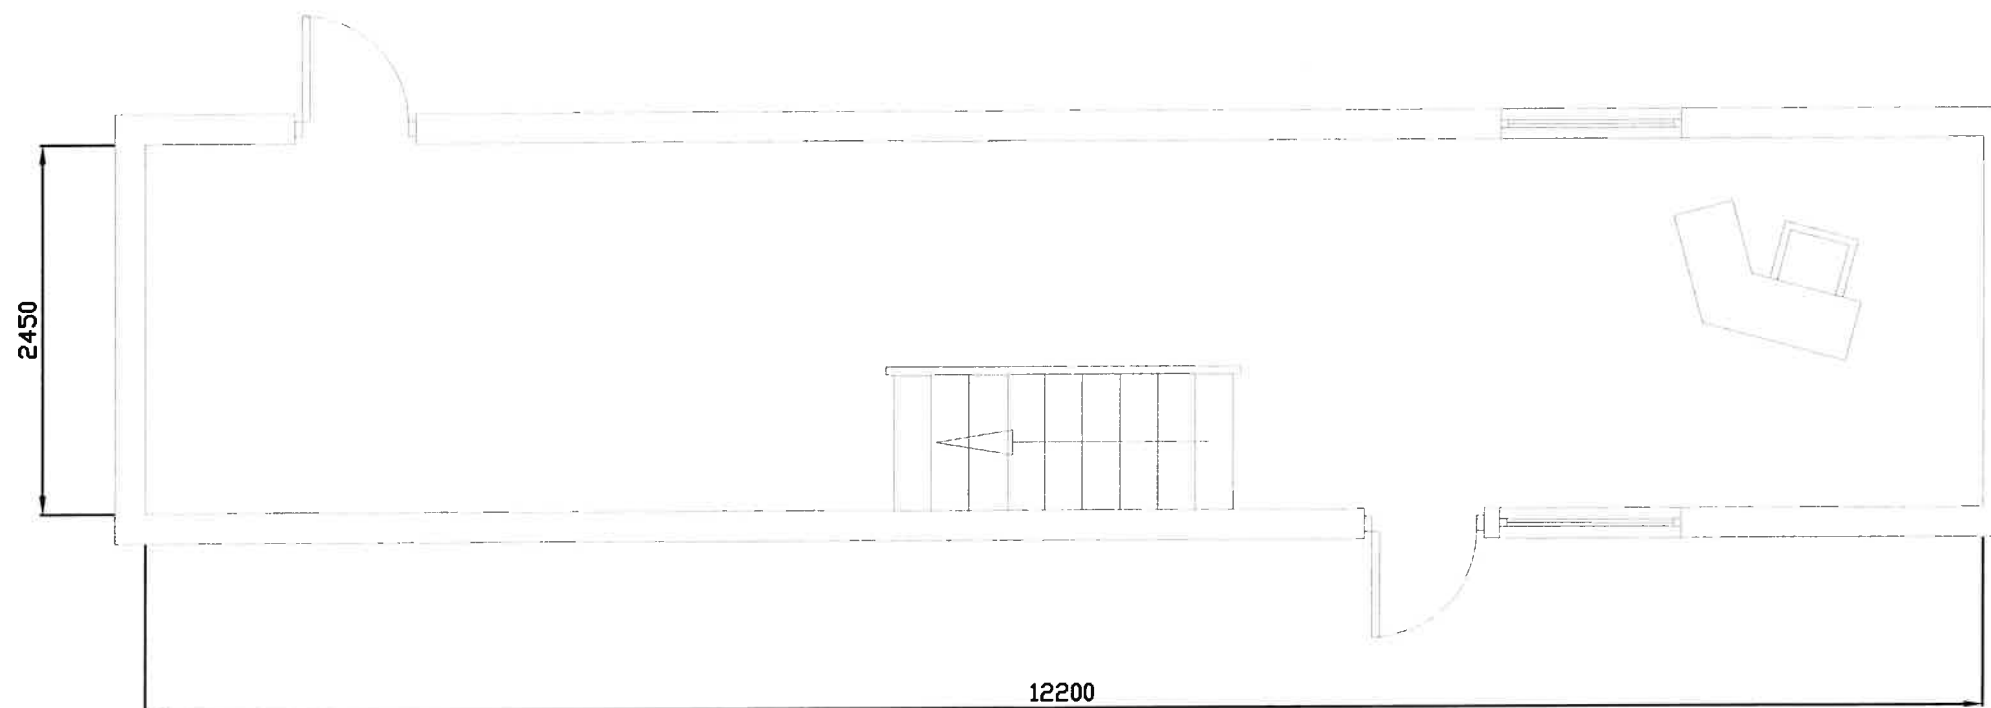


DMP File No.
E:\CAD\DWGS\

**DO NOT SCALE
FROM THIS DRAWING**

This drawing is copyright and is the
property of David Miles & Partners Ltd.
It is to be used between themselves and the client.
Any reproduction without the written permission of
David Miles & Partners Ltd is strictly prohibited.

rev	date	description
P	16.08.24	ISSUED FOR PRELIMINARY

title: OFFICE - GROUND FLOOR PLAN			
checked By:	CAD	client:	CROSS RENTAL
drawn By:	CAD	project:	APEX BUSINESS PARK
date:	AUGUST 2024	scale:	1:50@A3
		rev:	P
		dwg no.	8089-SW-005
		status:	PRELIMINARY

8 Holgate Court
Western Road
Romford
Essex RM1 3JS

Tel: 01708 729070
www.davidmiles.co.uk

