


Site Plans North

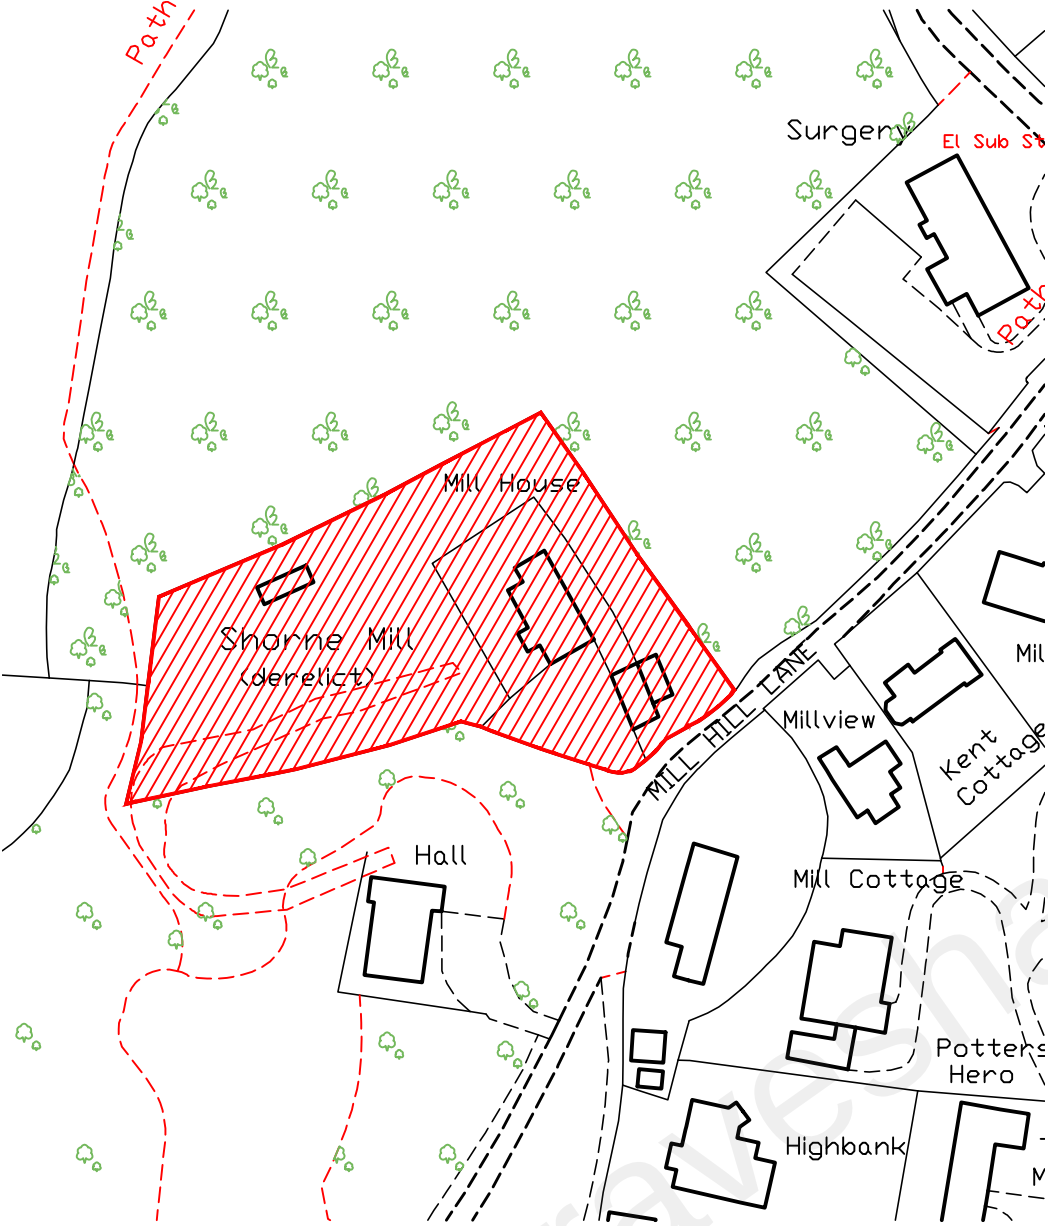

Site Location Plan 1:1250

General Notes:

All dimensions to be checked on site prior to commencement of any works, and/or preparation of any shop drawings.

Sizes of and dimensions to any structural elements are indicative only. See structural engineers drawings for actual sizes / dimensions.


Sizes of and dimensions to any service elements are indicative only. See service engineers drawings for actual sizes and dimensions.

DO NOT SCALE FROM THIS DRAWING

This drawing is to be read in conjunction with all other architects drawings, specifications and all other consultants' information.

All proprietary systems shown on this drawing are to be installed strictly in accordance with the manufacturers / suppliers recommended details.

Any discrepancies between information shown on this drawing and any other contract information or manufacturers / suppliers recommendations is to be brought to the attention of the architect.

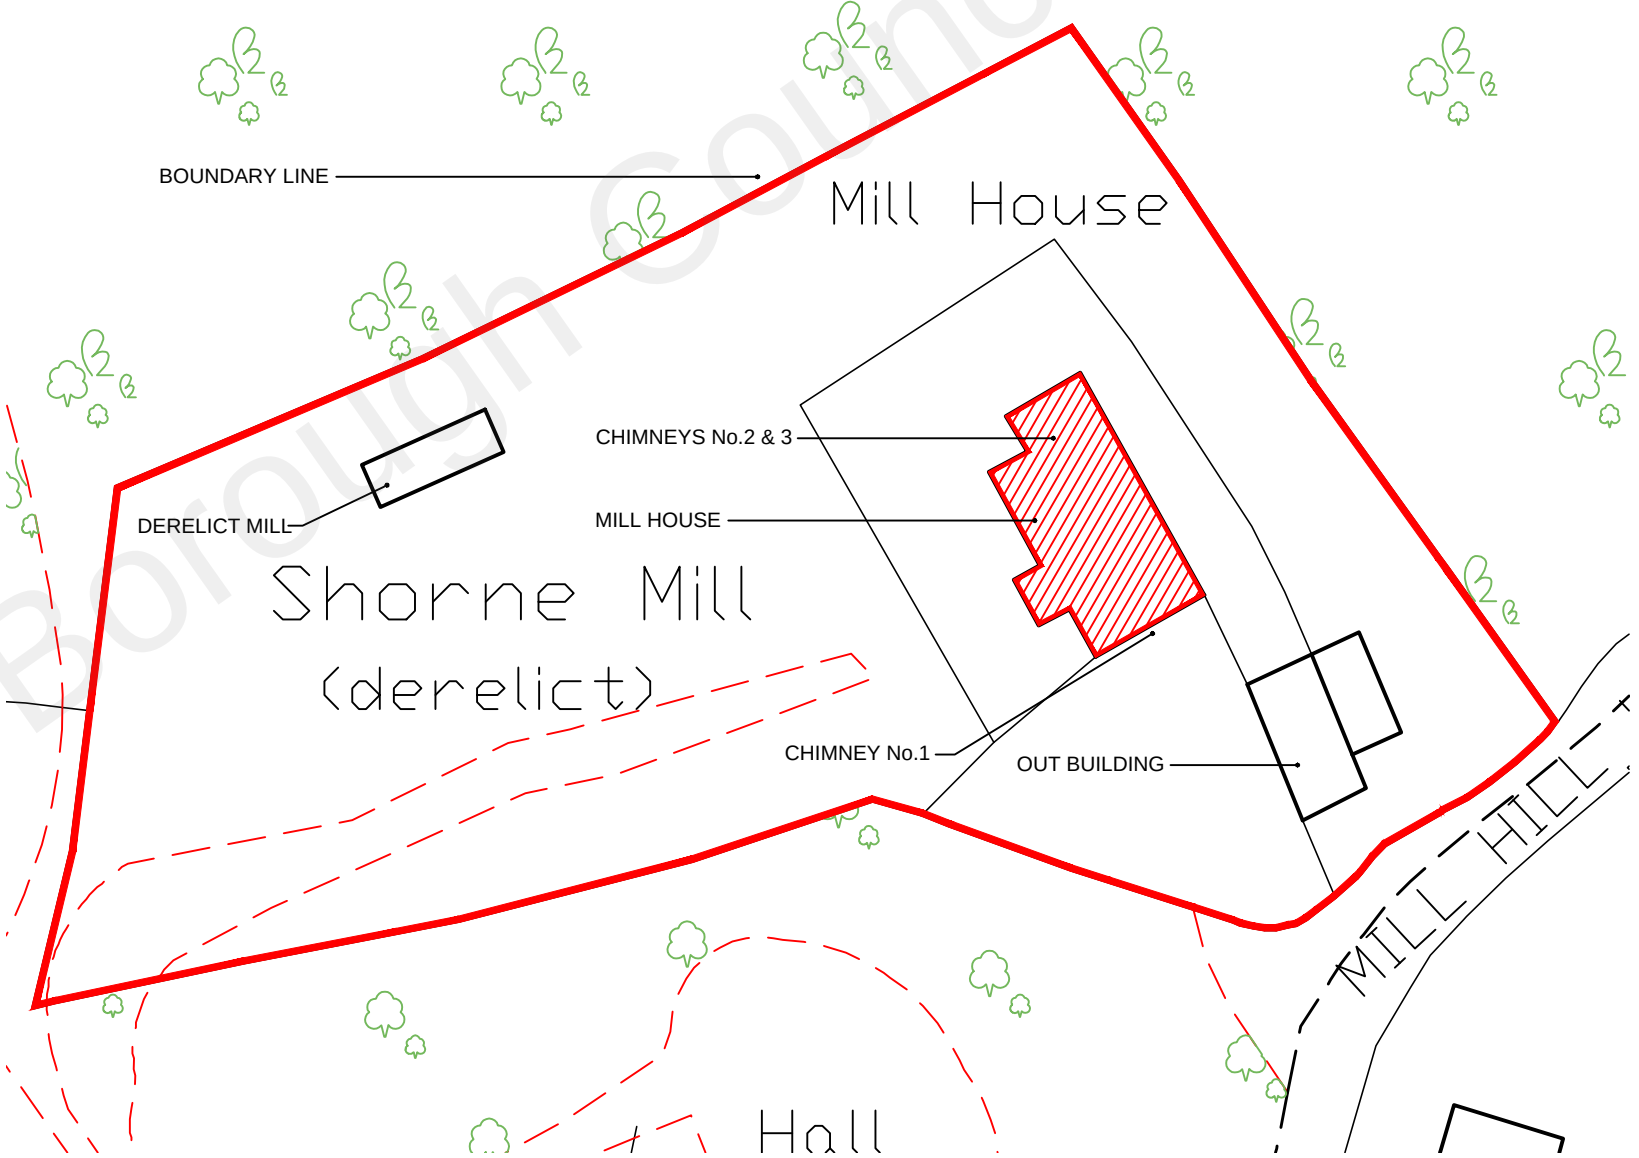

Block Plan 1:500

	STAC Architecture Limited www.stac-architecture.com info@stac-architecture.com	Client Susan Lindsey & Jonathan Hall	Status P1 P2	Revision ISSUED FOR CERTIFICATE OF LAWFULNESS ISSUED FOR PLANNING	Date 05.04.22 04.08.22	Drawing Status FOR PLANNING	Drawn DS	Checked	Date 06.04.22	Scale As Shown@A3
	SNAITH + THRUSH ARCHITECT COLLABORATION	Project Repair and Maintenance Works at The Mill House, Mill Hill Lane, Shorne. Gravesend. DA12 3HA				Drawing GENERAL ARRANGEMENT SITE LOCATION AND SITE PLAN AS EXISTING	Project 0338	Reference A	Number 01	Revision P2