


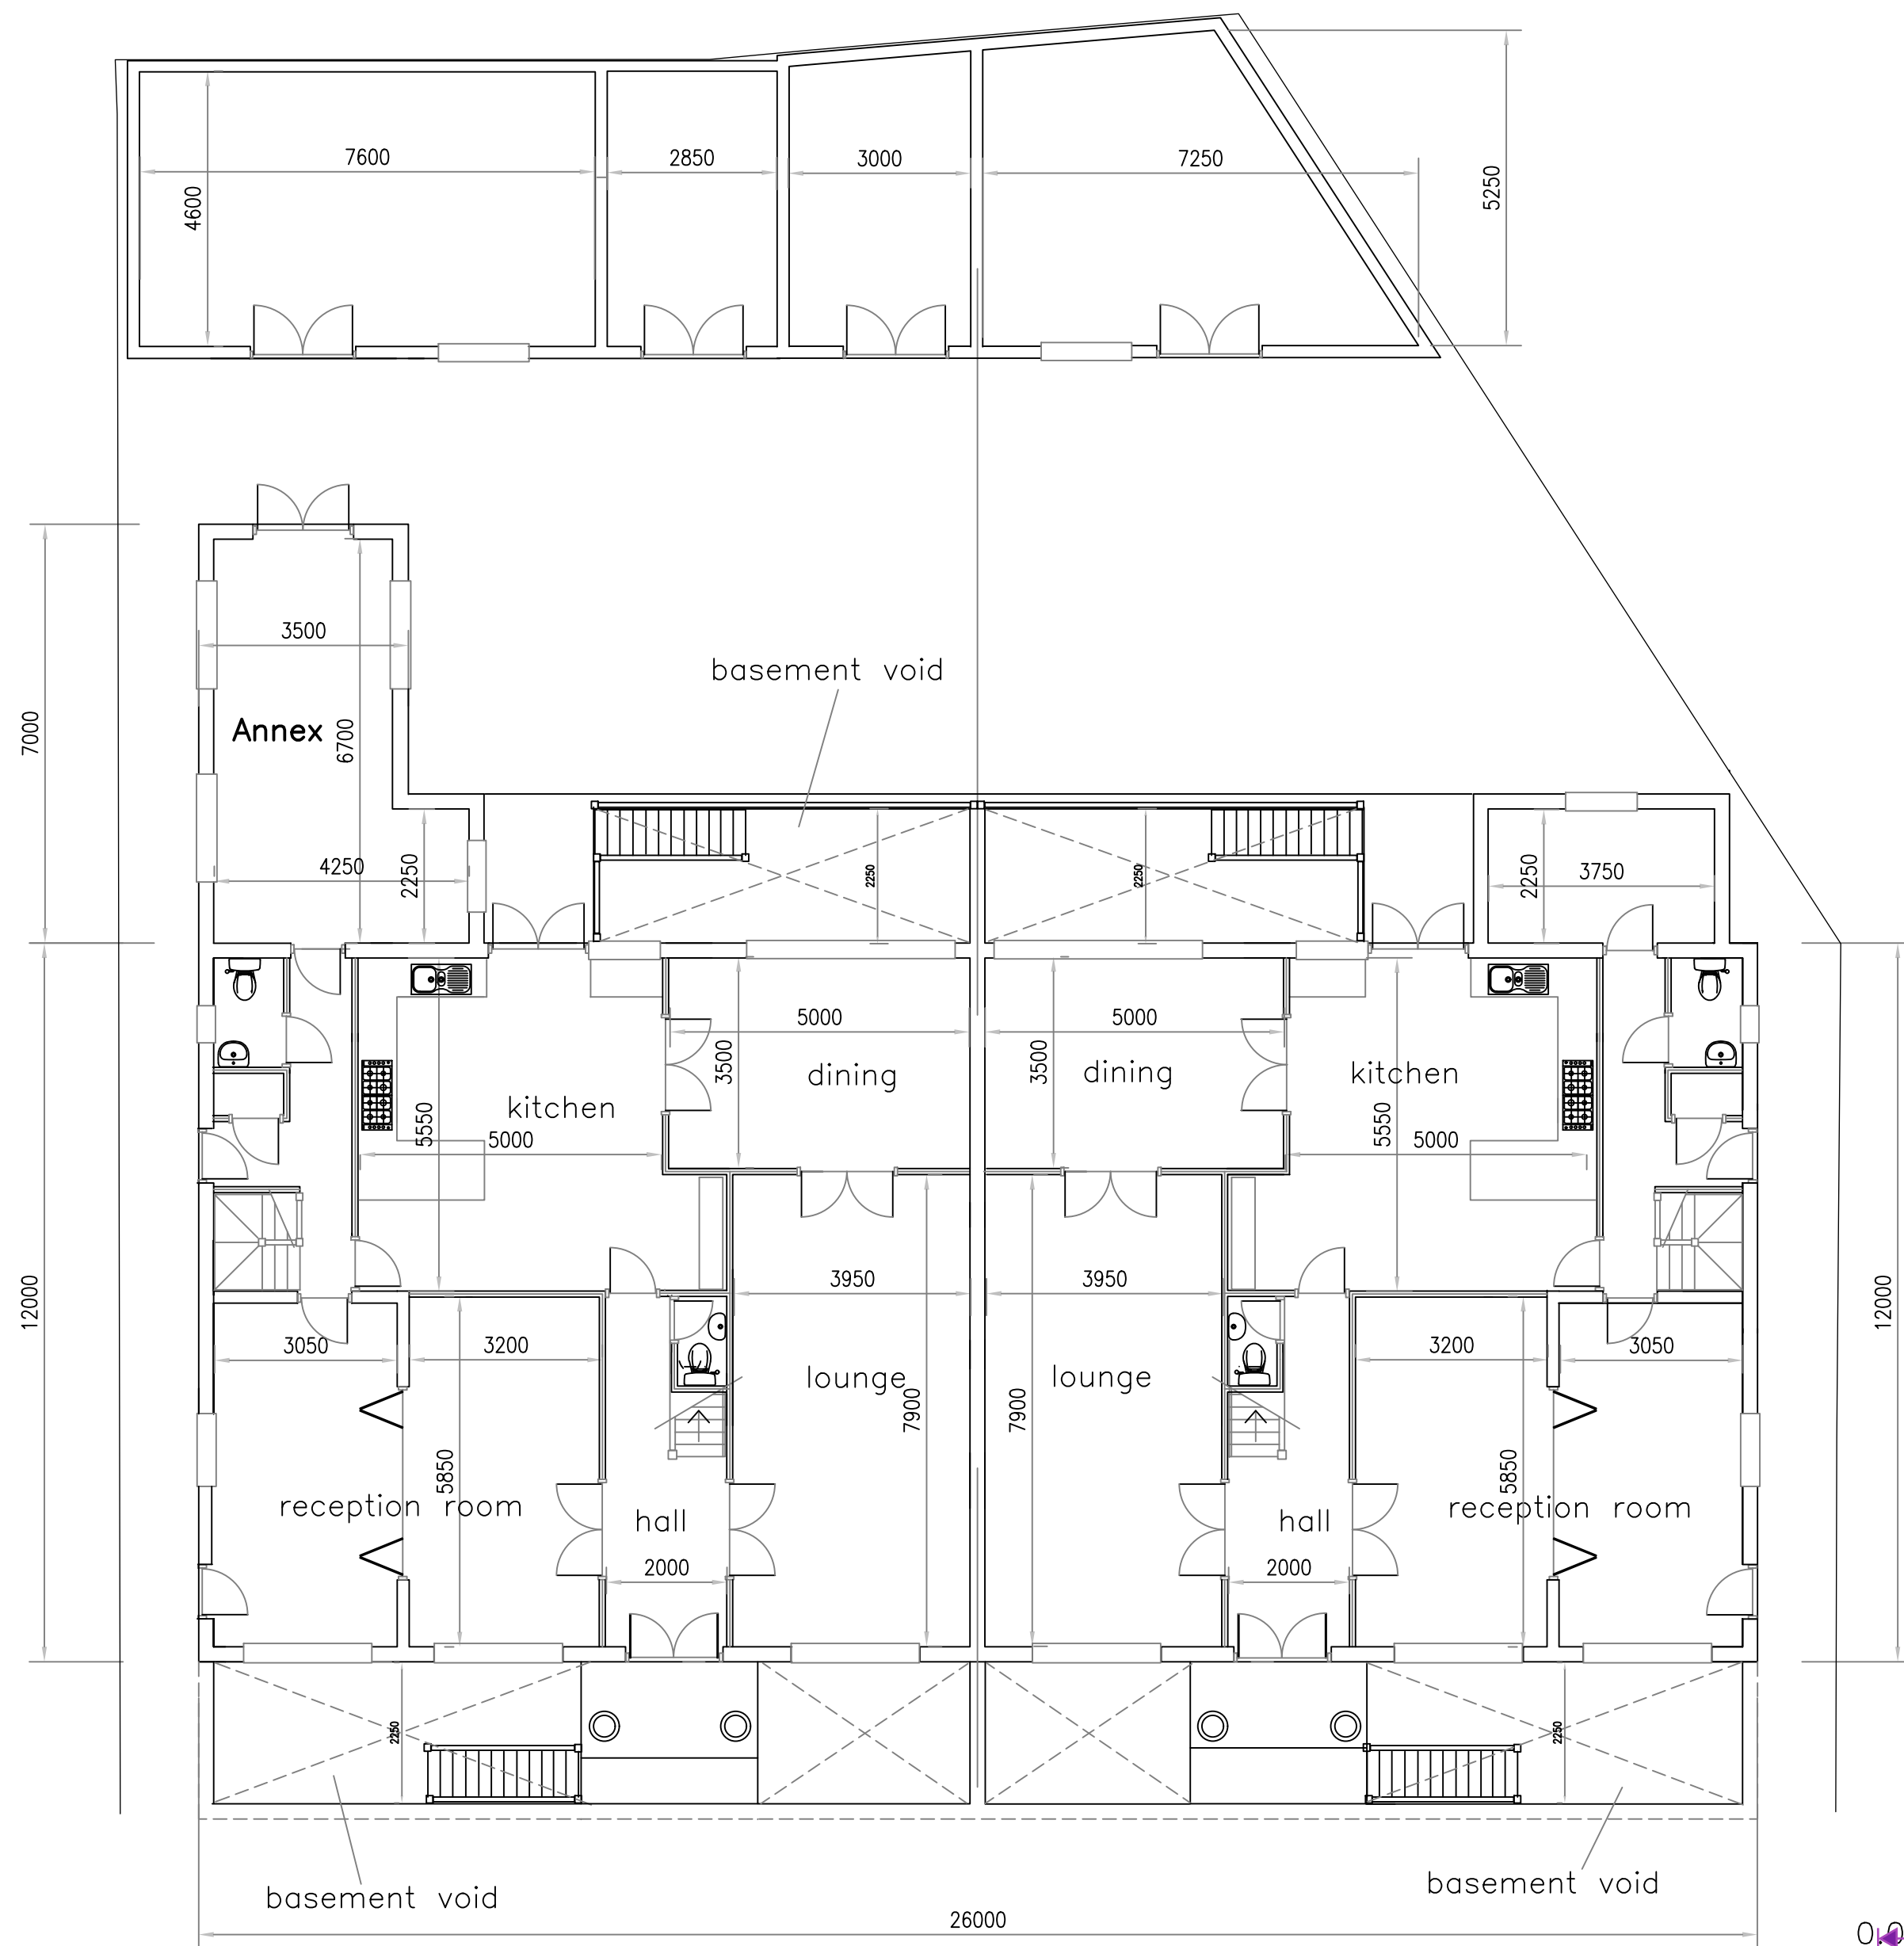


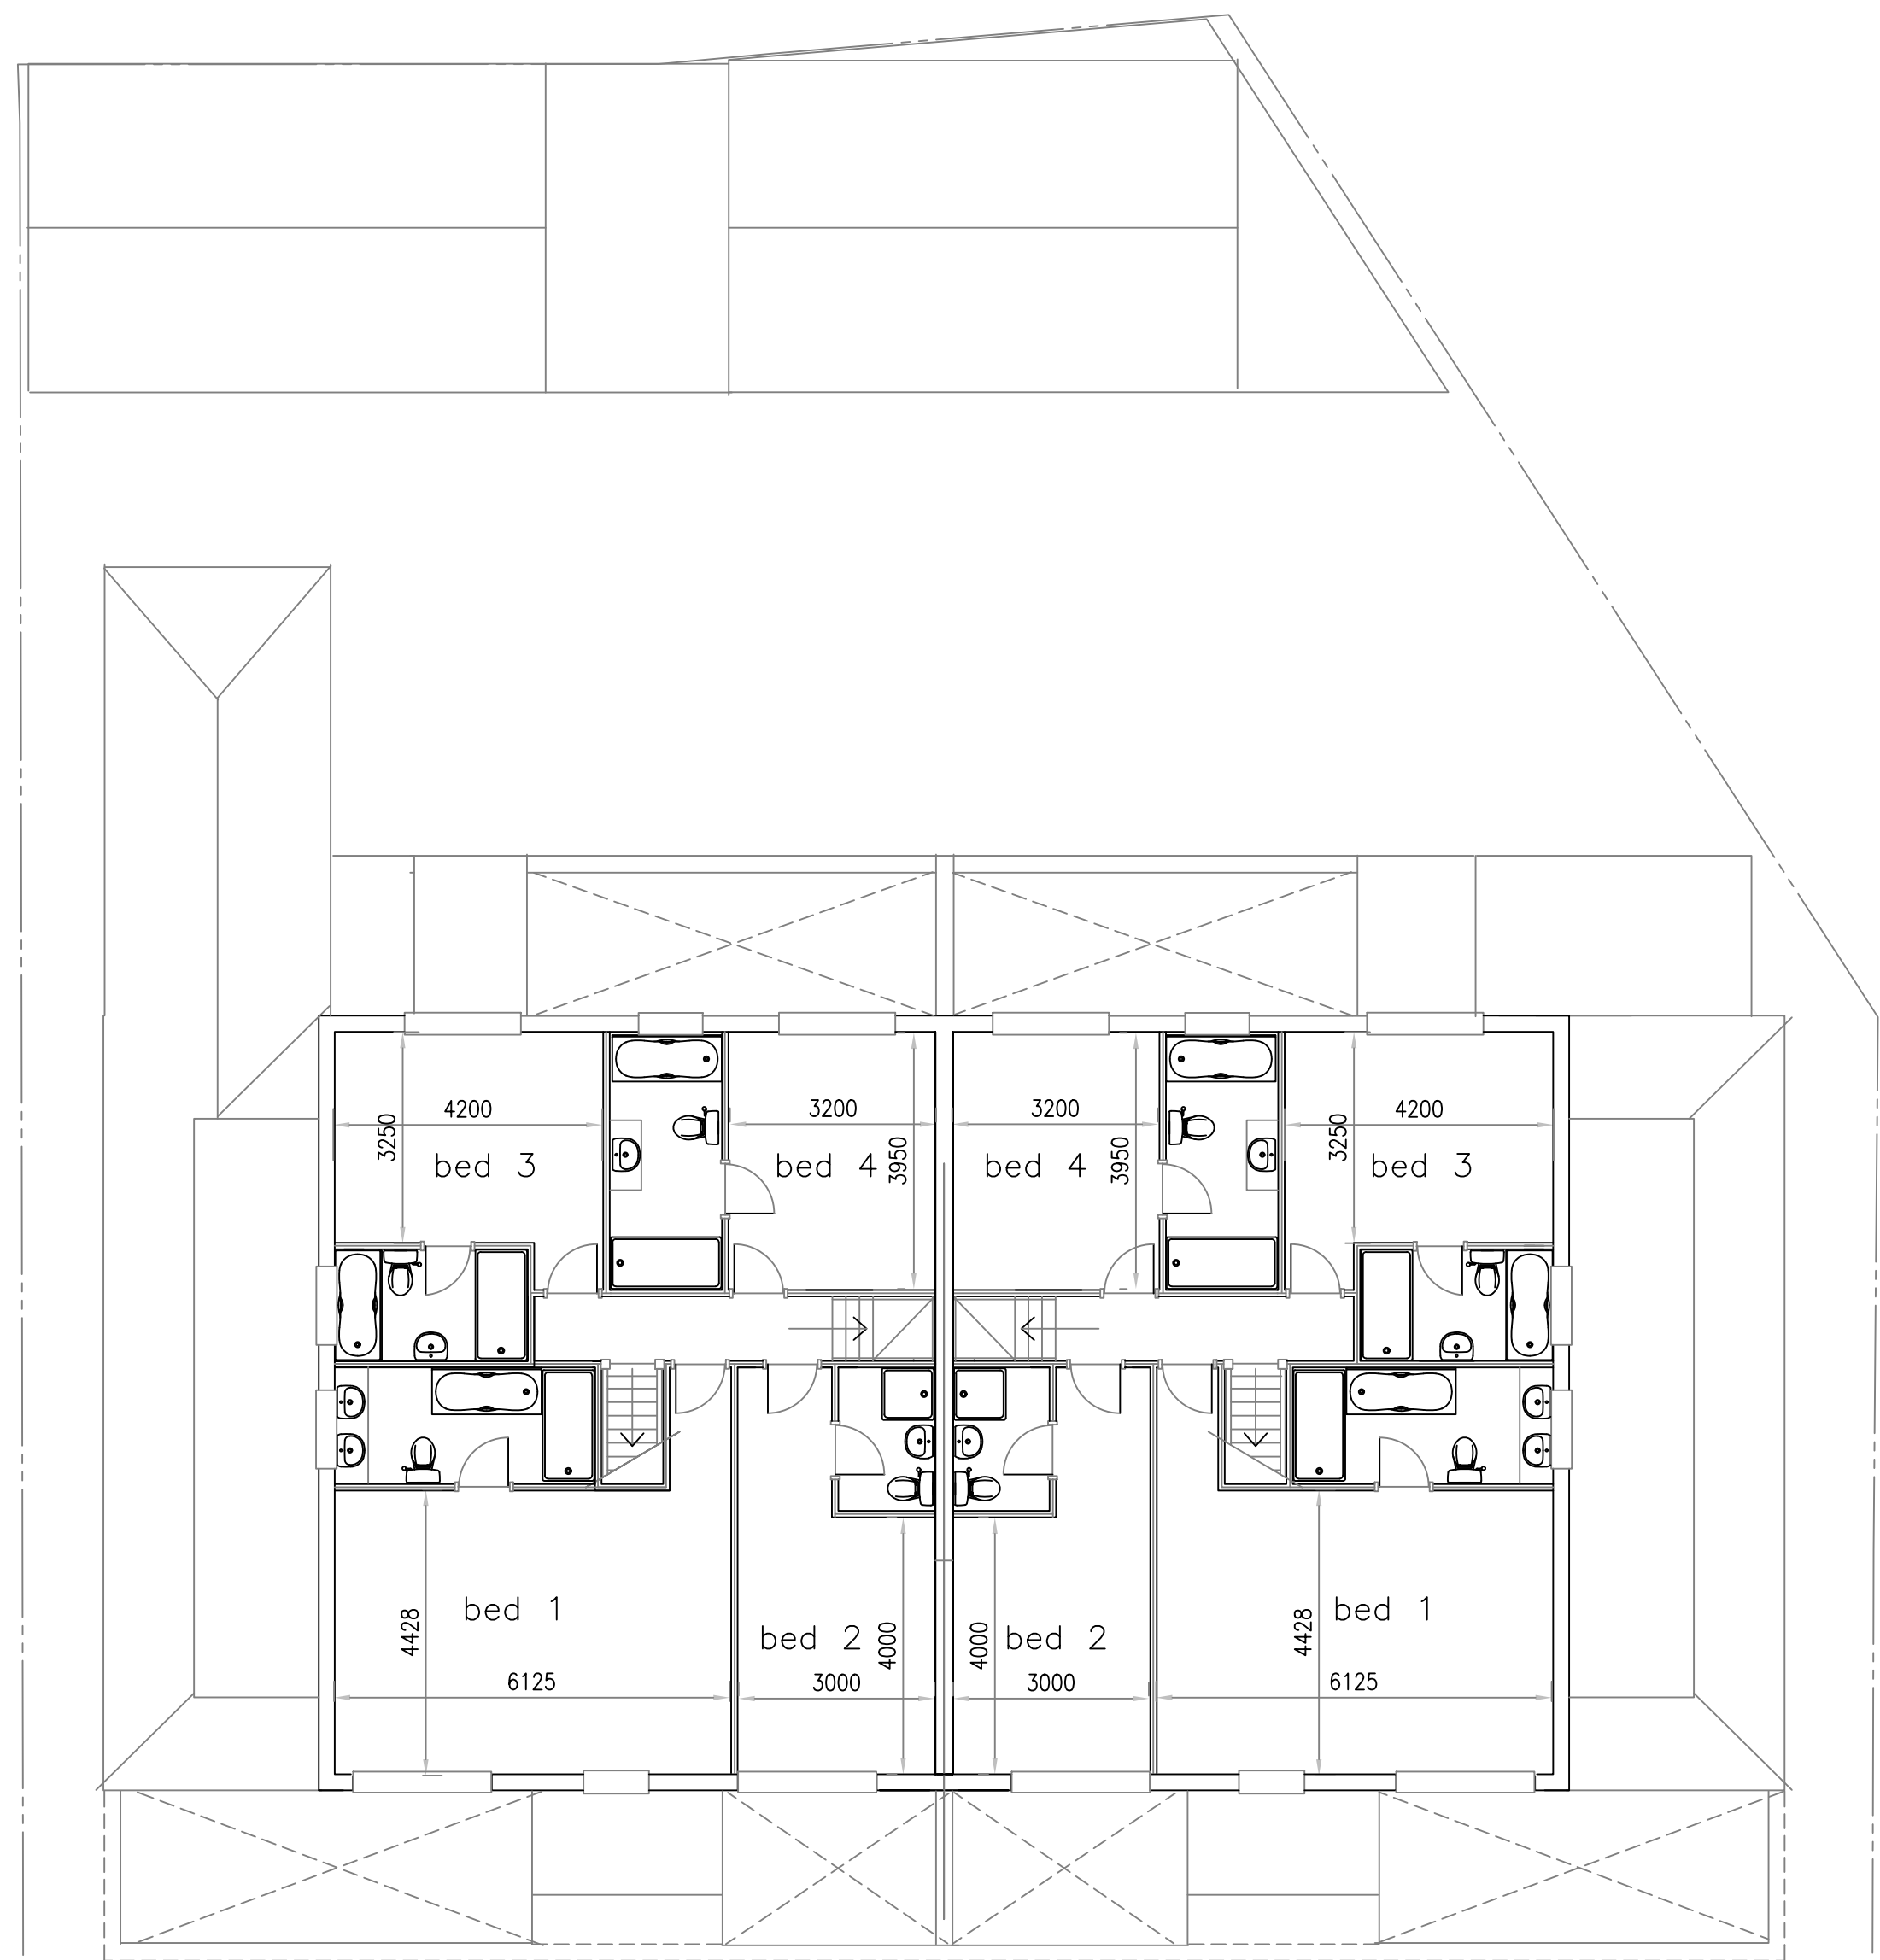


GROUND FLOOR PLAN

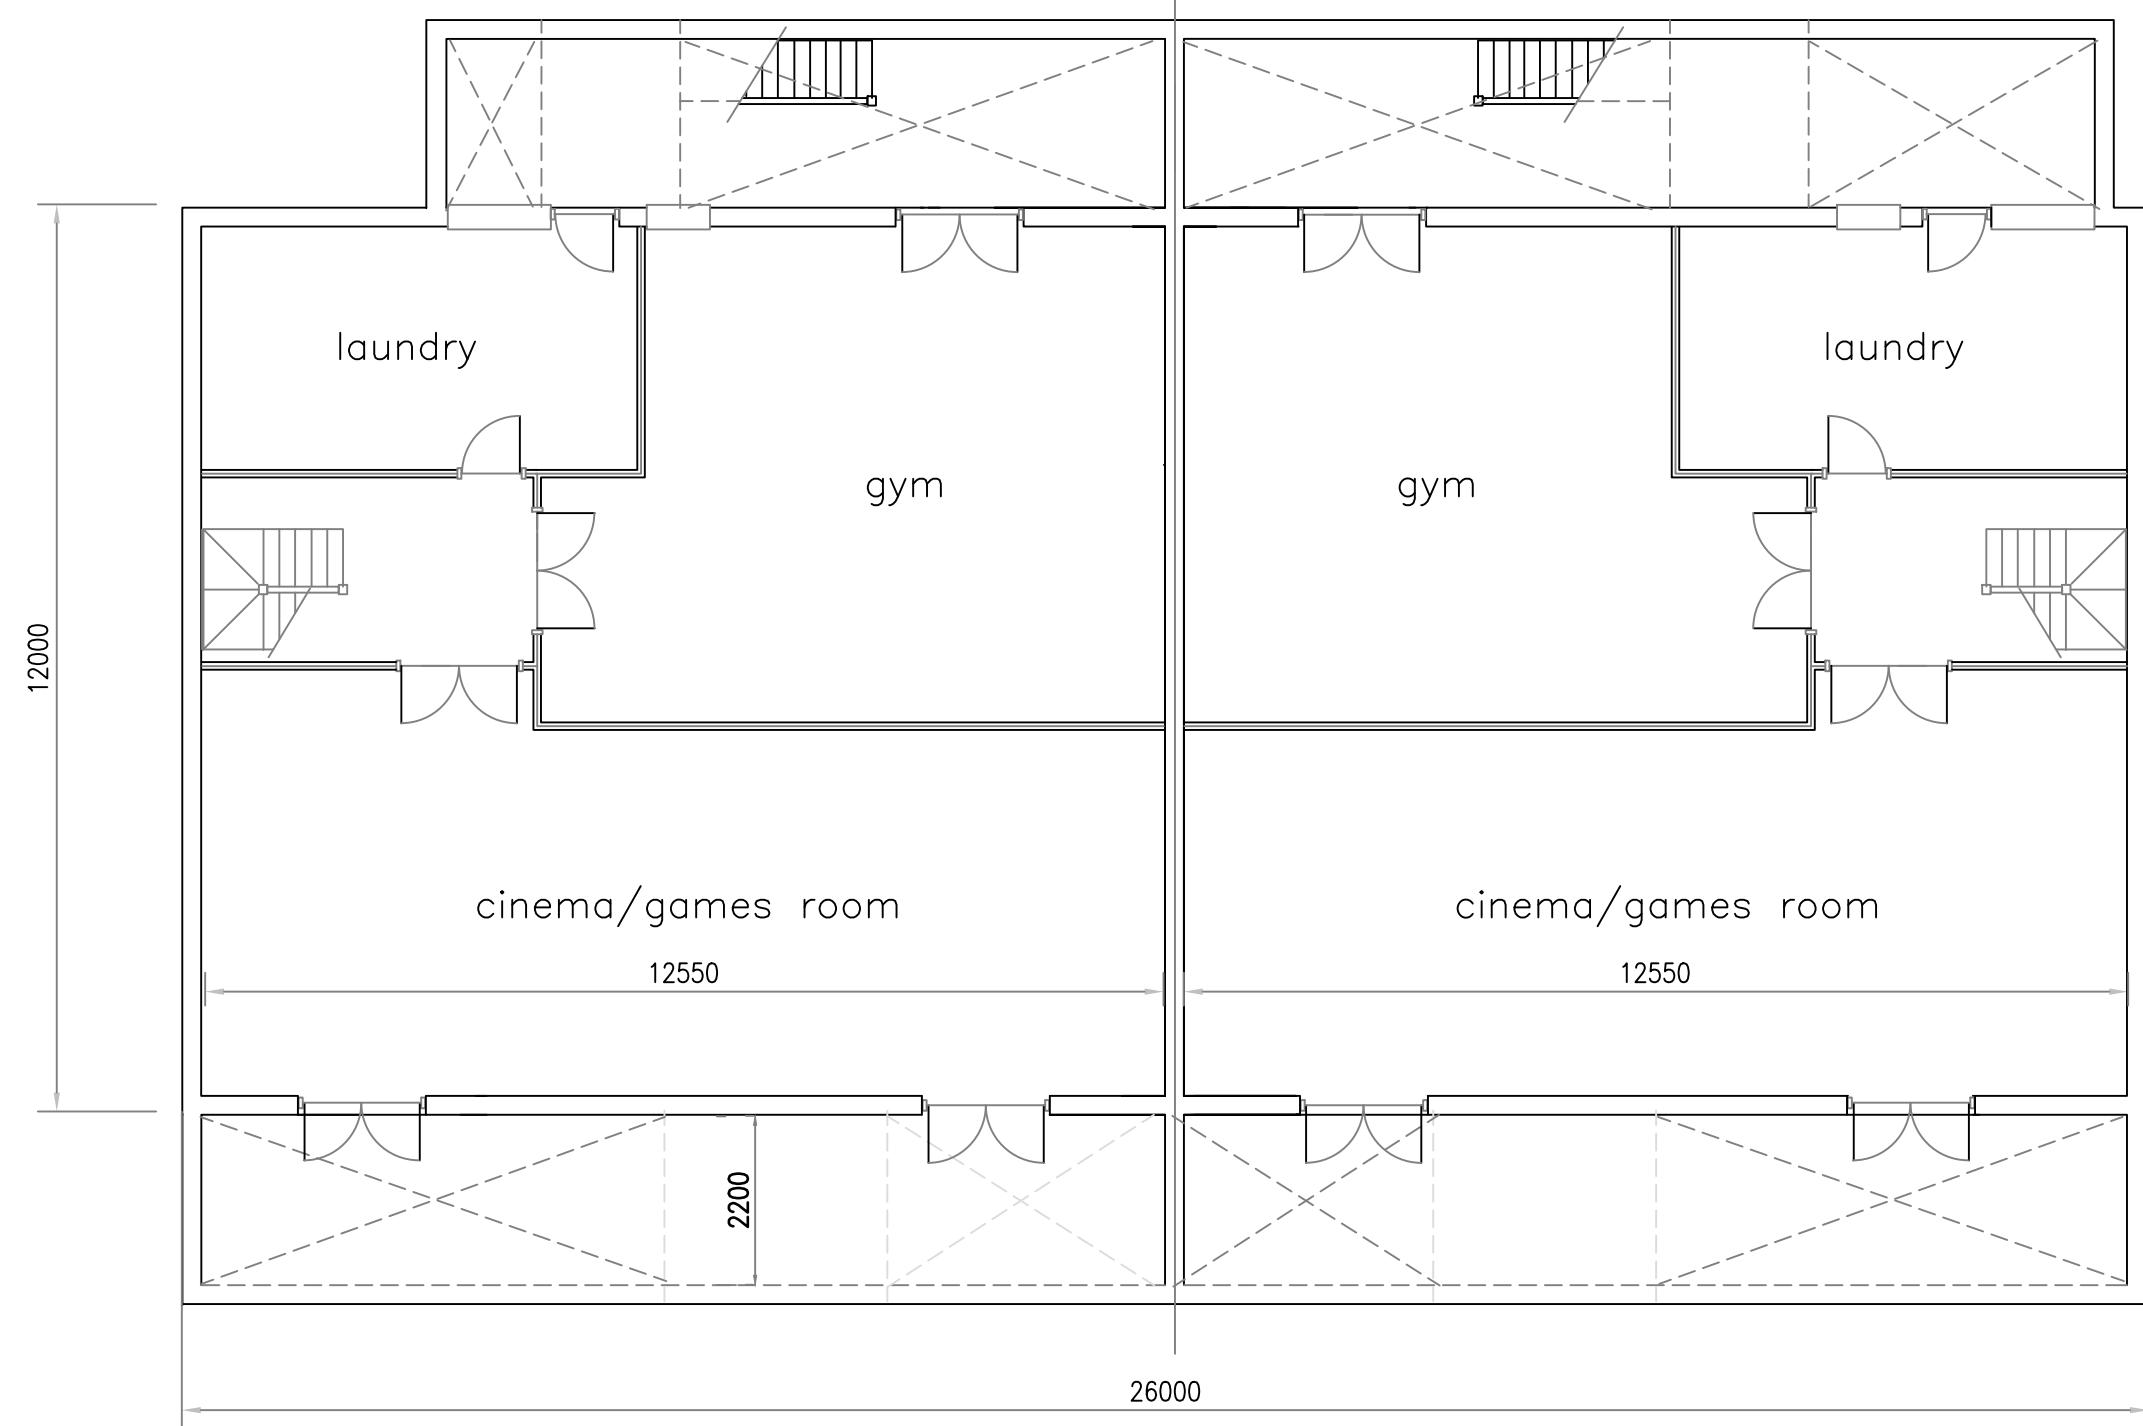

FIRST FLOOR PLAN

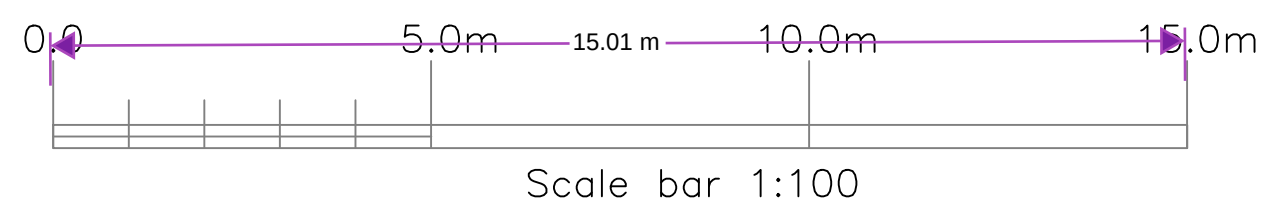

BASEMENT FLOOR PLAN

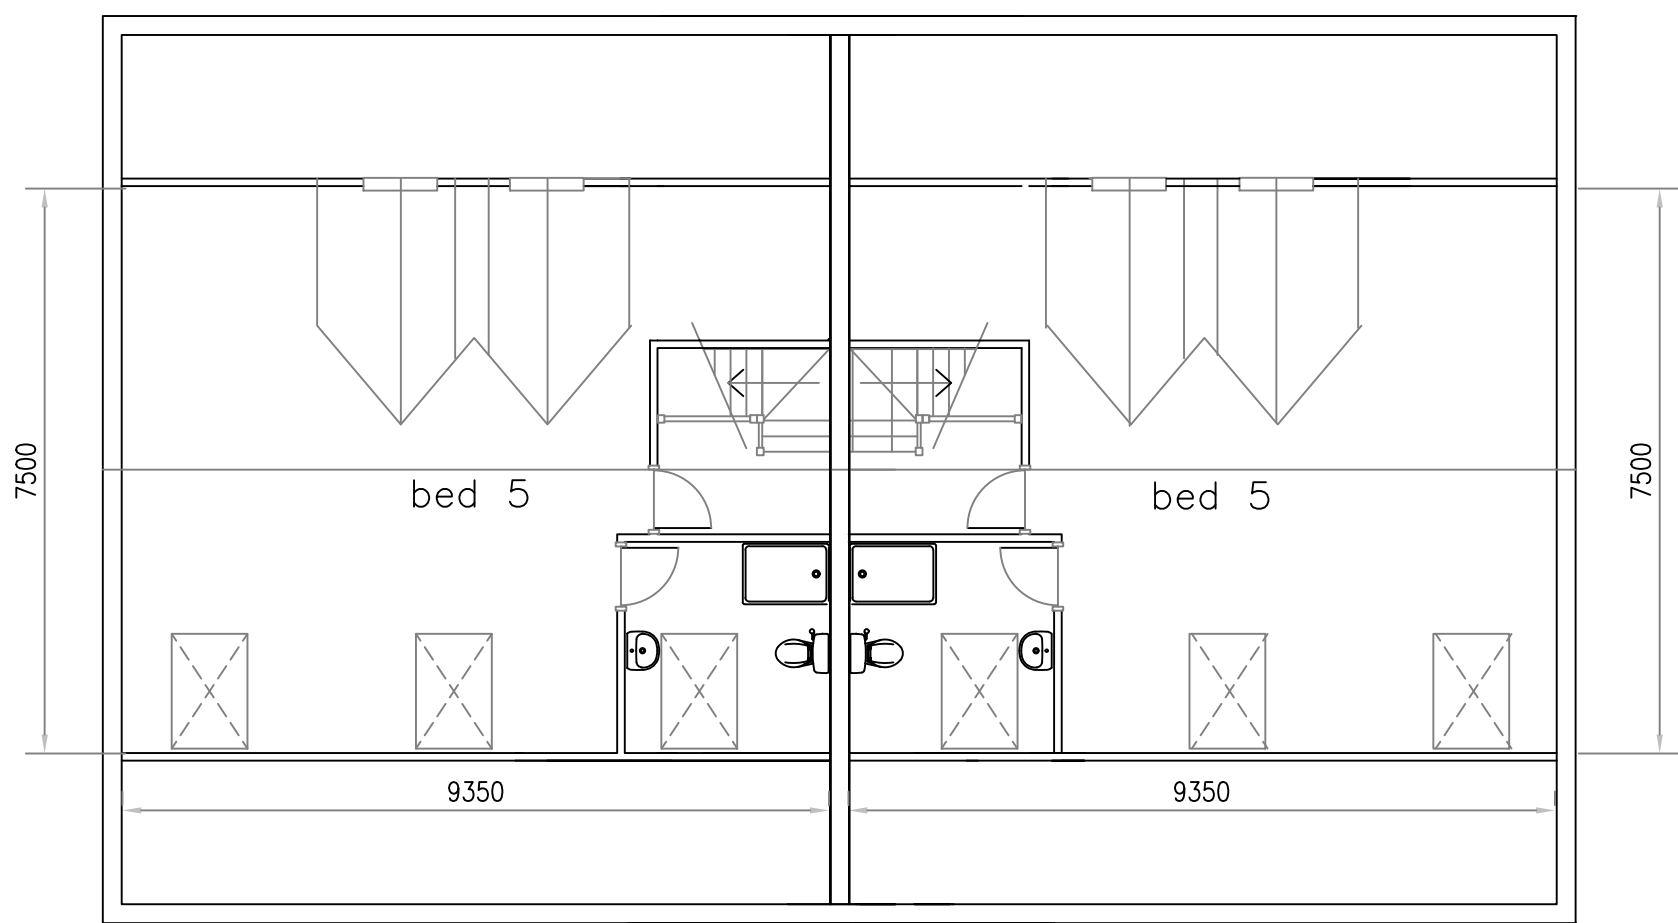

SECOND FLOOR PLAN

H	Minor revisions	9/5/24	GDM
G	Minor revisions	11/4/24	GDM
F	Minor revisions	28/3/24	GDM
E	Basement added	22/3/24	GDM
D	Front dormers & connection to outbuildings removed	13/6/22	GDM
C	Minor revisions	16/2/22	GDM
B	Minor revisions	1/2/22	GDM
A	Minor revisions	7/11/21	GDM
Ref.	Revision	Date	By

All rights reserved. No part of this drawing may be reproduced or transmitted in any form by any means without written permission of the copyright holder.

Project
**377 SINGLEWELL ROAD
GRAVESEND KENT**

Drawing
**PLANNING DRAWING
PLANS**

Scale	1:100	Date
Drawn By	GDM	10/10/21
Designed By		
Checked By		

Drawing number
JC/21/01

H