


NOTES

 

Revision

Rev	Notes	Date
A	Planning Issue	28/05/2021

KEY

Neighbouring context Boundary line

JOB TITLE

Proposed ground floor wraparound extension, two storey rear extension, side porch redesign, floor plan redesign and all associated works at 25 & 26 South Hill Road

STATUS

Planning Drawings

DRAWING TITLE

Block Plans

CLIENT

Alistair Sayers

SCALE

1 : 200 at A3

DATE

May 2021


DRAWN

LM


CHECKED

OB

DRAWING NO. 7274 - 3500 A

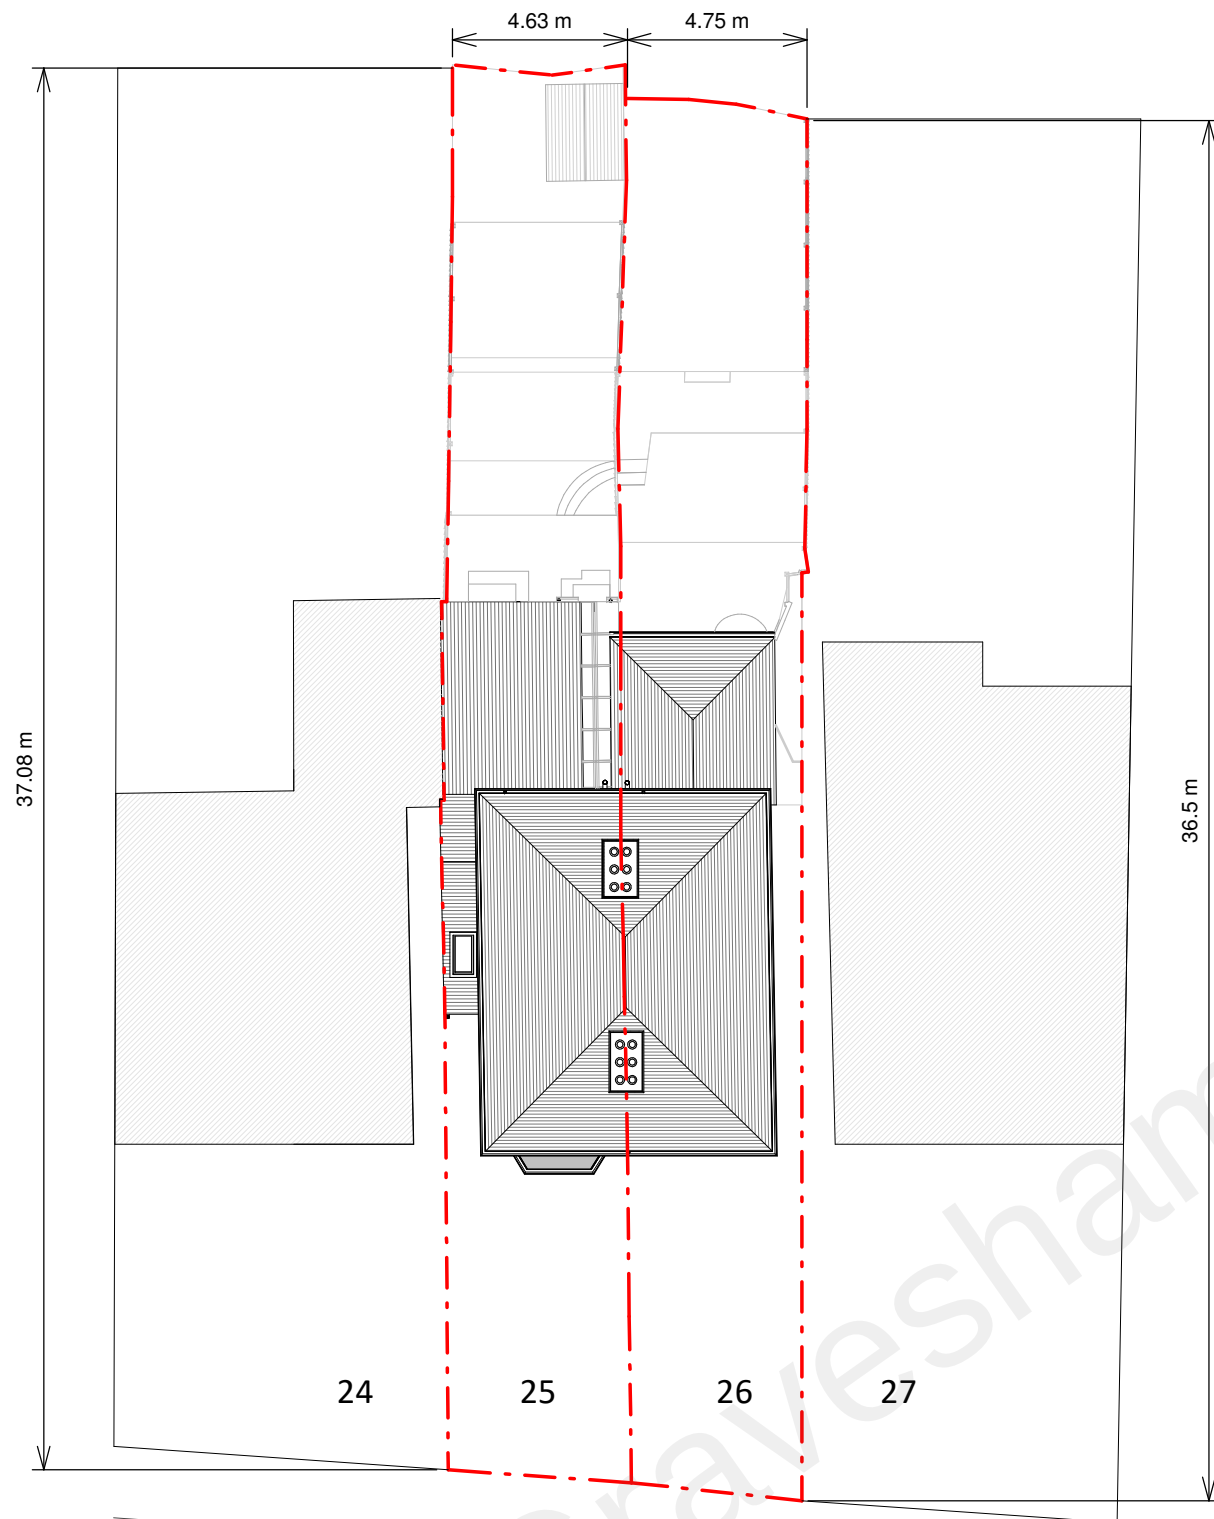

Existing Block Plan

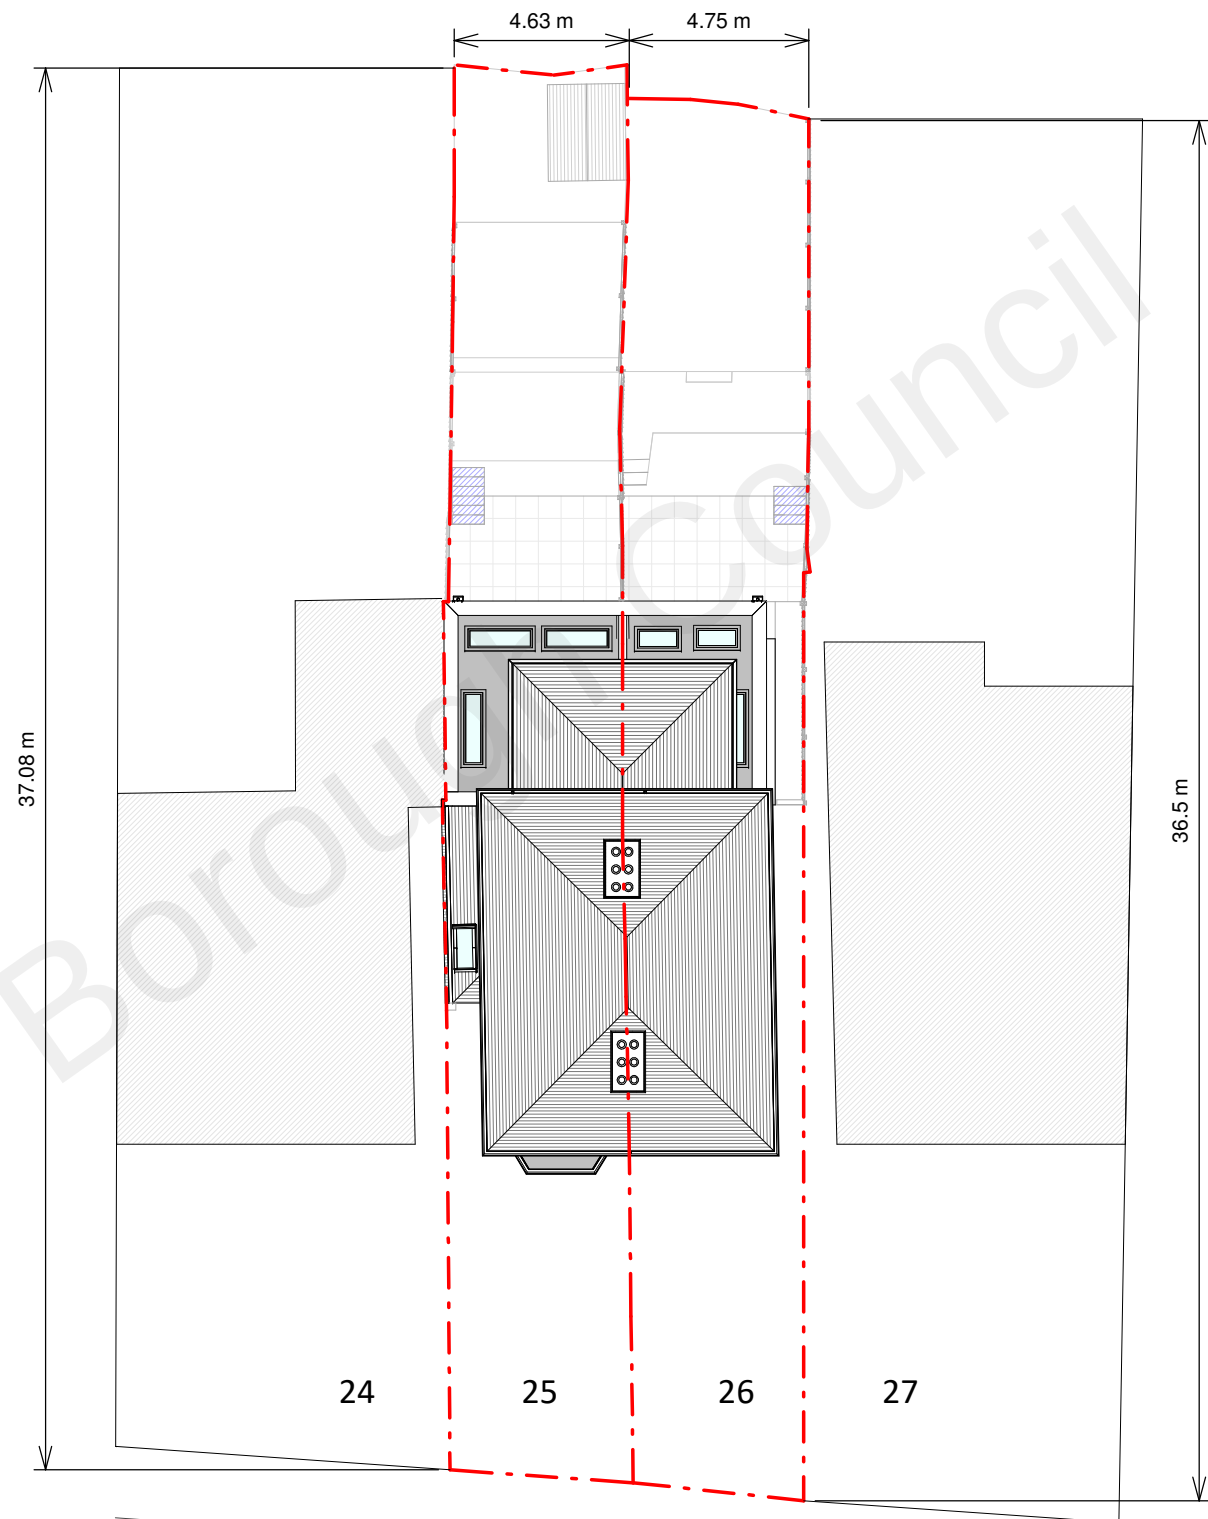

Proposed Block Plan

