


PROPOSED



SIDE ELEVATION
1:100




FRONT ELEVATION
1:100

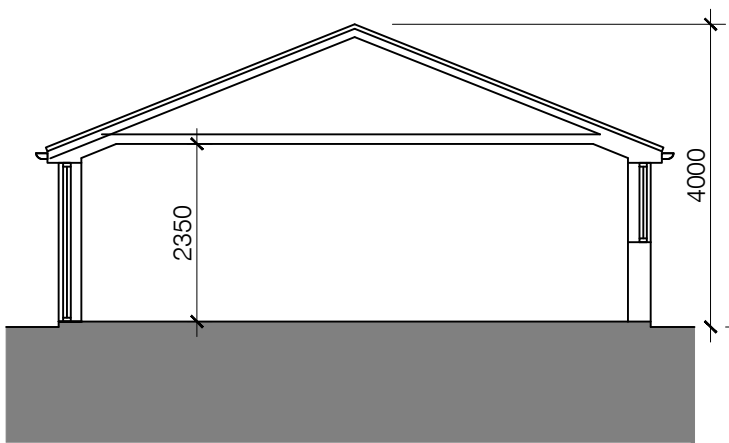

SECTION THROUGH EXTENSION
1:100



SIDE ELEVATION
1:100

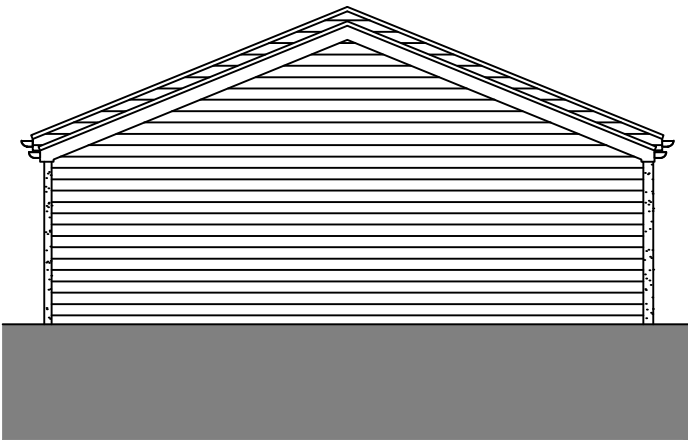




REAR ELEVATION
1:100




- MATERIAL SCHEDULE**
- 1 CONCRETE ROOF TILES TO MATCH THE EXISTING.
 - 2 BROWN HORIZONTAL CLADDING TO MATCH THE EXISTING
 - 3 BROWN uPVC WINDOWS & DOORS TO MATCH THE EXISTING



PROPOSED BLOCK PLAN
1:500

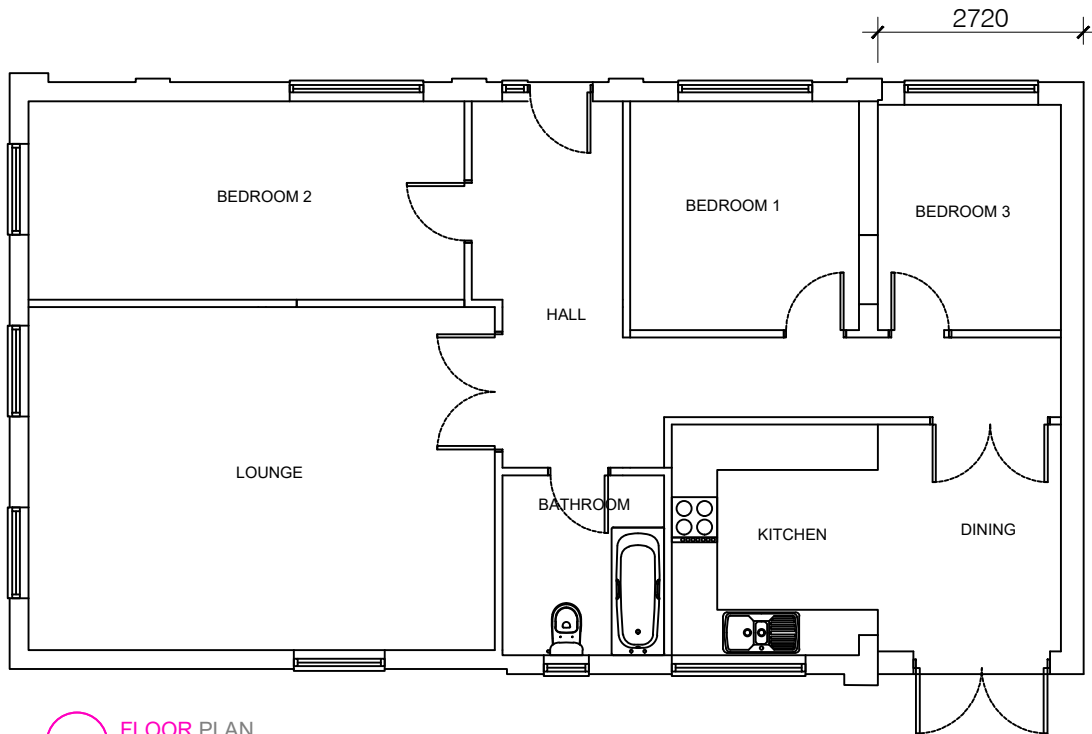 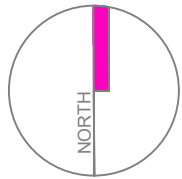

FLOOR PLAN
1:100

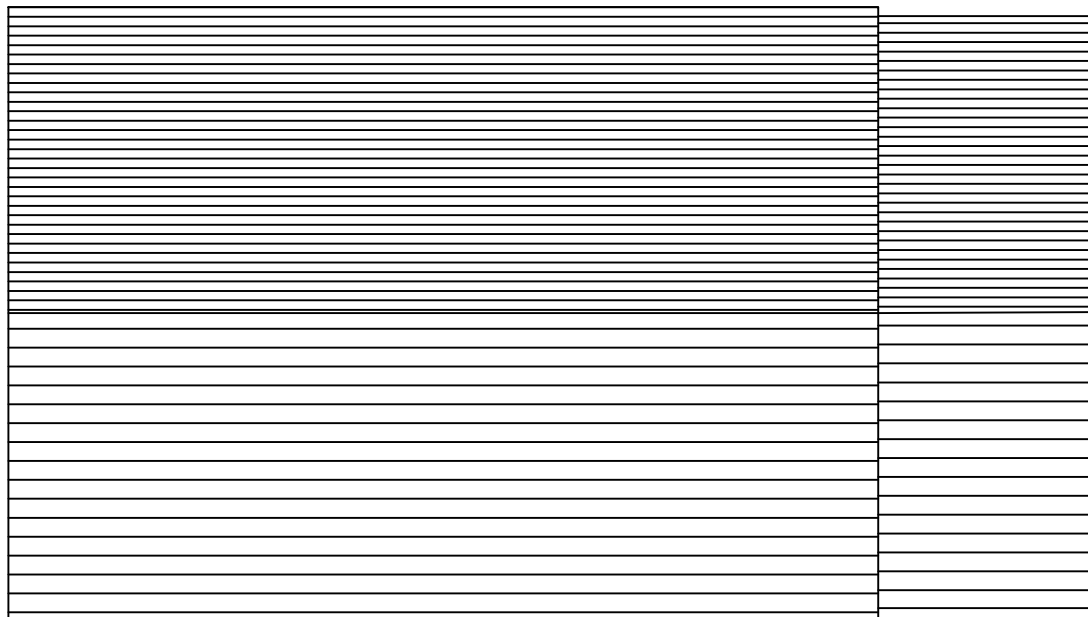

ROOF PLAN
1:100

JOB TITLE 'DISTARTI' 48 RHODODENDRON AVENUE MEOPHAM KENT DA13 0TT		DRAWING TITLE PROPOSED PLANS, ELEVATIONS & BLOCK PLAN	
SCALE 1:100@A2	DRAWING NUMBER BDS-RA-P20	DATE SEPT '22	REVISION A

