


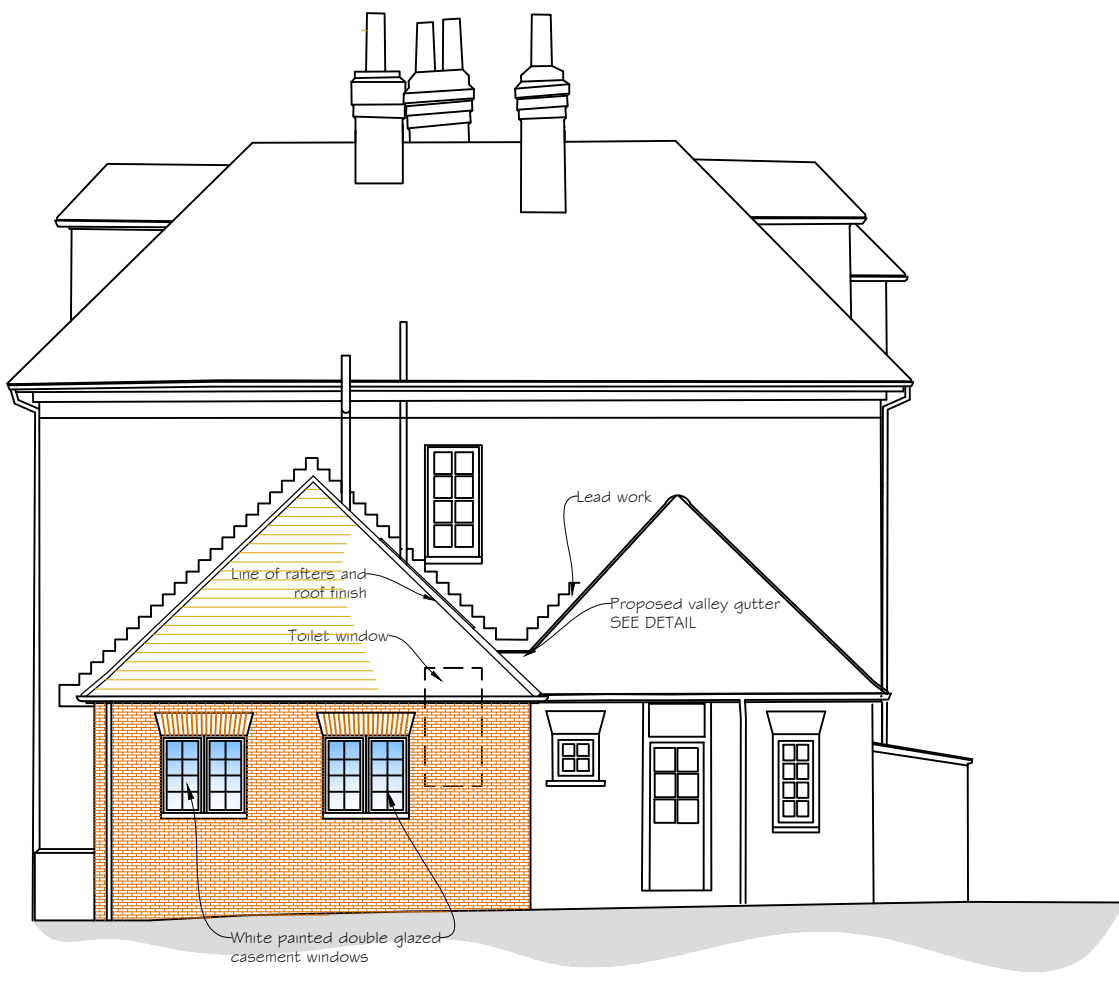


Front Elevation


Scale 1:100



Side Elevation

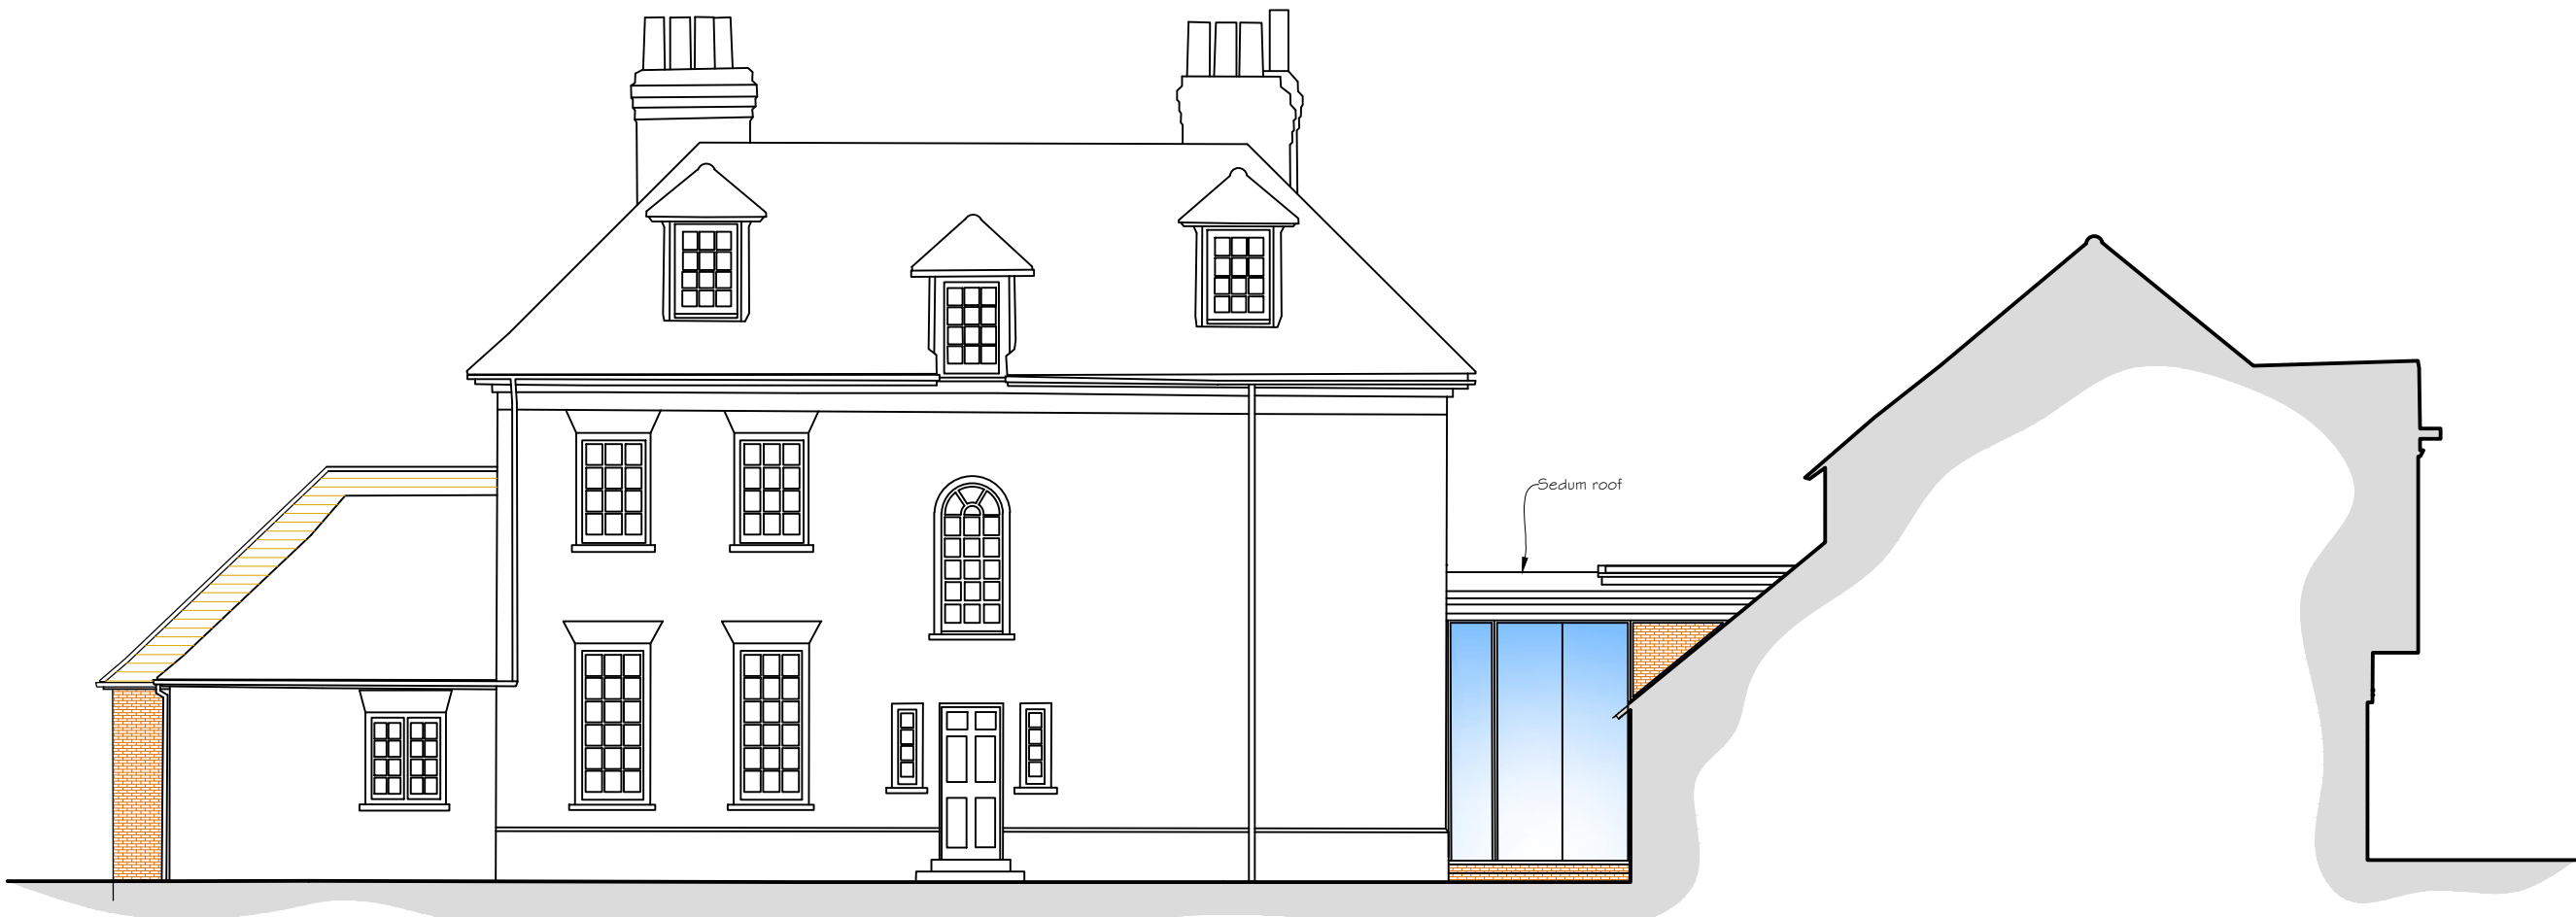


Rear Elevation

 


Side Elevation



Side Elevation/section

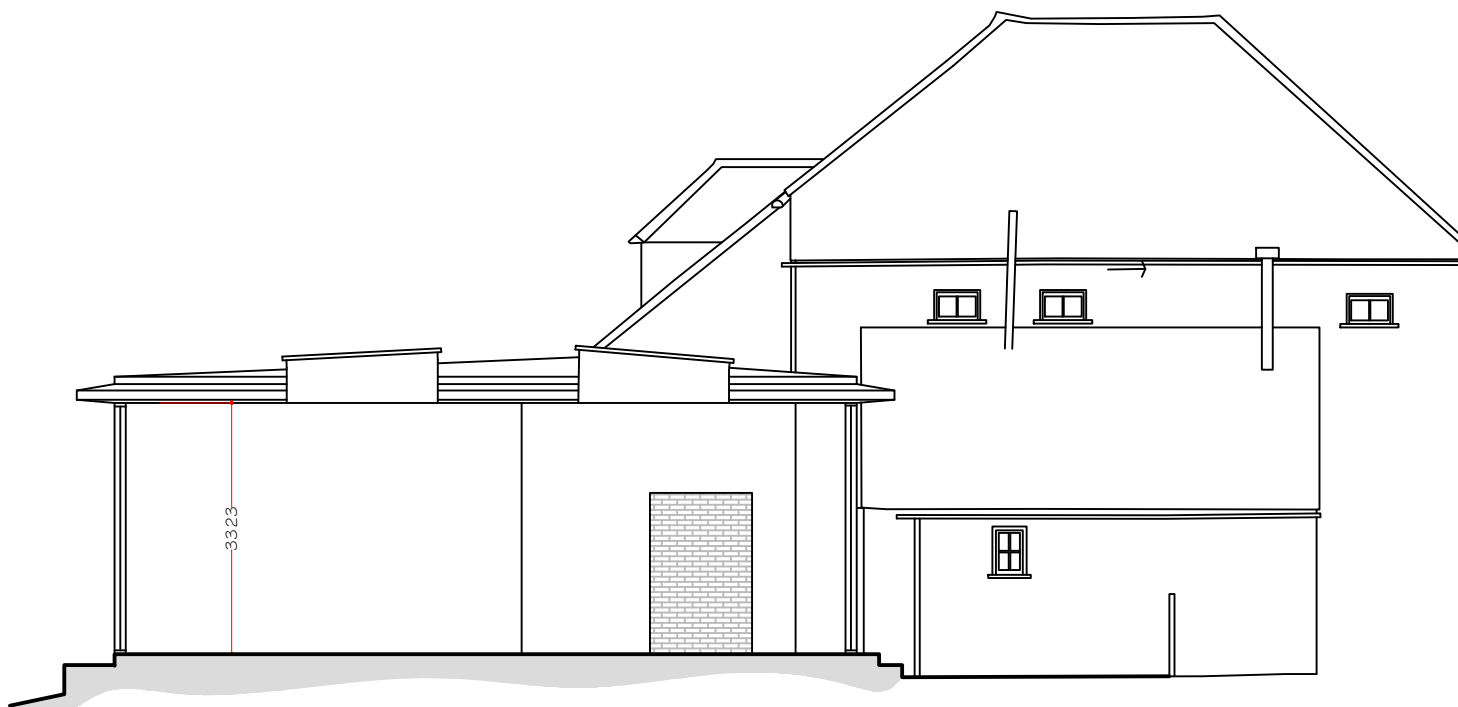

Section A-A

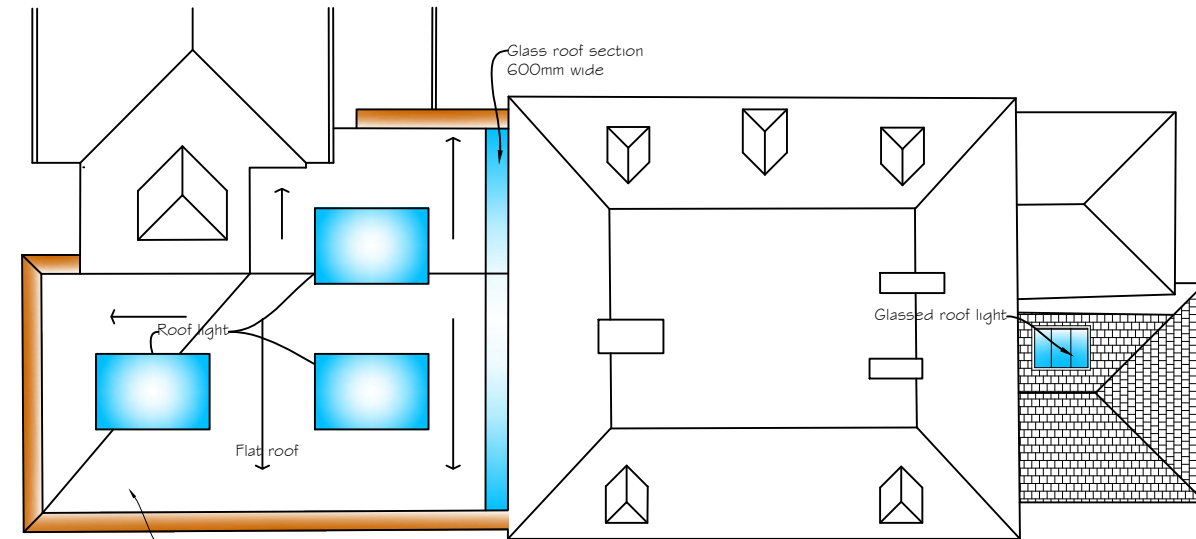

Proposed roof Plan

Scale 1:200



Rev H-Kitchen roof light removed, sedum roof added to orangery.
22 August 2024
Rev G-Red cloud and green roof removed. 29 February 2024
Rev F-Ground level adjusted. 28 July 2023
Rev E-Glass roof section added. 31 May 2022
Rev D-Roof light moved. 11 May 2022
Rev C-Steps added to elevation & section. 10 May 2022
Rev B-Roof plan added. 14 March 2022
Rev A-General amended scheme. 17 January 2022

Synergy Planning & Property Consultants Ltd Suite 6 Laser Quay Riverside City Centre Rochester Kent ME2 4HU		
Client	Mr D South	
Address	The Old Parsonage, Shorne	
Drawing title	Proposed elevations	
Scale	1:100 at A1	
Date	December 2020	Drawn by
Drawing No	20/308/04	H