
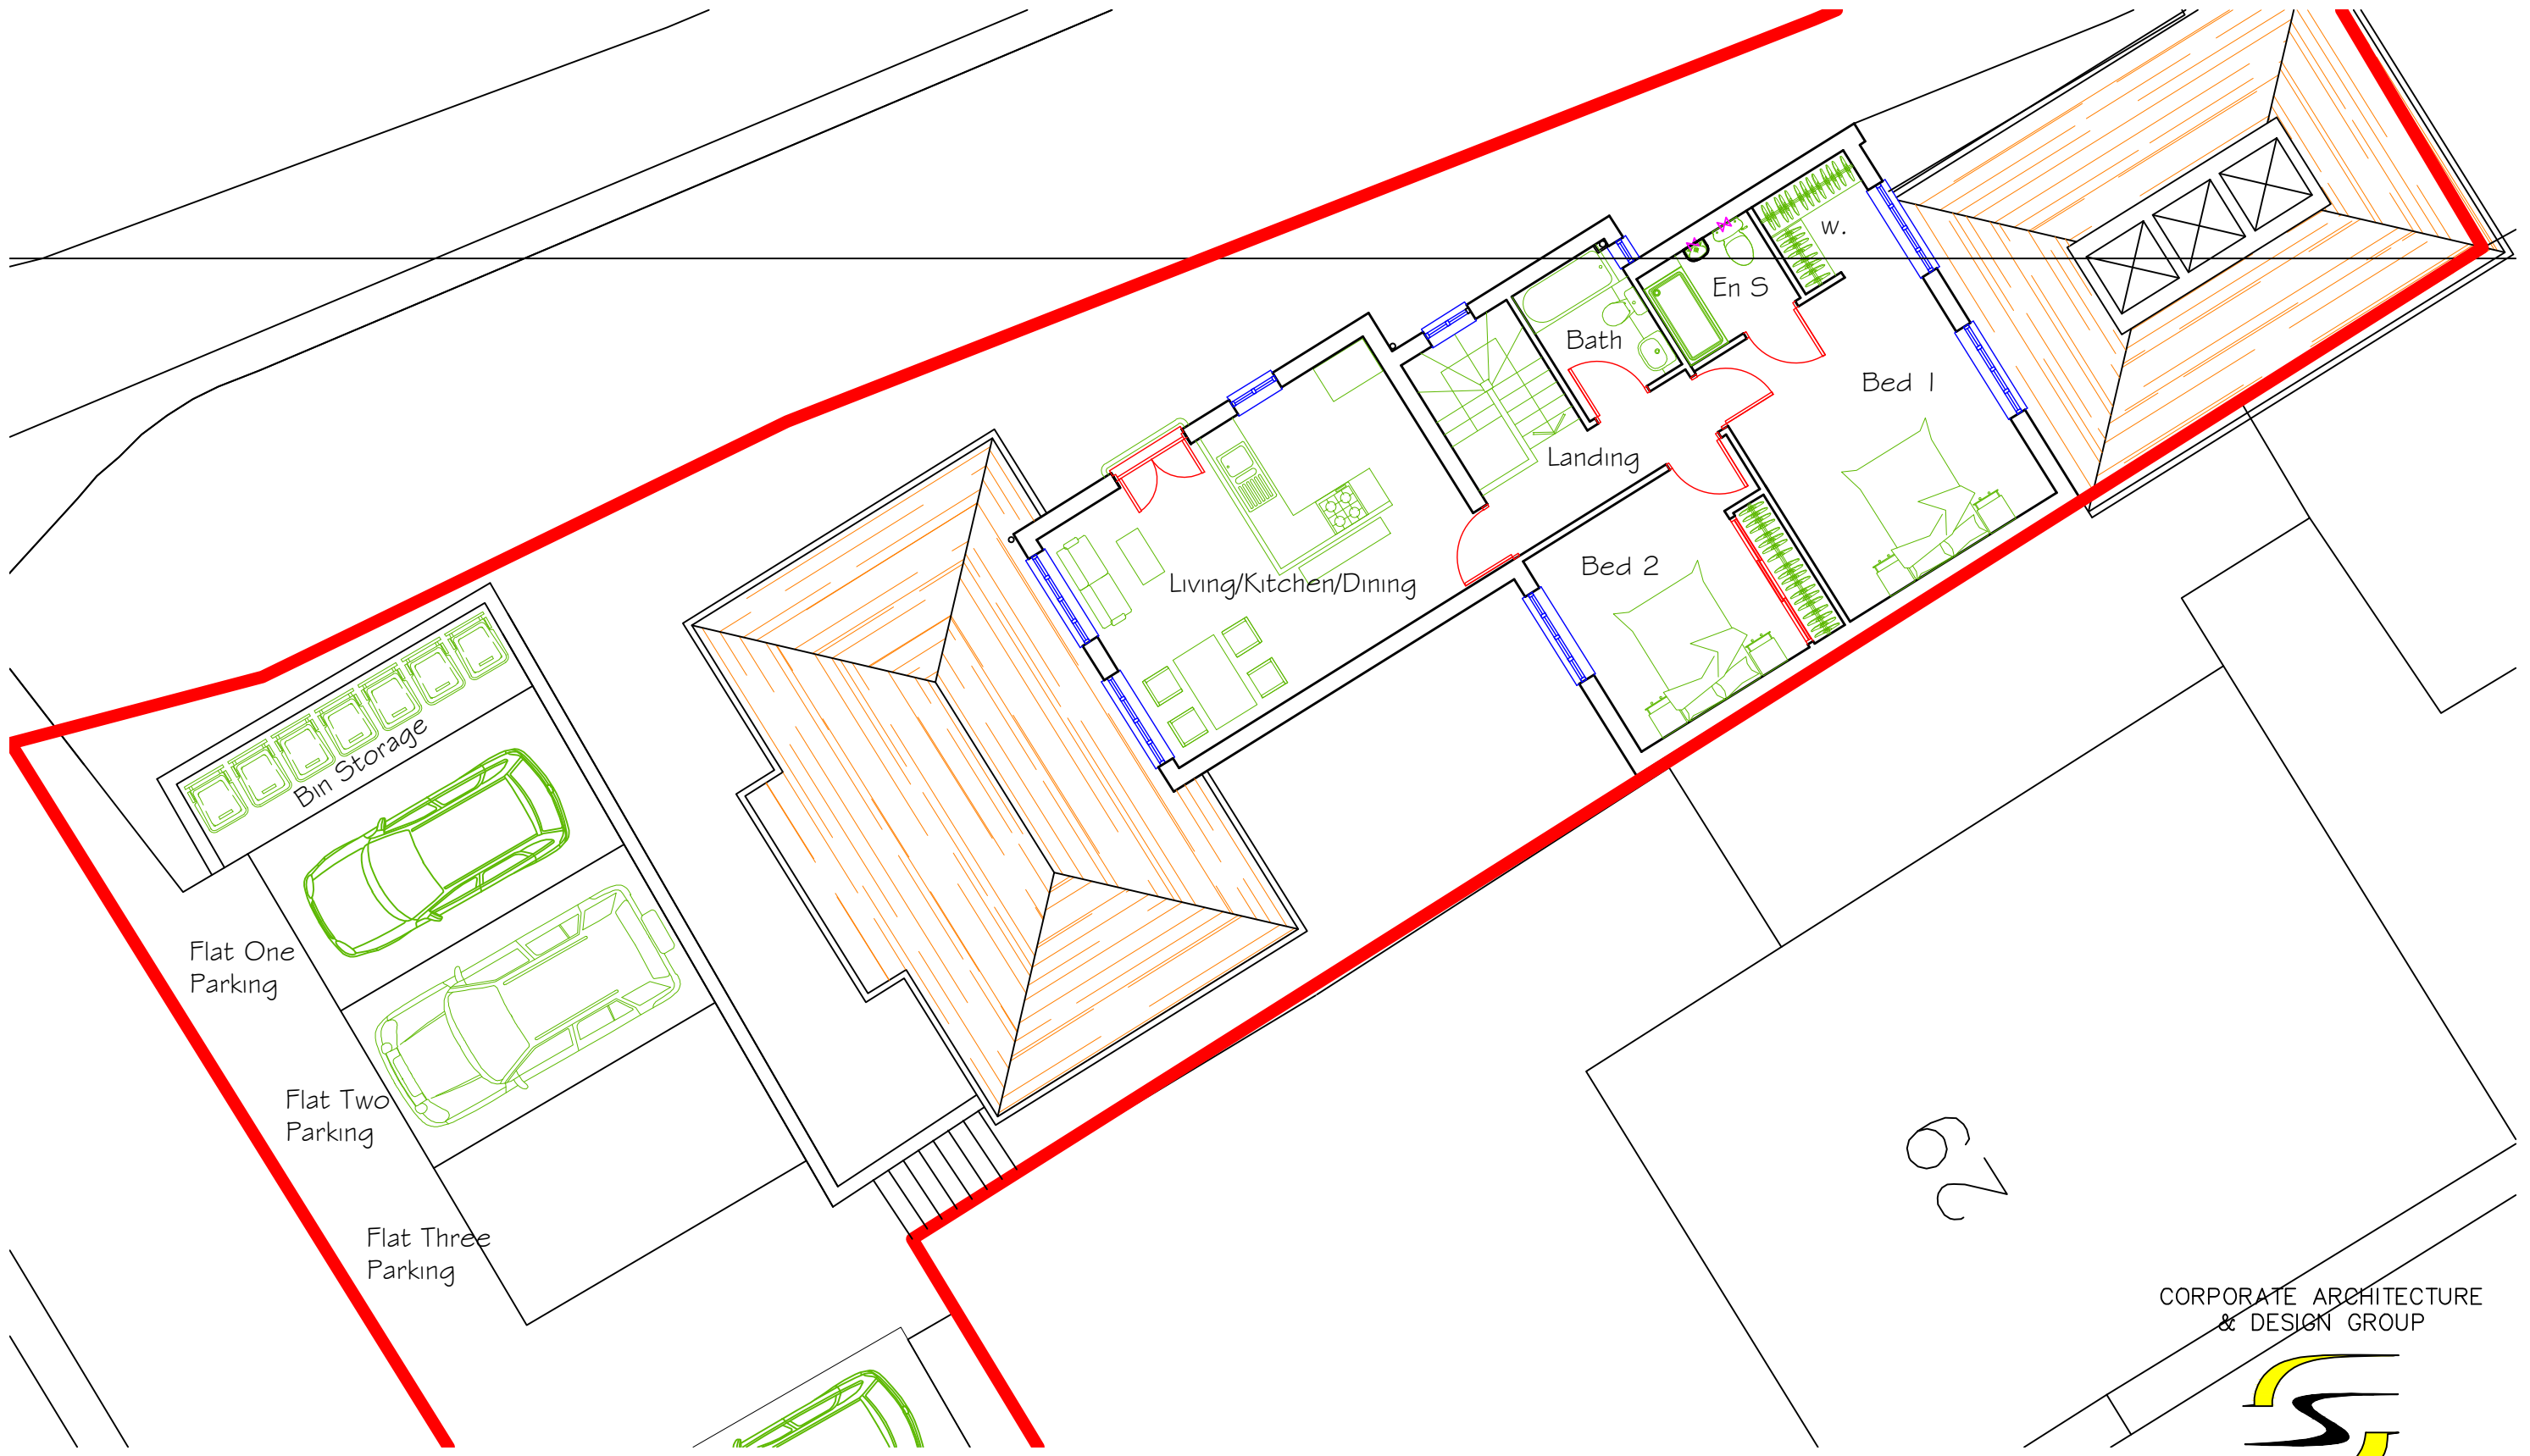


 

Proposed Second Floor Plan - Scale 1:100 @ A3

Proposed Second Floor Extension to provide additional flat at Deneholm,
Hunt Road, Northfleet, Gravesend, Kent DA11 8JT

Date Sept 2023
Drawing No. 2023/31/13

CORPORATE ARCHITECTURE
& DESIGN GROUP



SEVENCROFT LTD.

277 Canterbury Road, Kennington
Ashford, Kent TN24 9QW
Tel: 01233 625553
e-mail : sevencroft@hotmail.co.uk