




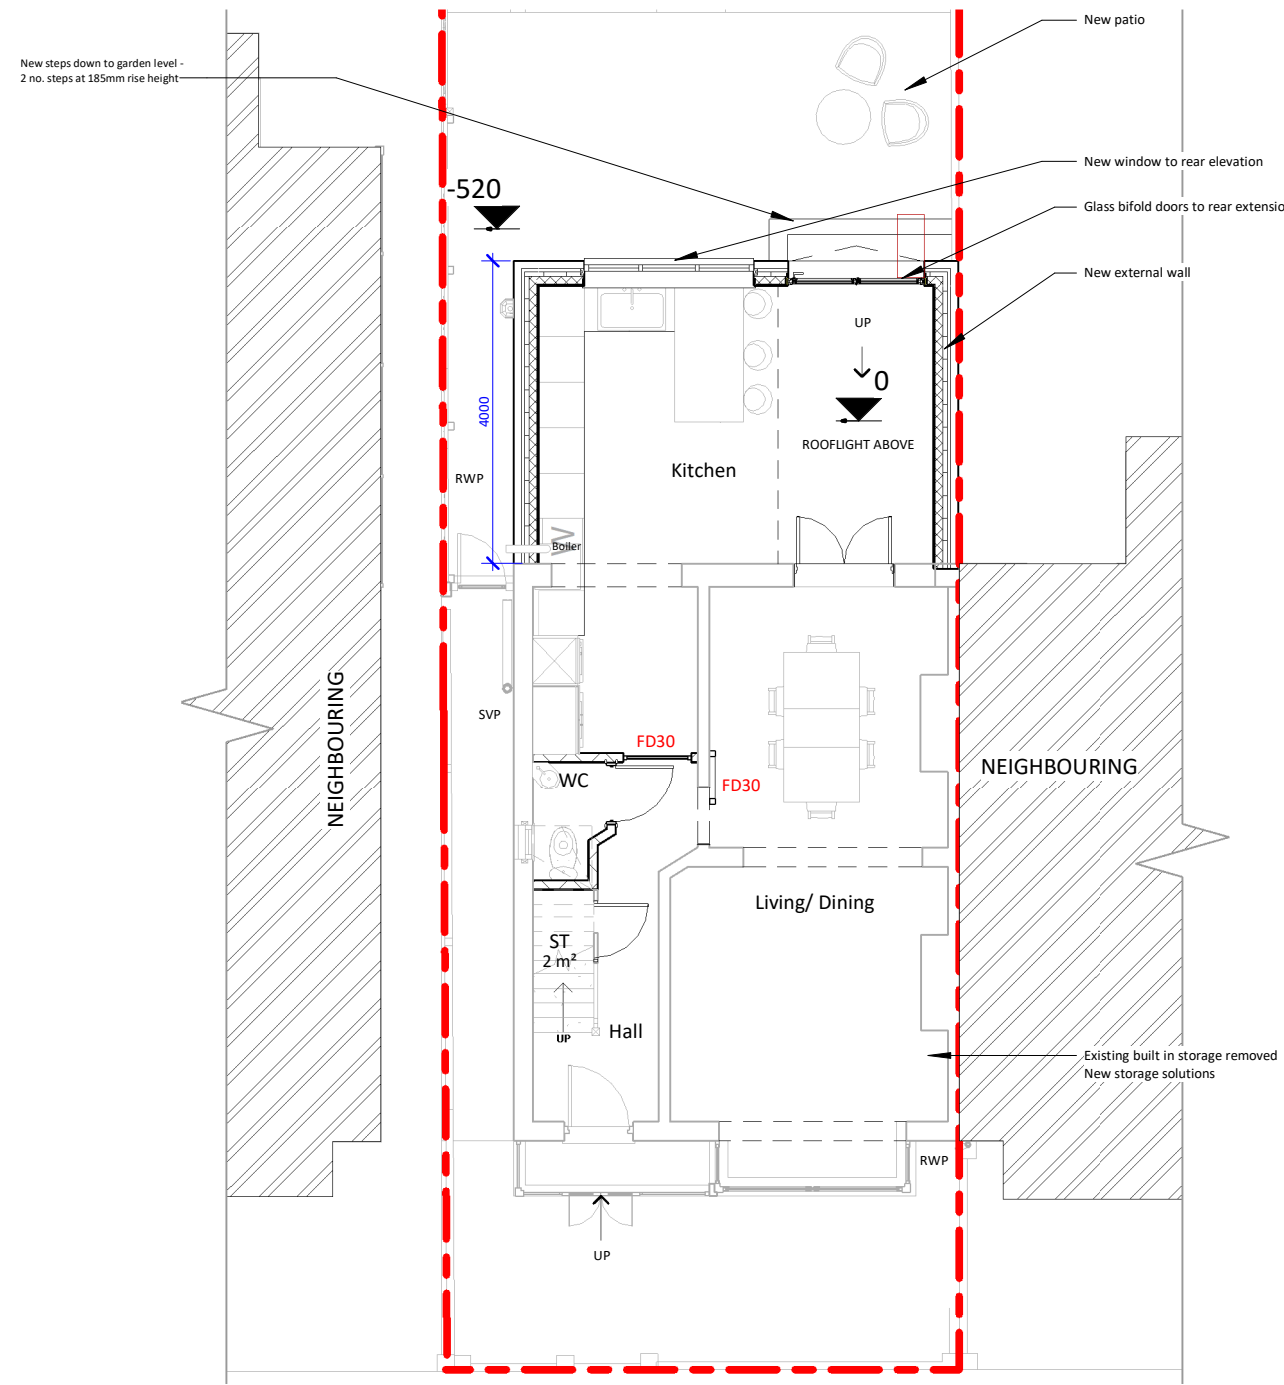


1 Proposed Ground Floor
1 : 100

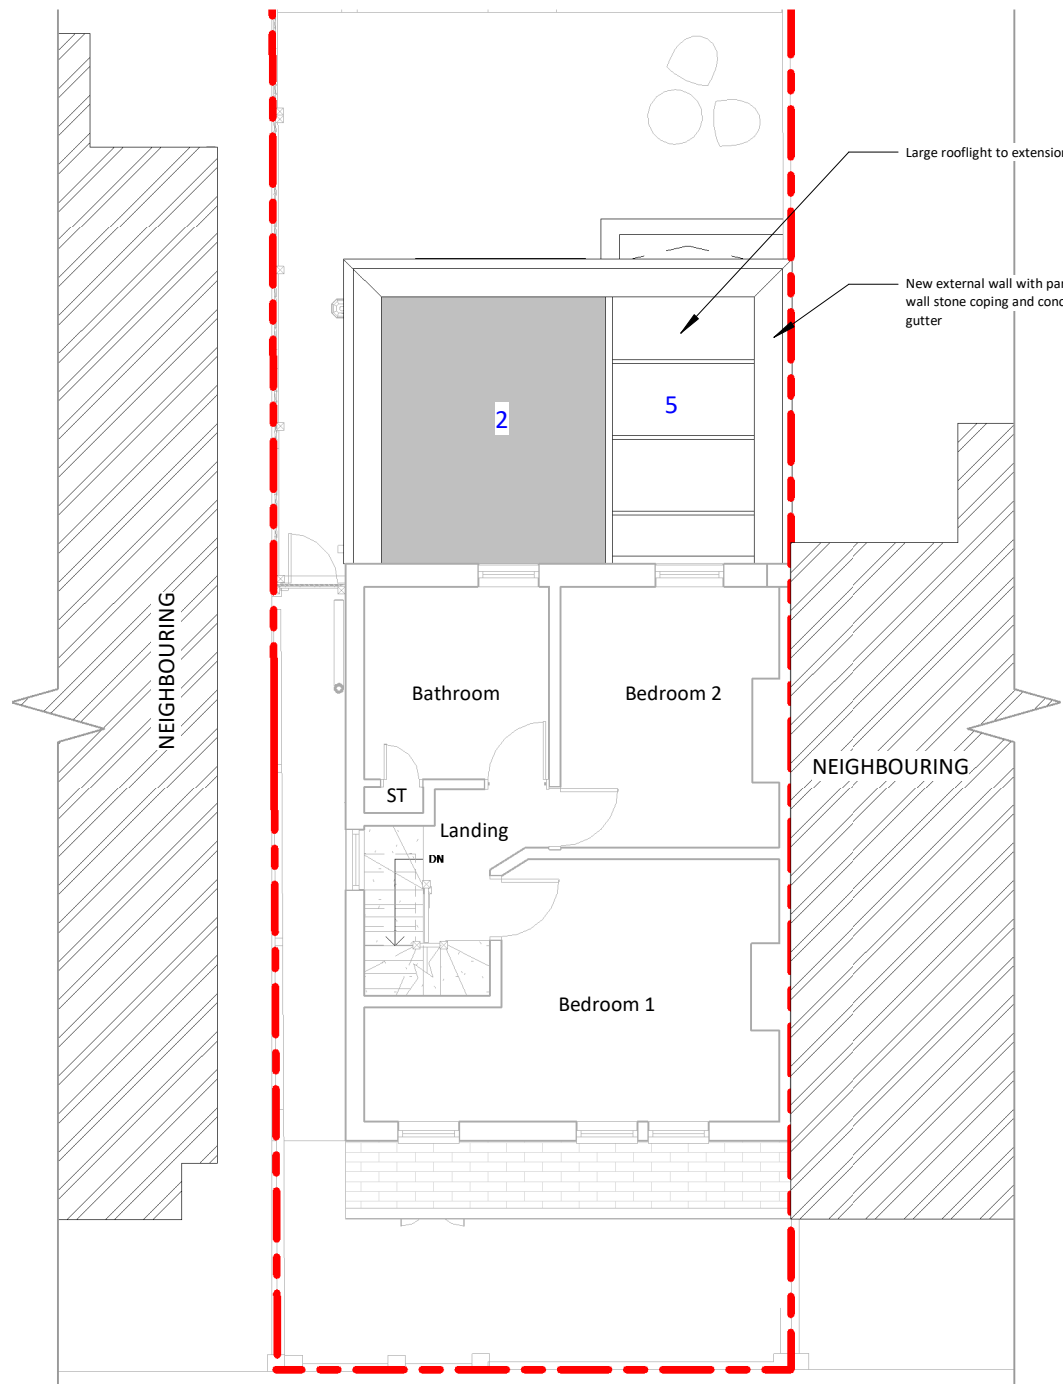

2 Proposed First Floor
1 : 100

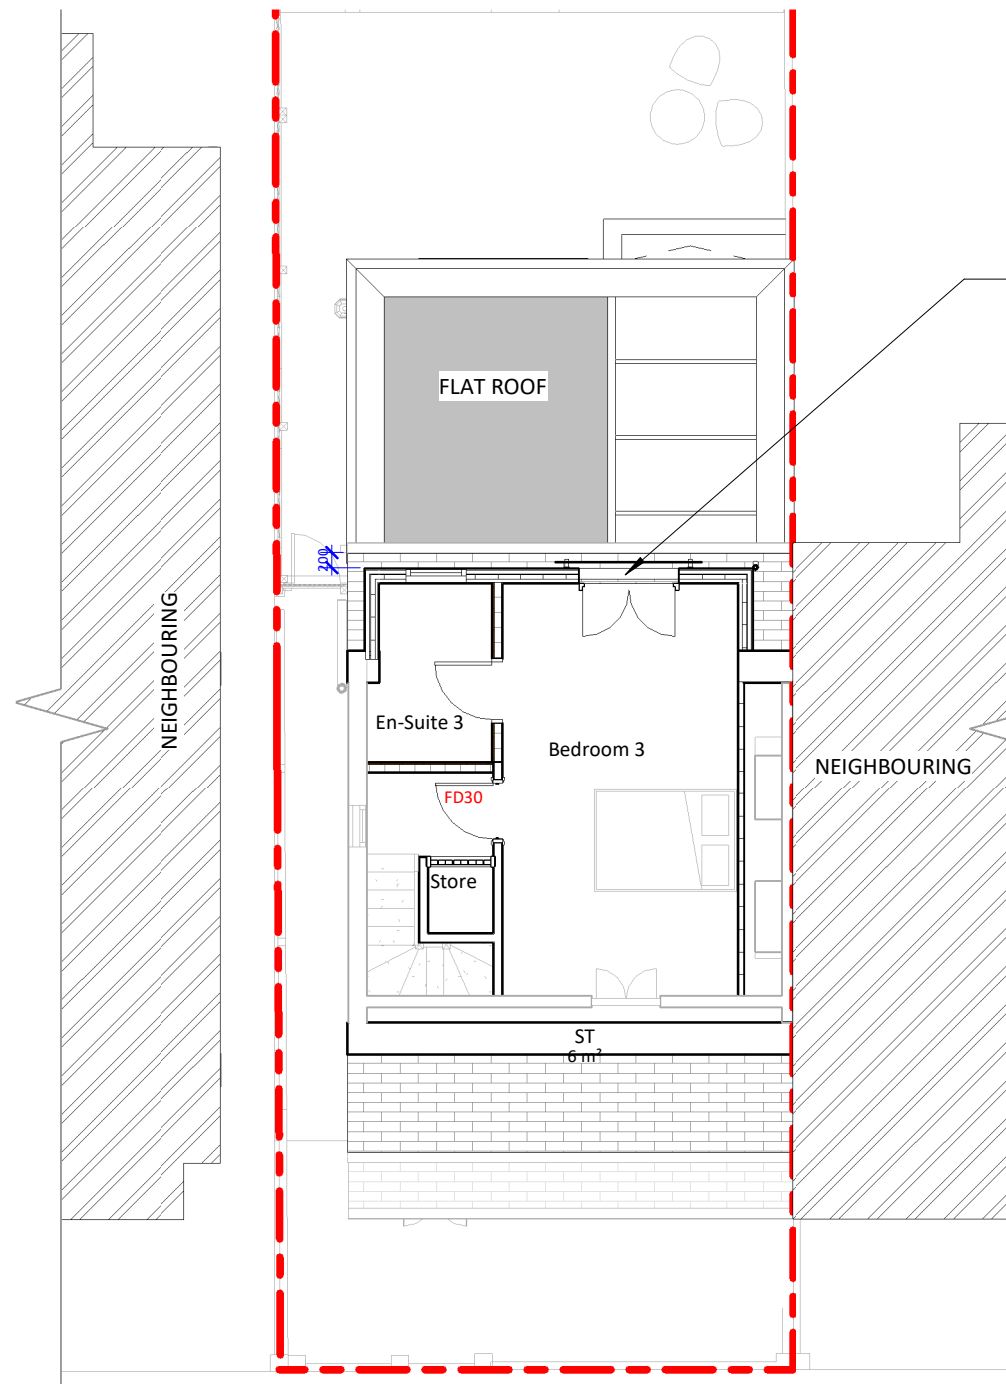


3 Loft (Proposed)
1 : 100

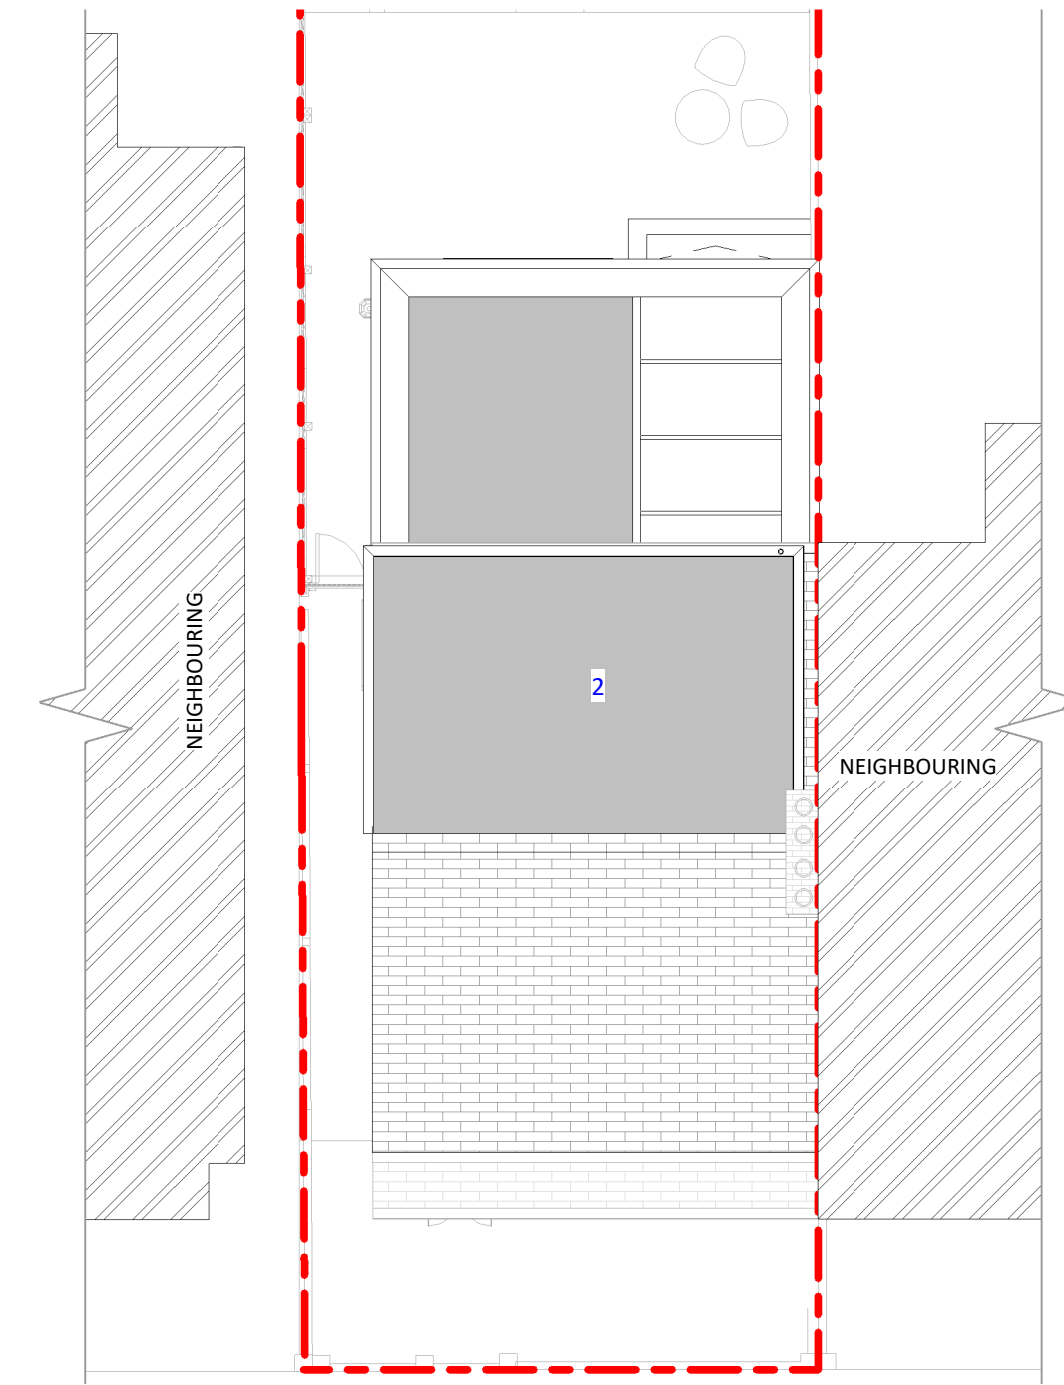

9 Roof Plan (Proposed)
1 : 100




5 Proposed Front Elevation
1 : 100

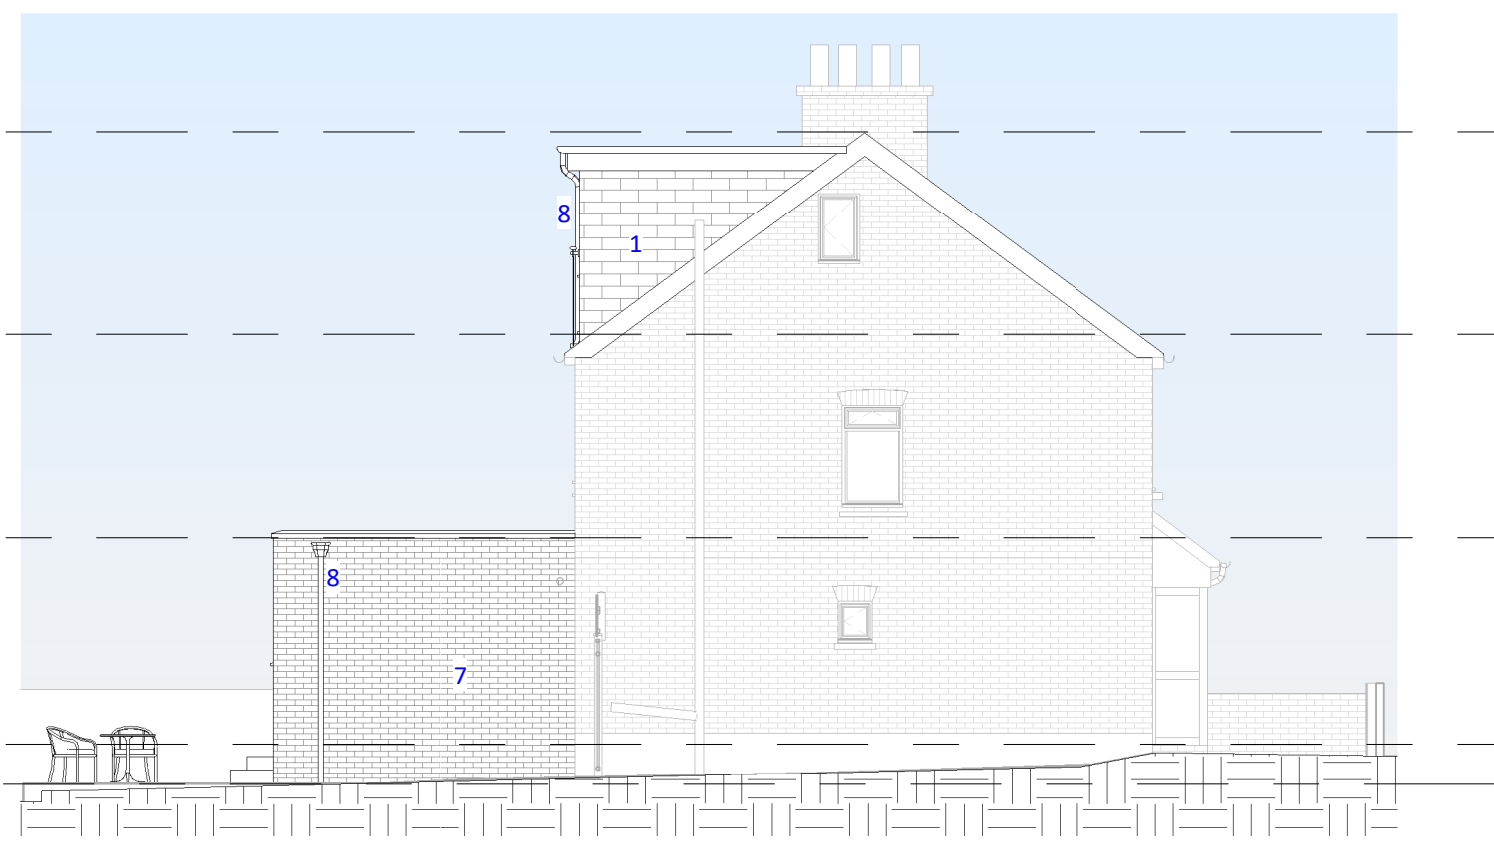


6 Proposed Left Elevation
1 : 100



7 Proposed Rear Elevation
1 : 100

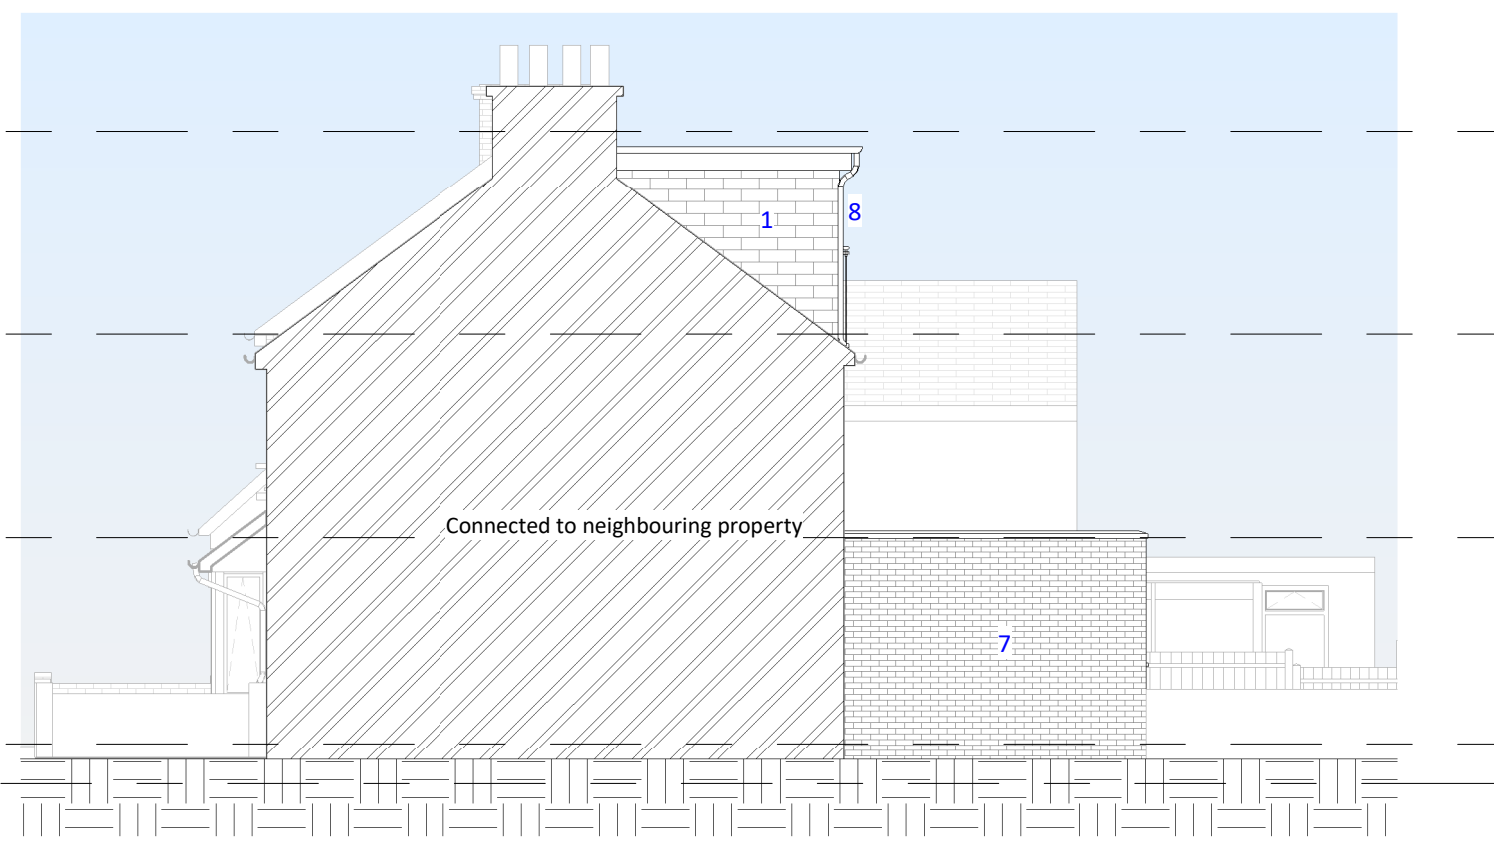


8 Proposed Right Elevation
1 : 100

 

© This drawing is the property of Bluelime Retail Ltd who retain the sole copyright of its contents & it may not be reproduced in part or in whole without written permission

- DRAINAGE STORM NEW
- DRAINAGE STORM EXISTING
- DRAINAGE STORM EXISTING REMOVED
- DRAINAGE FOUL NEW
- DRAINAGE FOUL EXISTING
- DRAINAGE FOUL EXISTING REMOVED
- DRAINAGE COMBINED NEW
- DRAINAGE COMBINED EXISTING
- DRAINAGE COMBINED EXISTING REMOVED

EXTERNAL FINISHES SCHEDULE	
1	MarleyEternit Wessex Concrete Tiles Low pitched roof solution - color to match existing
2	GRP Flat Roof
3	White UPVc double glazed french doors
4	White aluminium Sliding doors slim profile Sunflex system by Express Bifolds (Jon Wakley 01737 760744)
5	White/Clear Velux Roof Lights (Triple Glazed recommended)
6	Juliet balcony Stainless steel and Structural Glass
7	Red/Brown facing brick to match existing
8	White UPVC Fascia/Black UPVC Guttering to match existing
9	UPVc White double glazed waindows to match existing
10	
11	
12	
13	
14	
15	

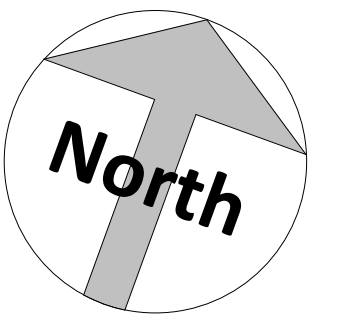

Amendments :			
Rev	By	Date	Description
0		05.12.23	External Wall repositioned

Project :

8 Hollybush Road,
Gravesend,
DA12 5QQ

Title :
Planning Drawings
Proposed Layouts and Elevations

Bluelime Retail Ltd / Bluelime Home Design LLP. Design, Project Management, Build	
Thames Innovation Center, Veridion Way, Veridion Park, Erith, Kent DA18 4AL	Tel: 01322 521026

8 Hollybush Road		
Drawn by : DRC	Scale : 1 : 100	@ A1 Date : 29/10/2023
Drawing number : BL/DRG/19052023/ 04	Rev : B	
Do not scale from this drawing. Dimensions to be checked on site.		

05/12/2023 11:32:17