






PART BOUNDARY WALL ELEVATION
FROM WELLINGTON ROAD
(1:100)

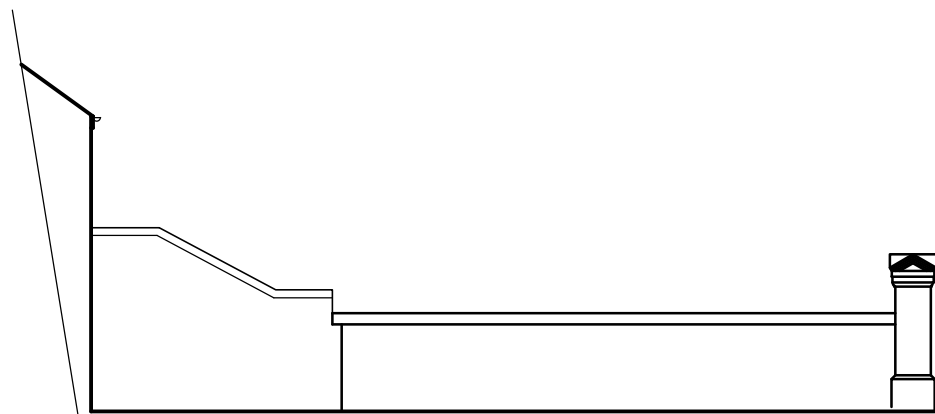


SIDE ELEVATION
FROM 7 WELLINGTON ROAD
(1:100)

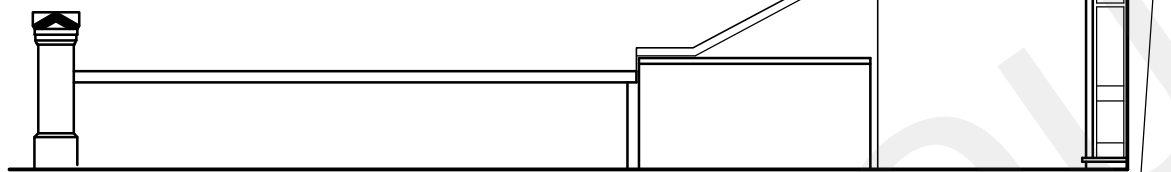


SIDE ELEVATION
FROM CAR PARK
(1:100)

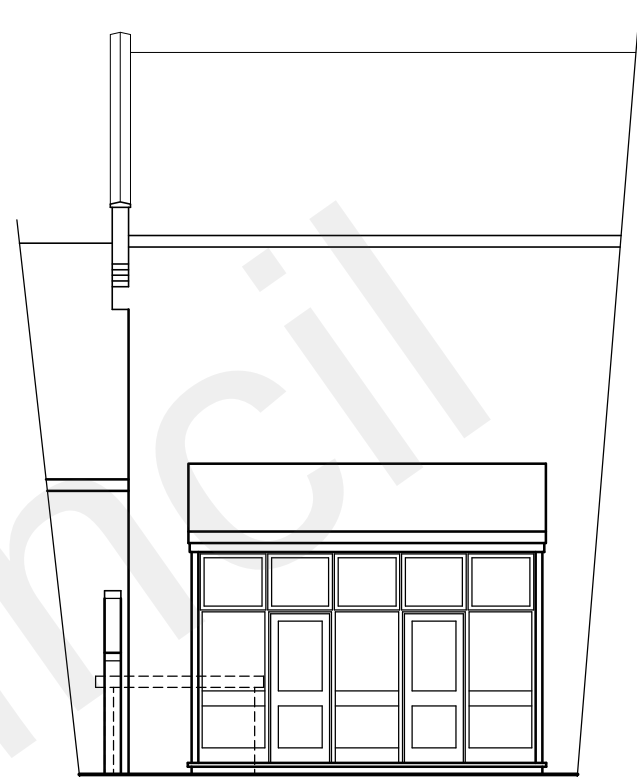


PART REAR ELEVATION
(1:100)

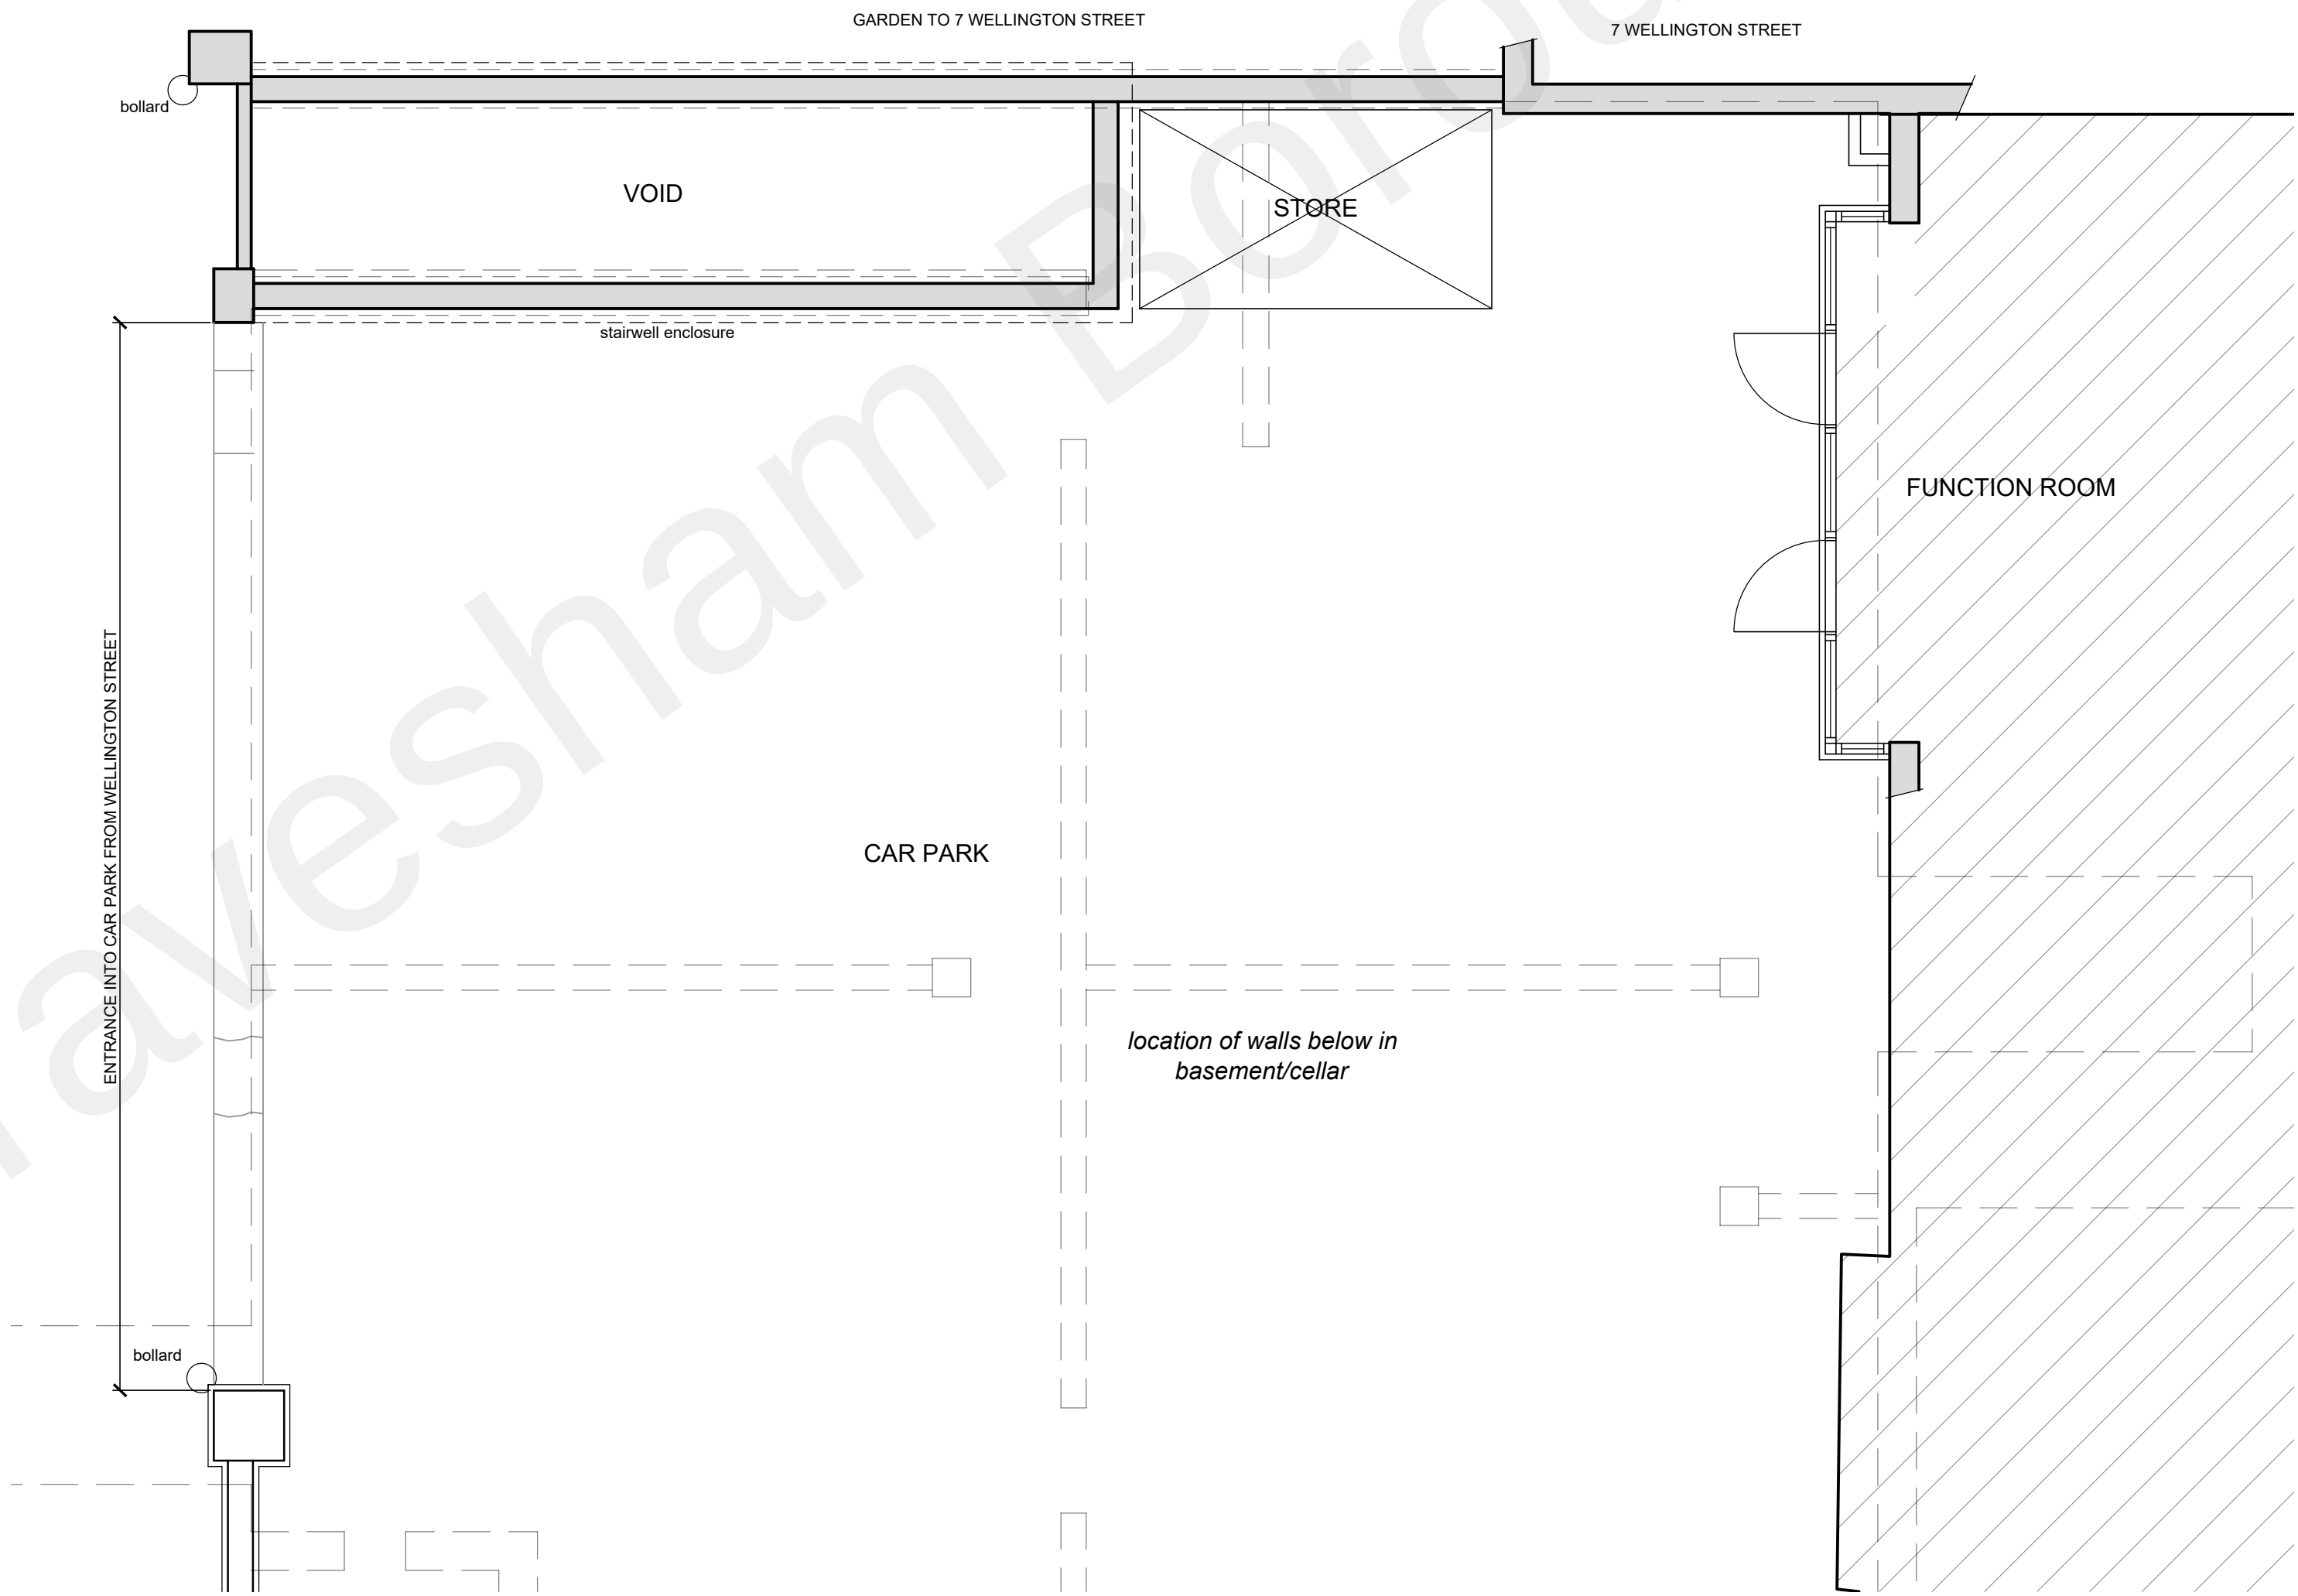

PART GROUND FLOOR PLAN
(1:50)

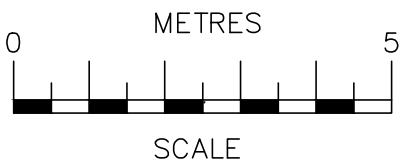

SCALE BAR @ 1:100

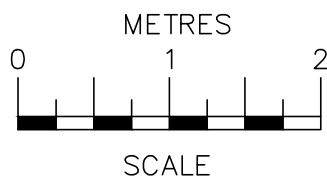

SCALE BAR @ 1:50

Date	No	Revision
Penfold Project Services		
Epmarket, Wrotham Road, Meopham, Kent, DA13 0JH Telephone: 01474 816690 e-mail: apenfold448@btinternet.com		
Job Title:	JOLLY DRAYMAN P.H. WELLINGTON STREET GRAVESNED KENT DA12 1JA	
Dwg Title:	PART PLANS & ELEVATIONS AS EXISTING	
Scale:	1:50 & 1:100 @ A1	
Dwg No.:	01	
Date:	September 2022	