




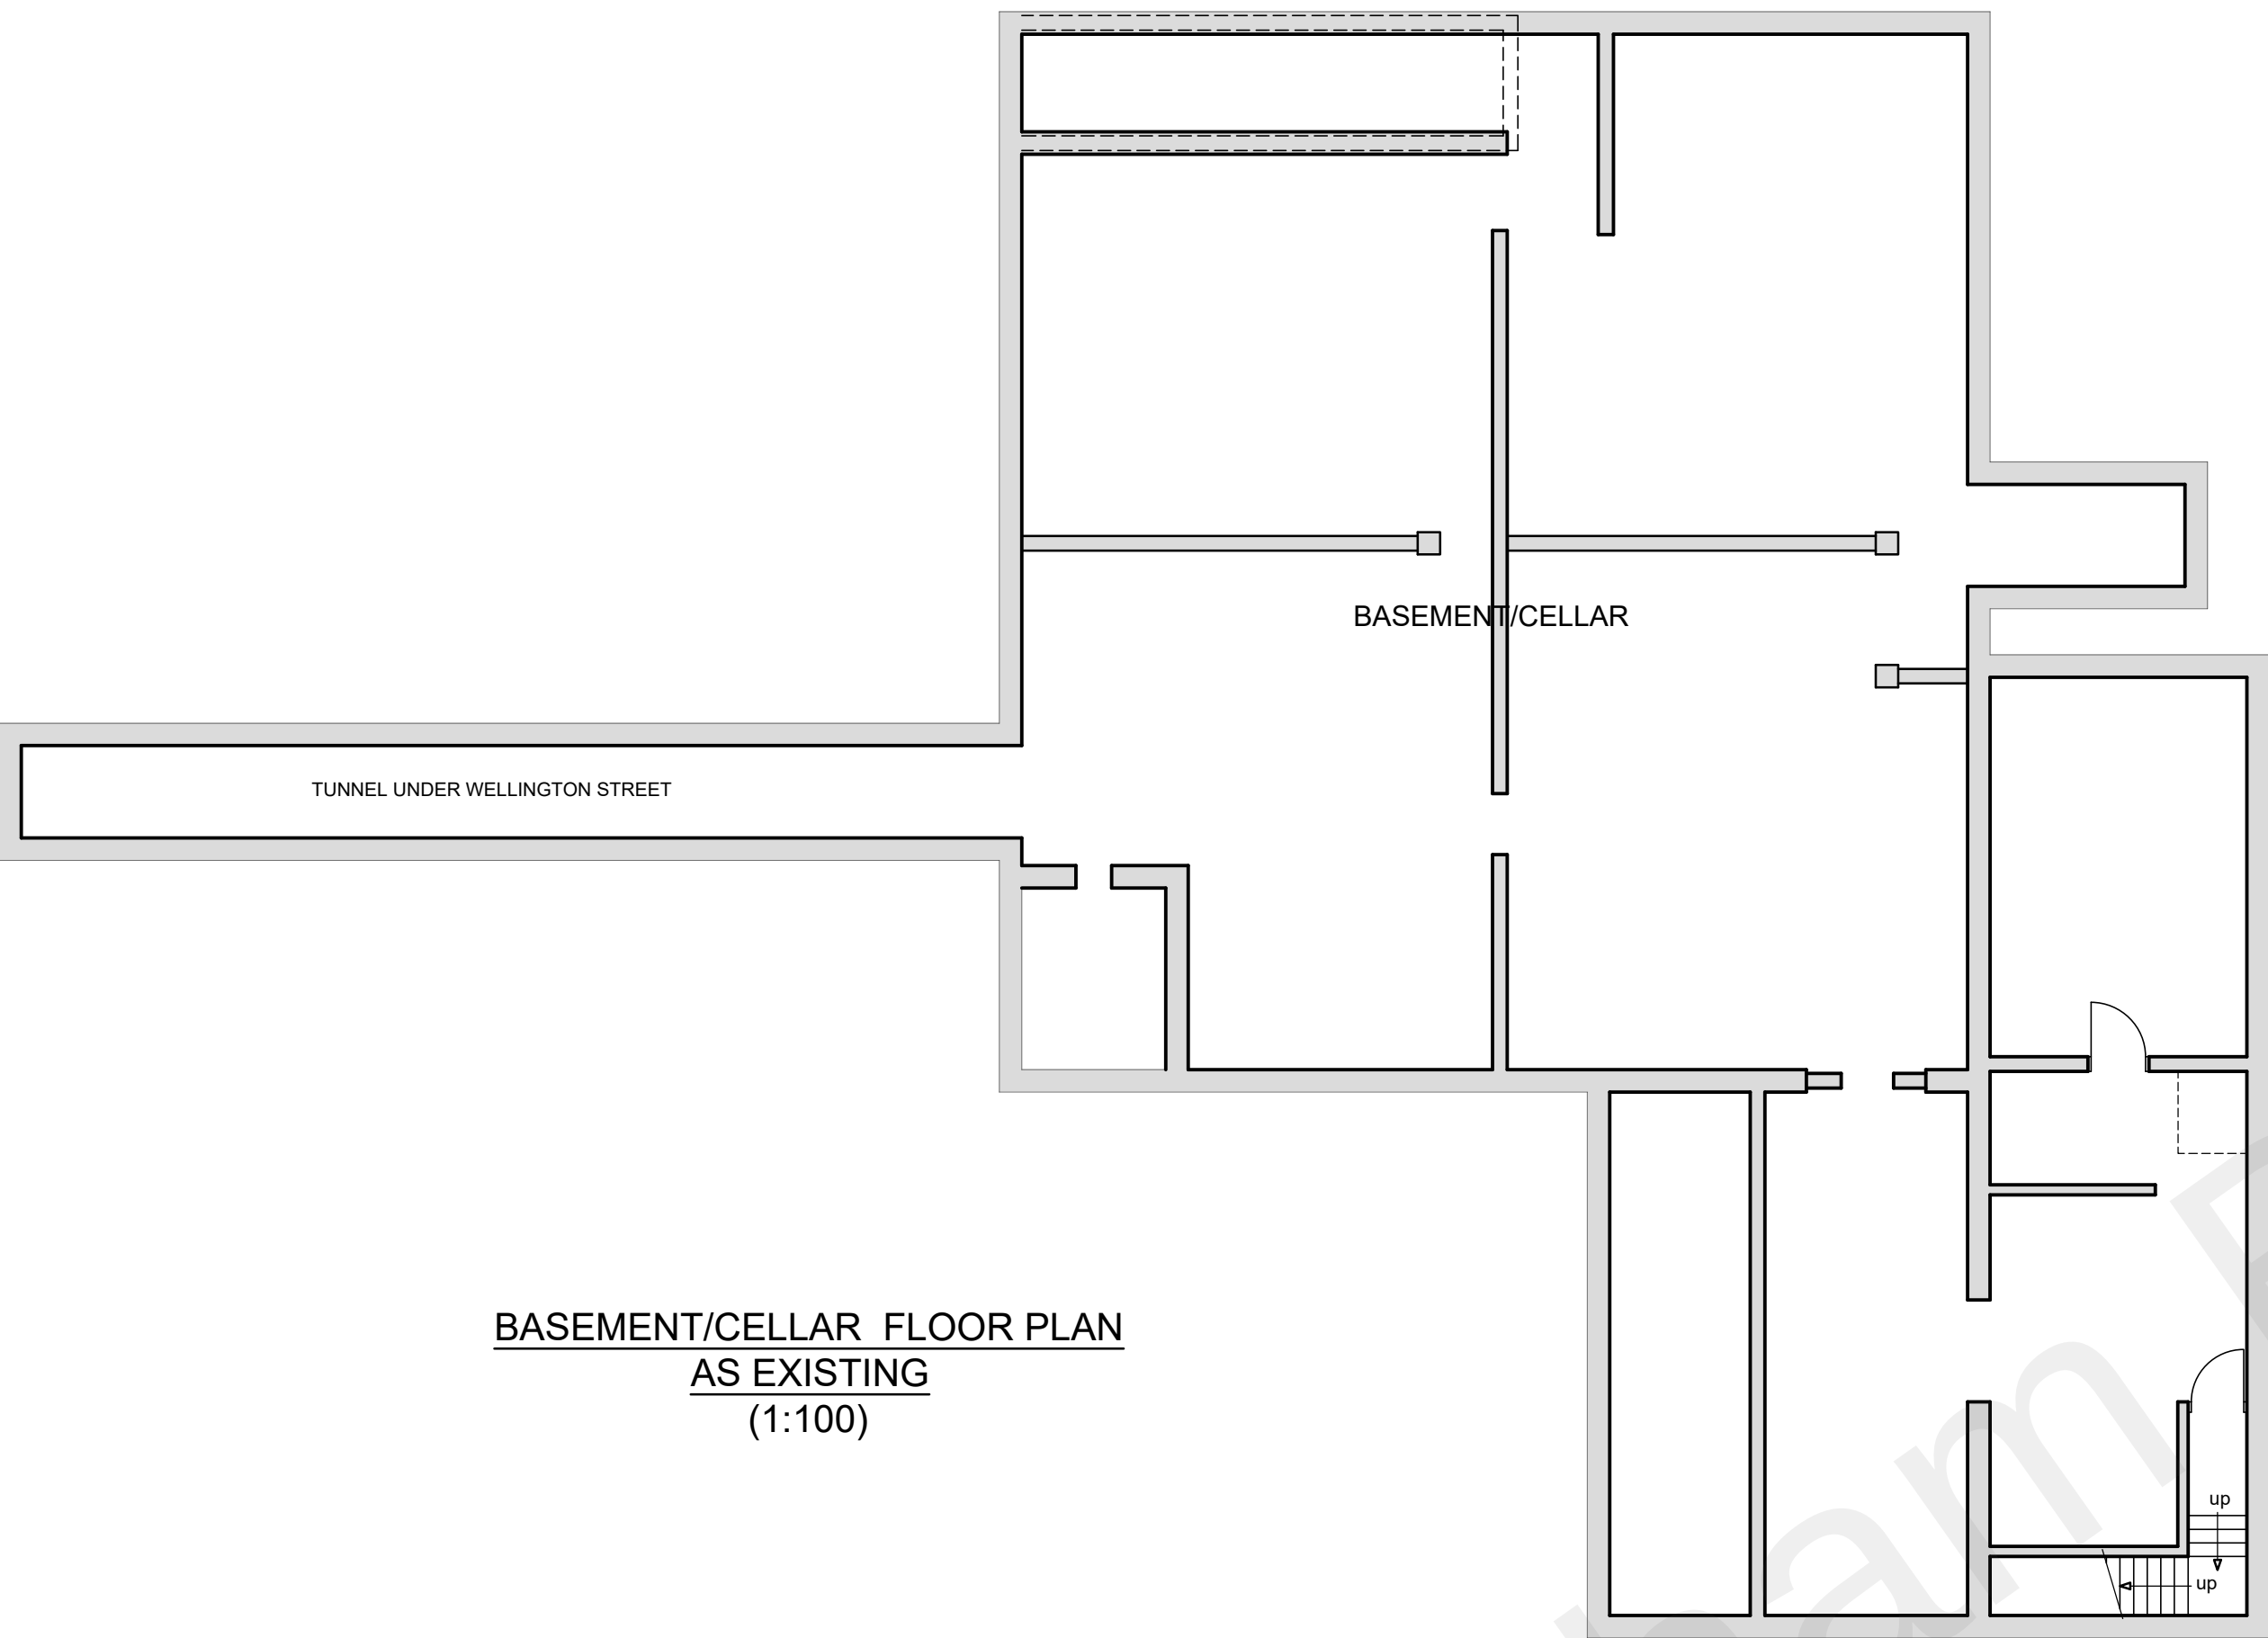

BASEMENT/CELLAR FLOOR PLAN
AS EXISTING
(1:100)

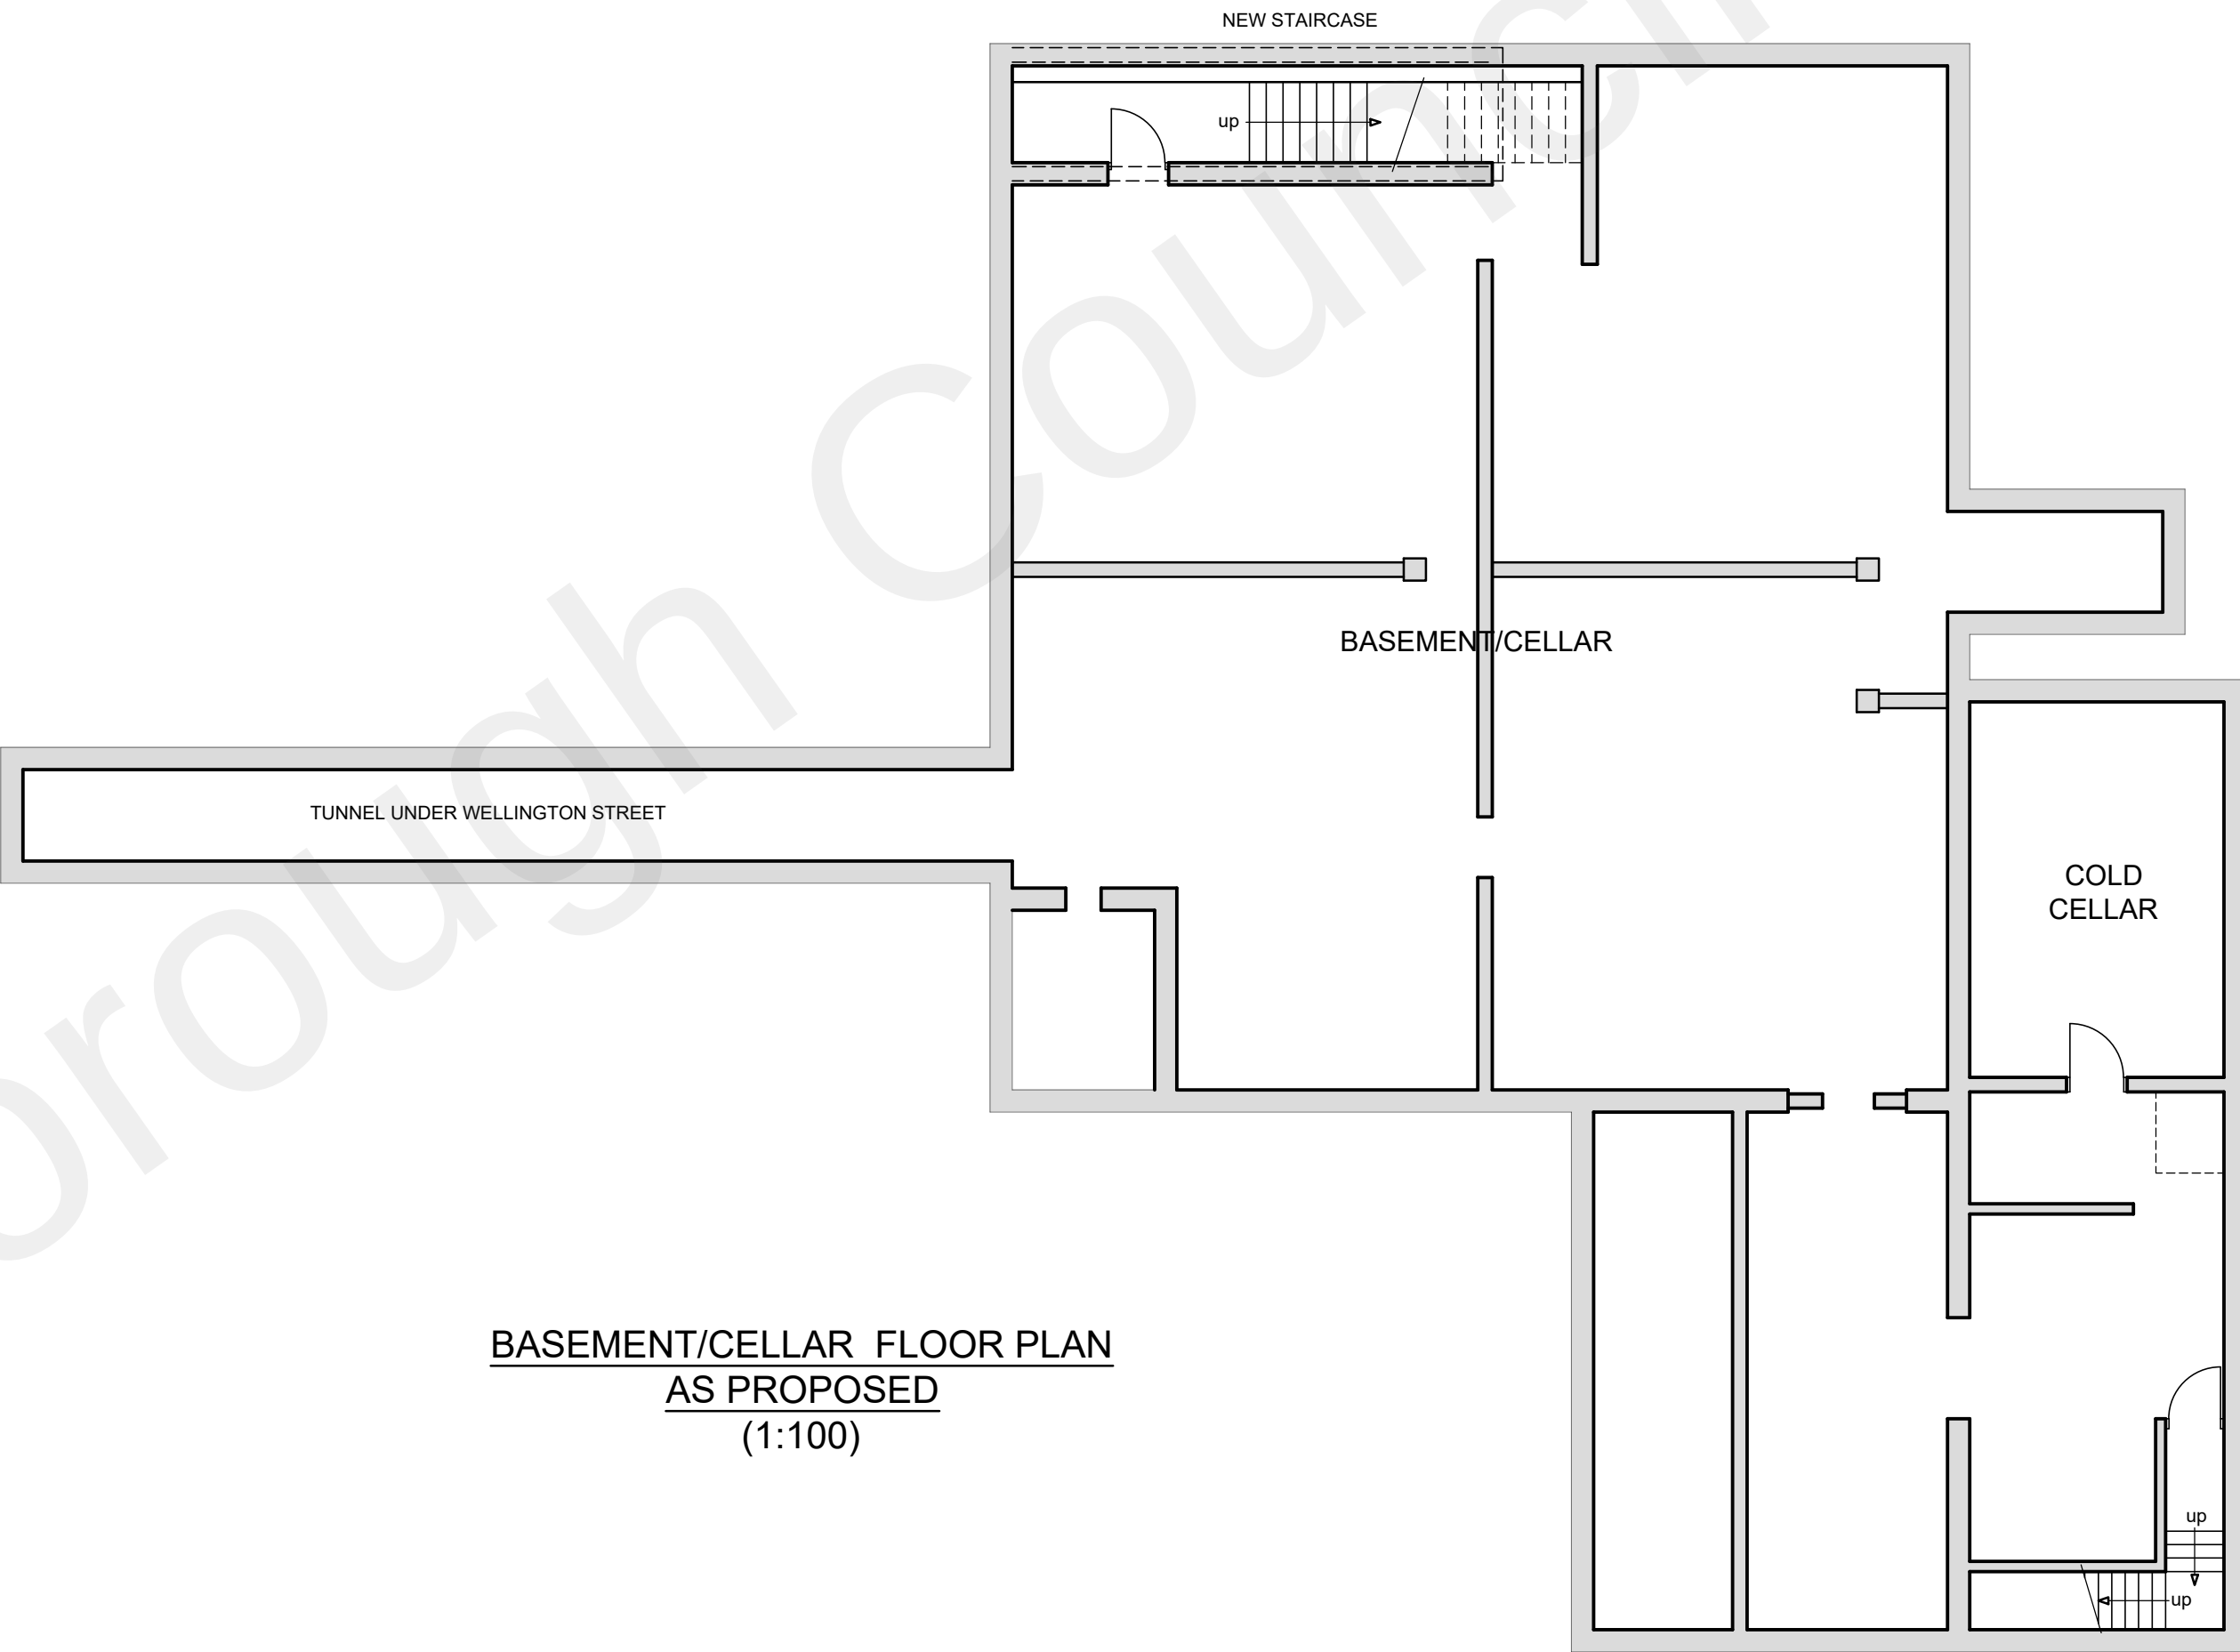

BASEMENT/CELLAR FLOOR PLAN
AS PROPOSED
(1:100)

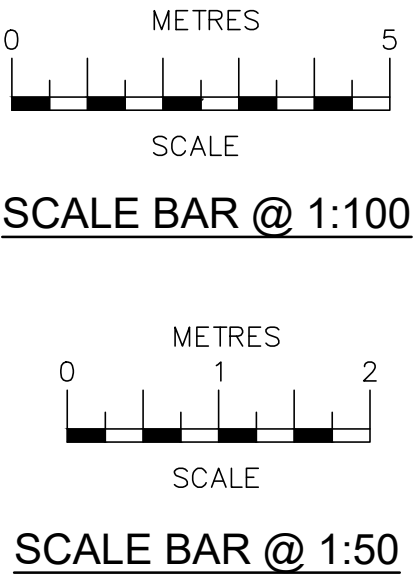

PART GROUND FLOOR PLAN
(1:50)

Date	No	Revision
Penfold Project Services		
Epmarket, Wrotham Road, Meopham, Kent, DA13 0JH Telephone: 01474 816690 e-mail: apenfold448@btinternet.com		
Job Title:	JOLLY DRAYMAN P.H. WELLINGTON STREET GRAVESNED KENT DA12 1JA	
Dwg Title:	BASEMENT/CELLAR PLAN AS EXISTING & AS PROPOSED	
Scale:	1:100 @ A1	
Dwg No.:	03	
Date:	September 2022	