






PROPOSED FRONT ELEVATION

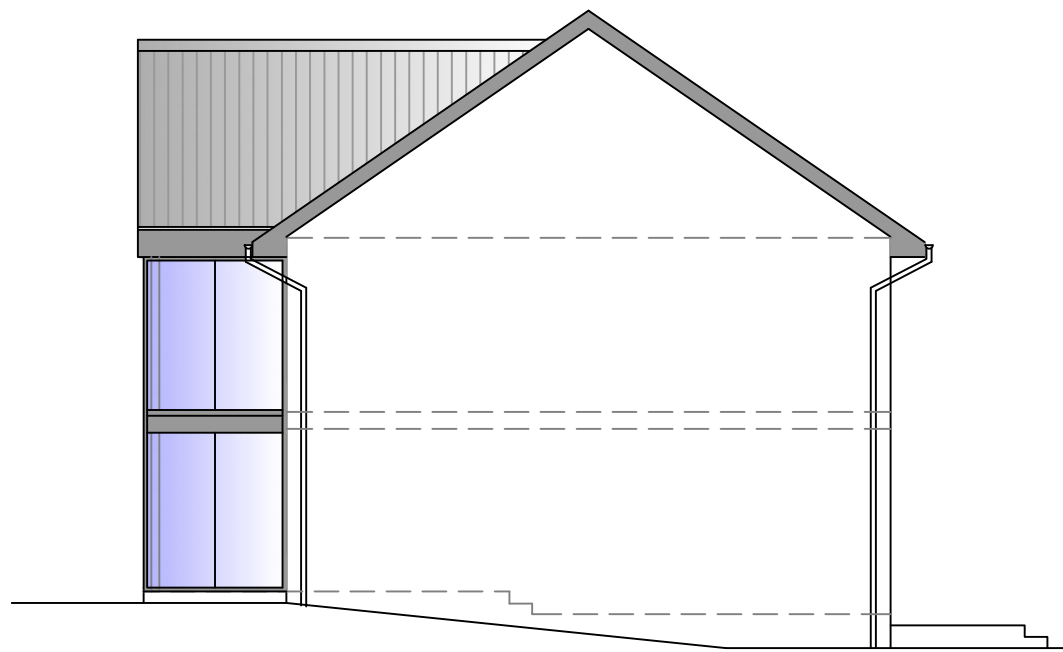


PROPOSED SIDE ELEVATION

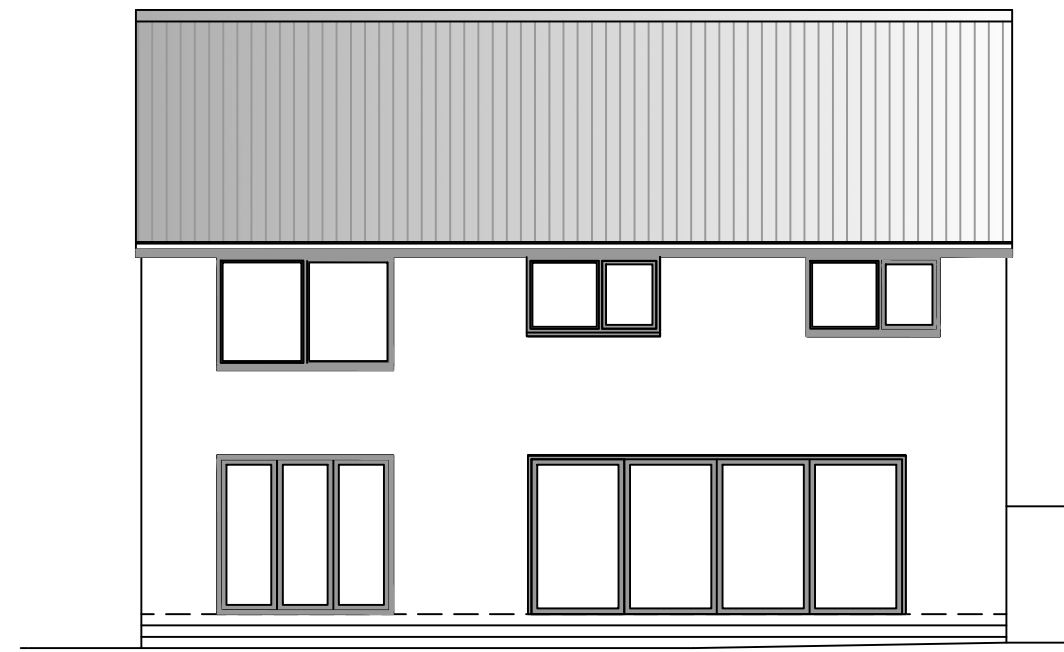


PROPOSED REAR ELEVATION

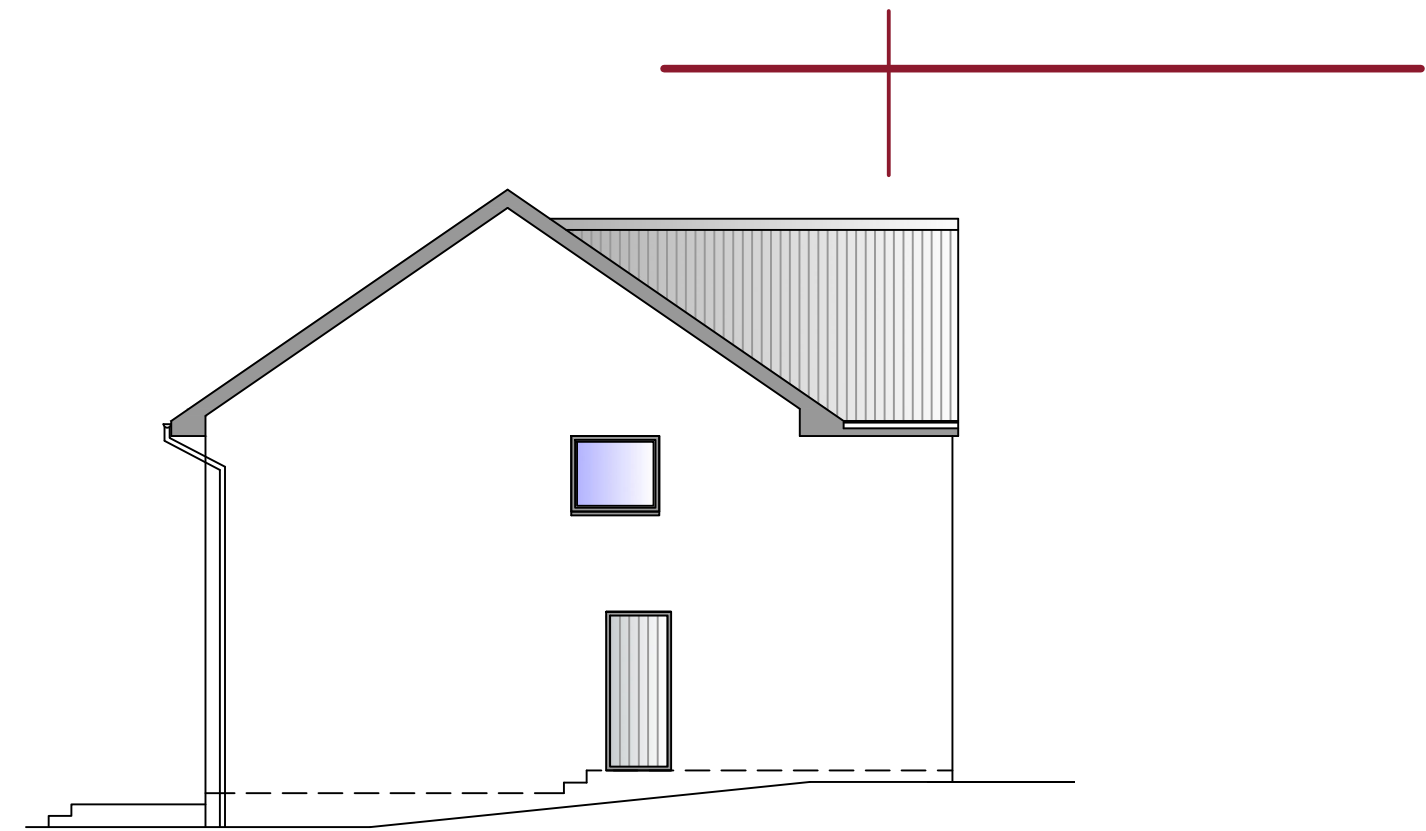


PROPOSED SIDE ELEVATION

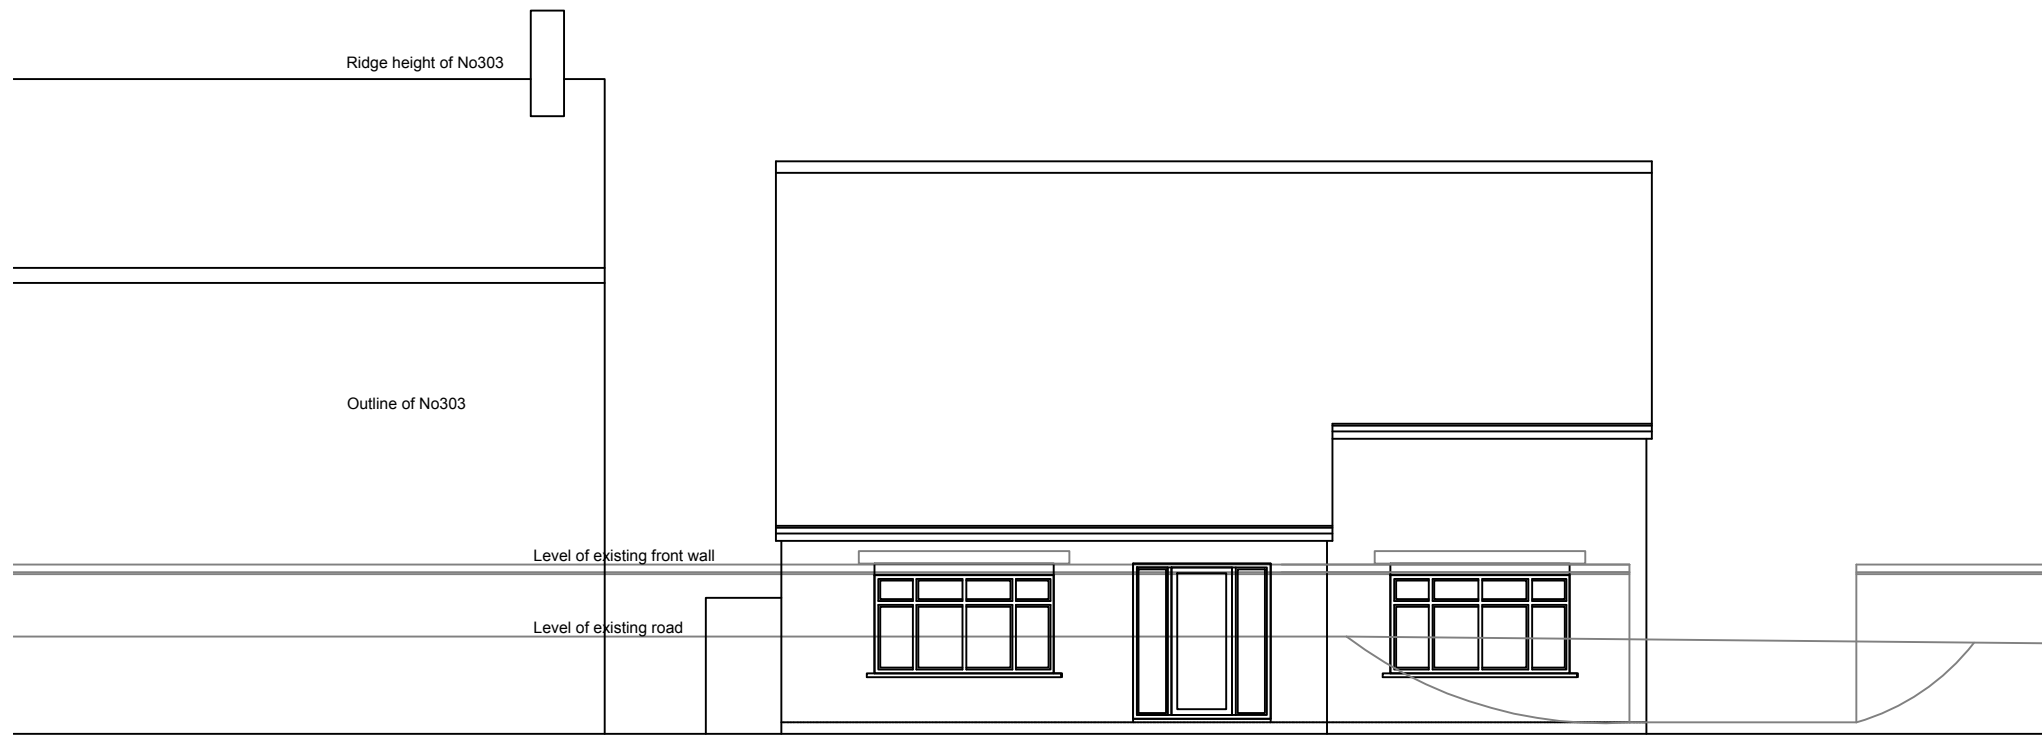


EXISTING FRONT ELEVATION

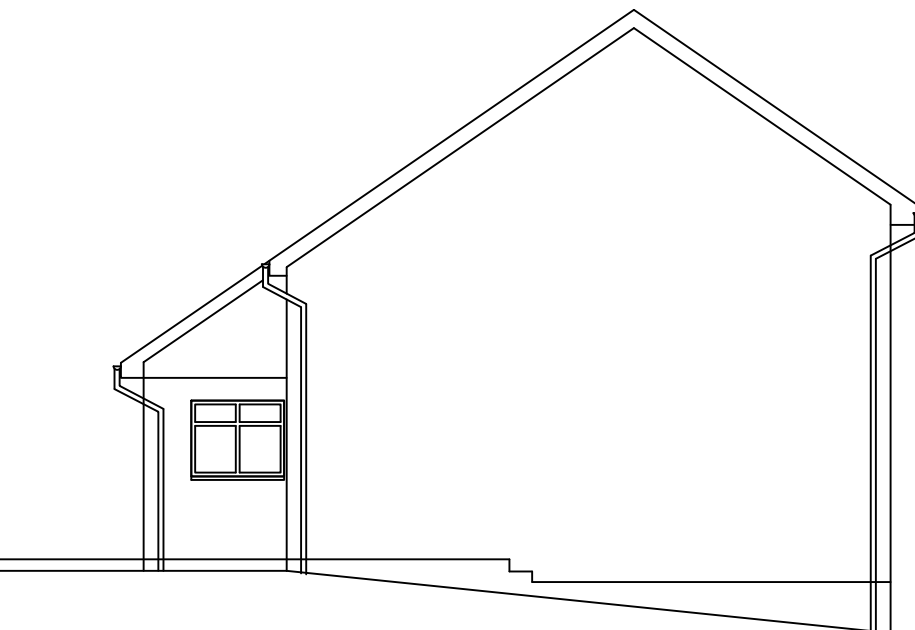


EXISTING SIDE ELEVATION

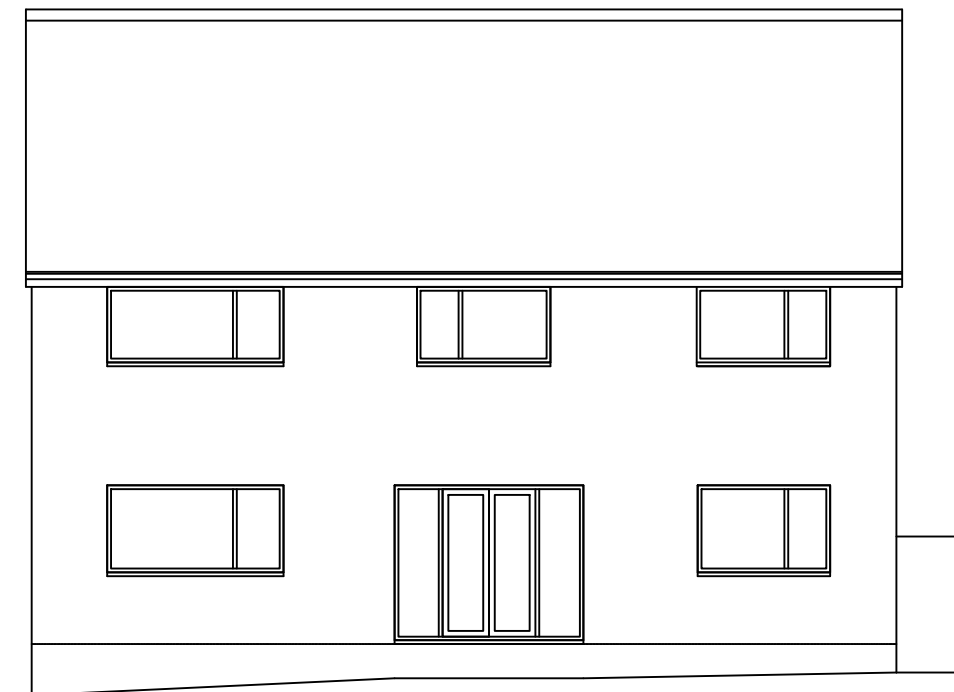

EXISTING REAR ELEVATION

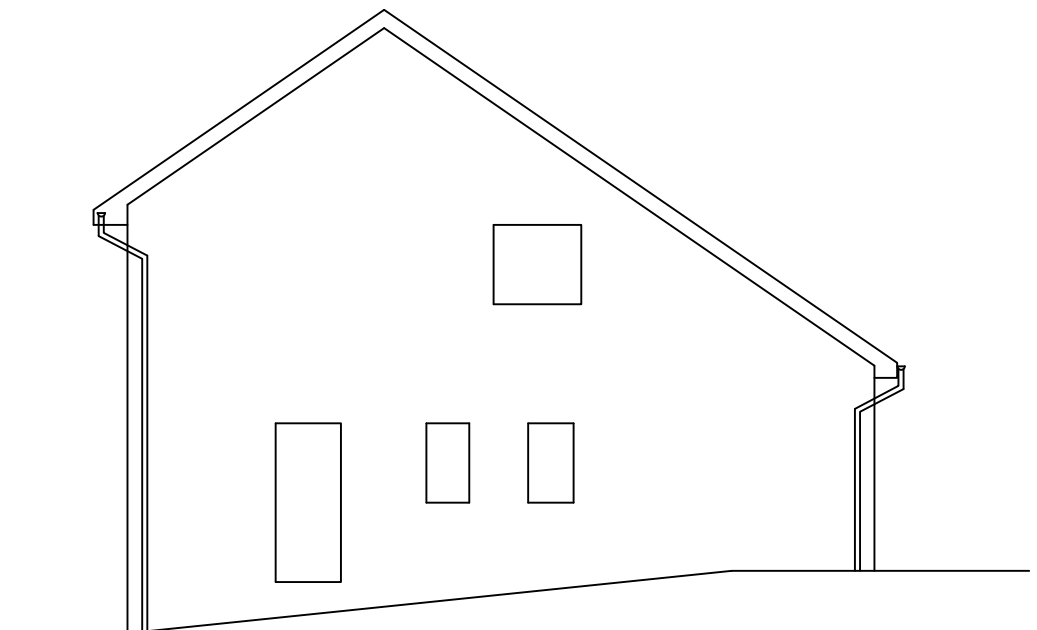


EXISTING SIDE ELEVATION

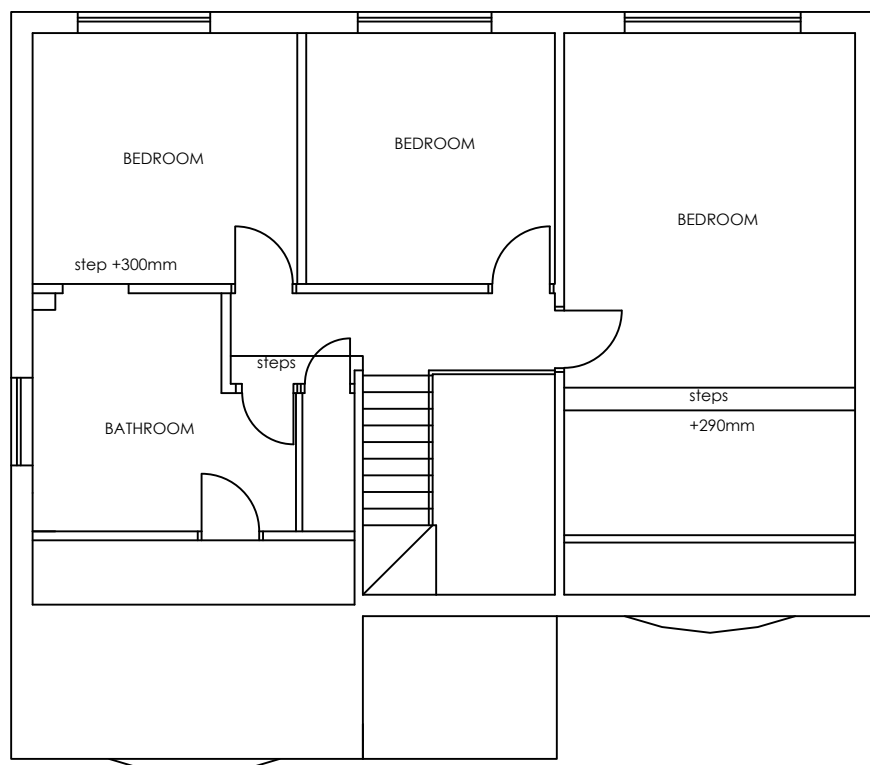


EXISTING FIRST FLOOR PLAN




EXISTING ROOF PLAN

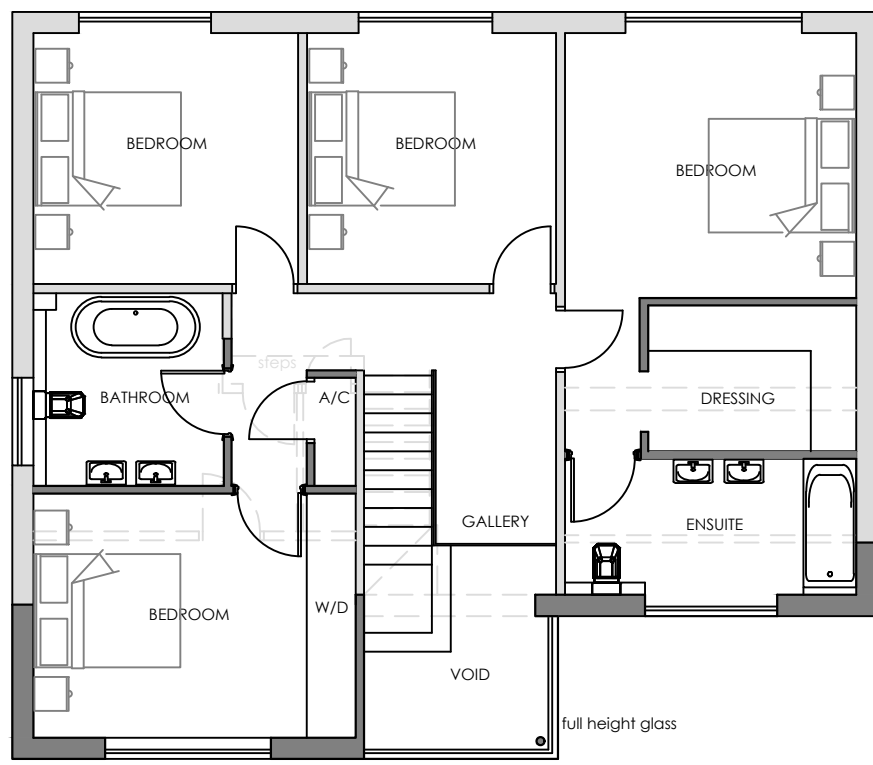


PROPOSED FIRST FLOOR PLAN

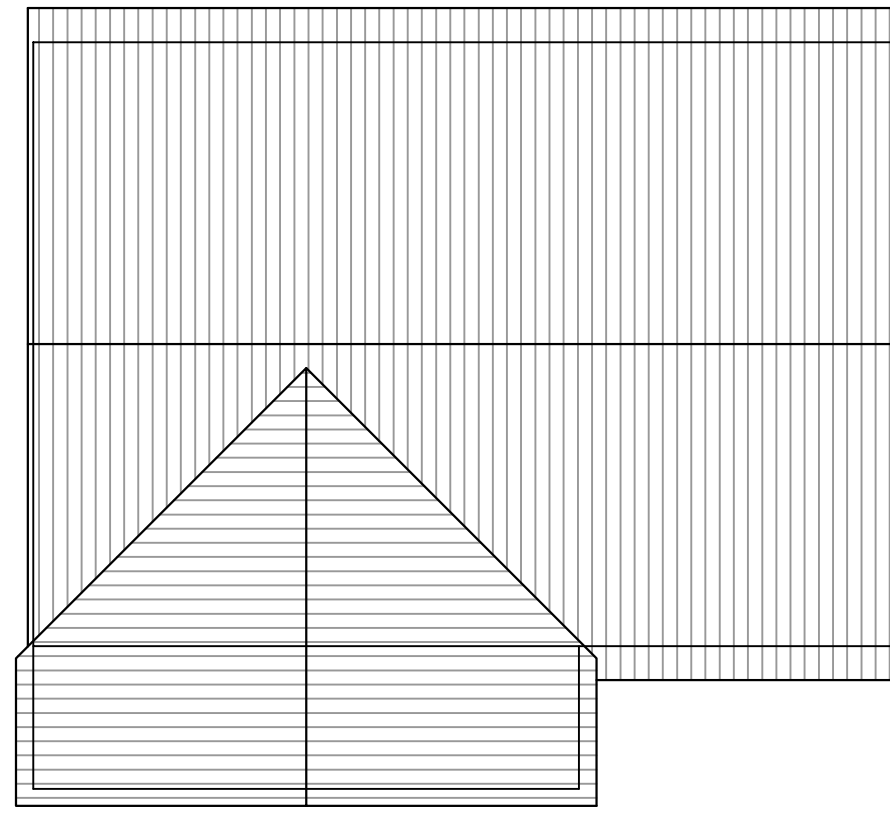


PROPOSED ROOF PLAN

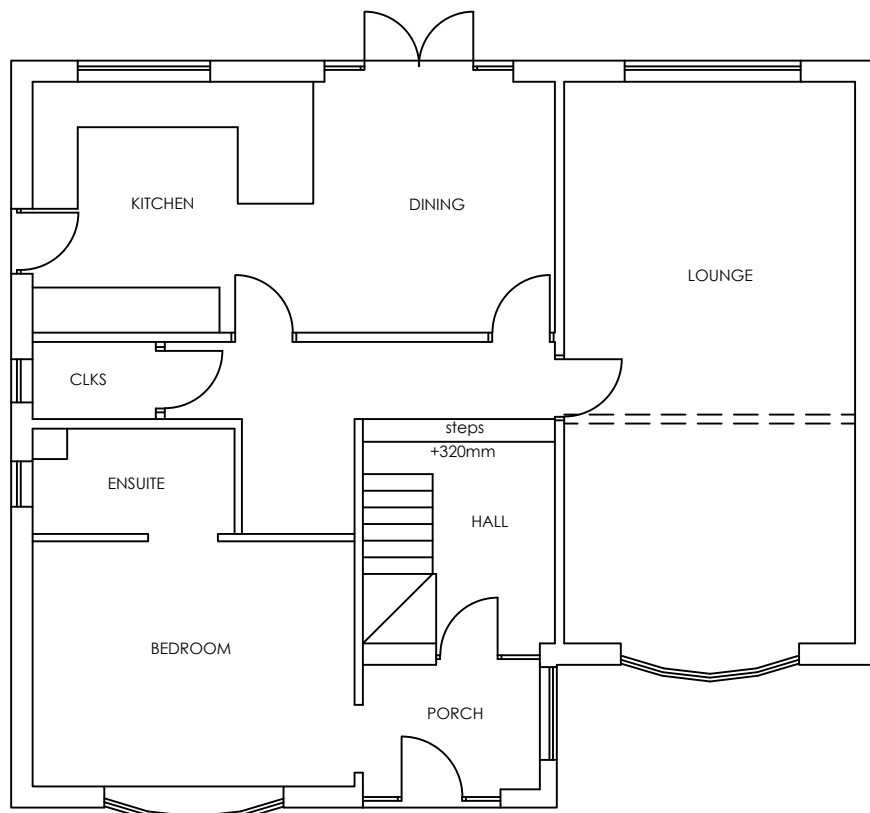

EXISTING GROUND FLOOR PLAN

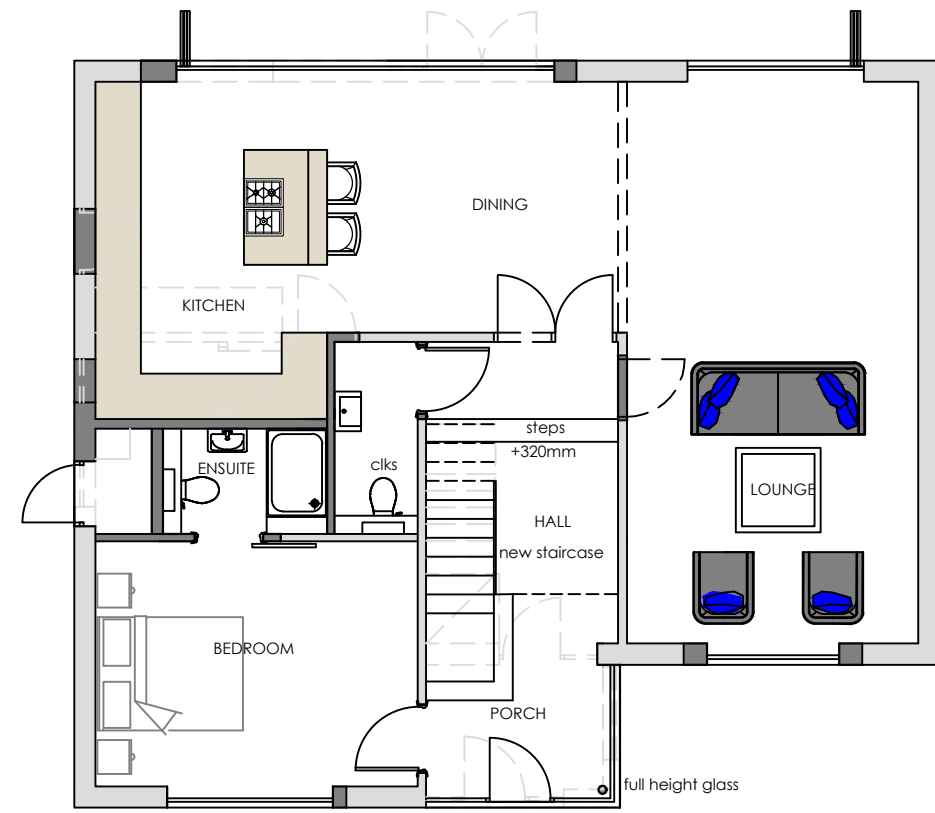

PROPOSED GROUND FLOOR PLAN

 

Scale Bar of 1:100

Revision	Date	Description

Status
PLANNING



design studio
priestfield stadium gillingham kent ME7 4DD
tel 01634 304700 fax 01634 850986
e mail: markcarter.design@virgin.net

Client
MR TODD BENETT

Drawing Title
FLOOR PLANS AND ELEVATIONS

Project Title
ALTERATIONS AT No301 WROTHAM ROAD

Scale 1:100	Date OCT 23	Drawn MC
----------------	----------------	-------------

Drawing No 3505 - 001	Rev D
--------------------------	----------