

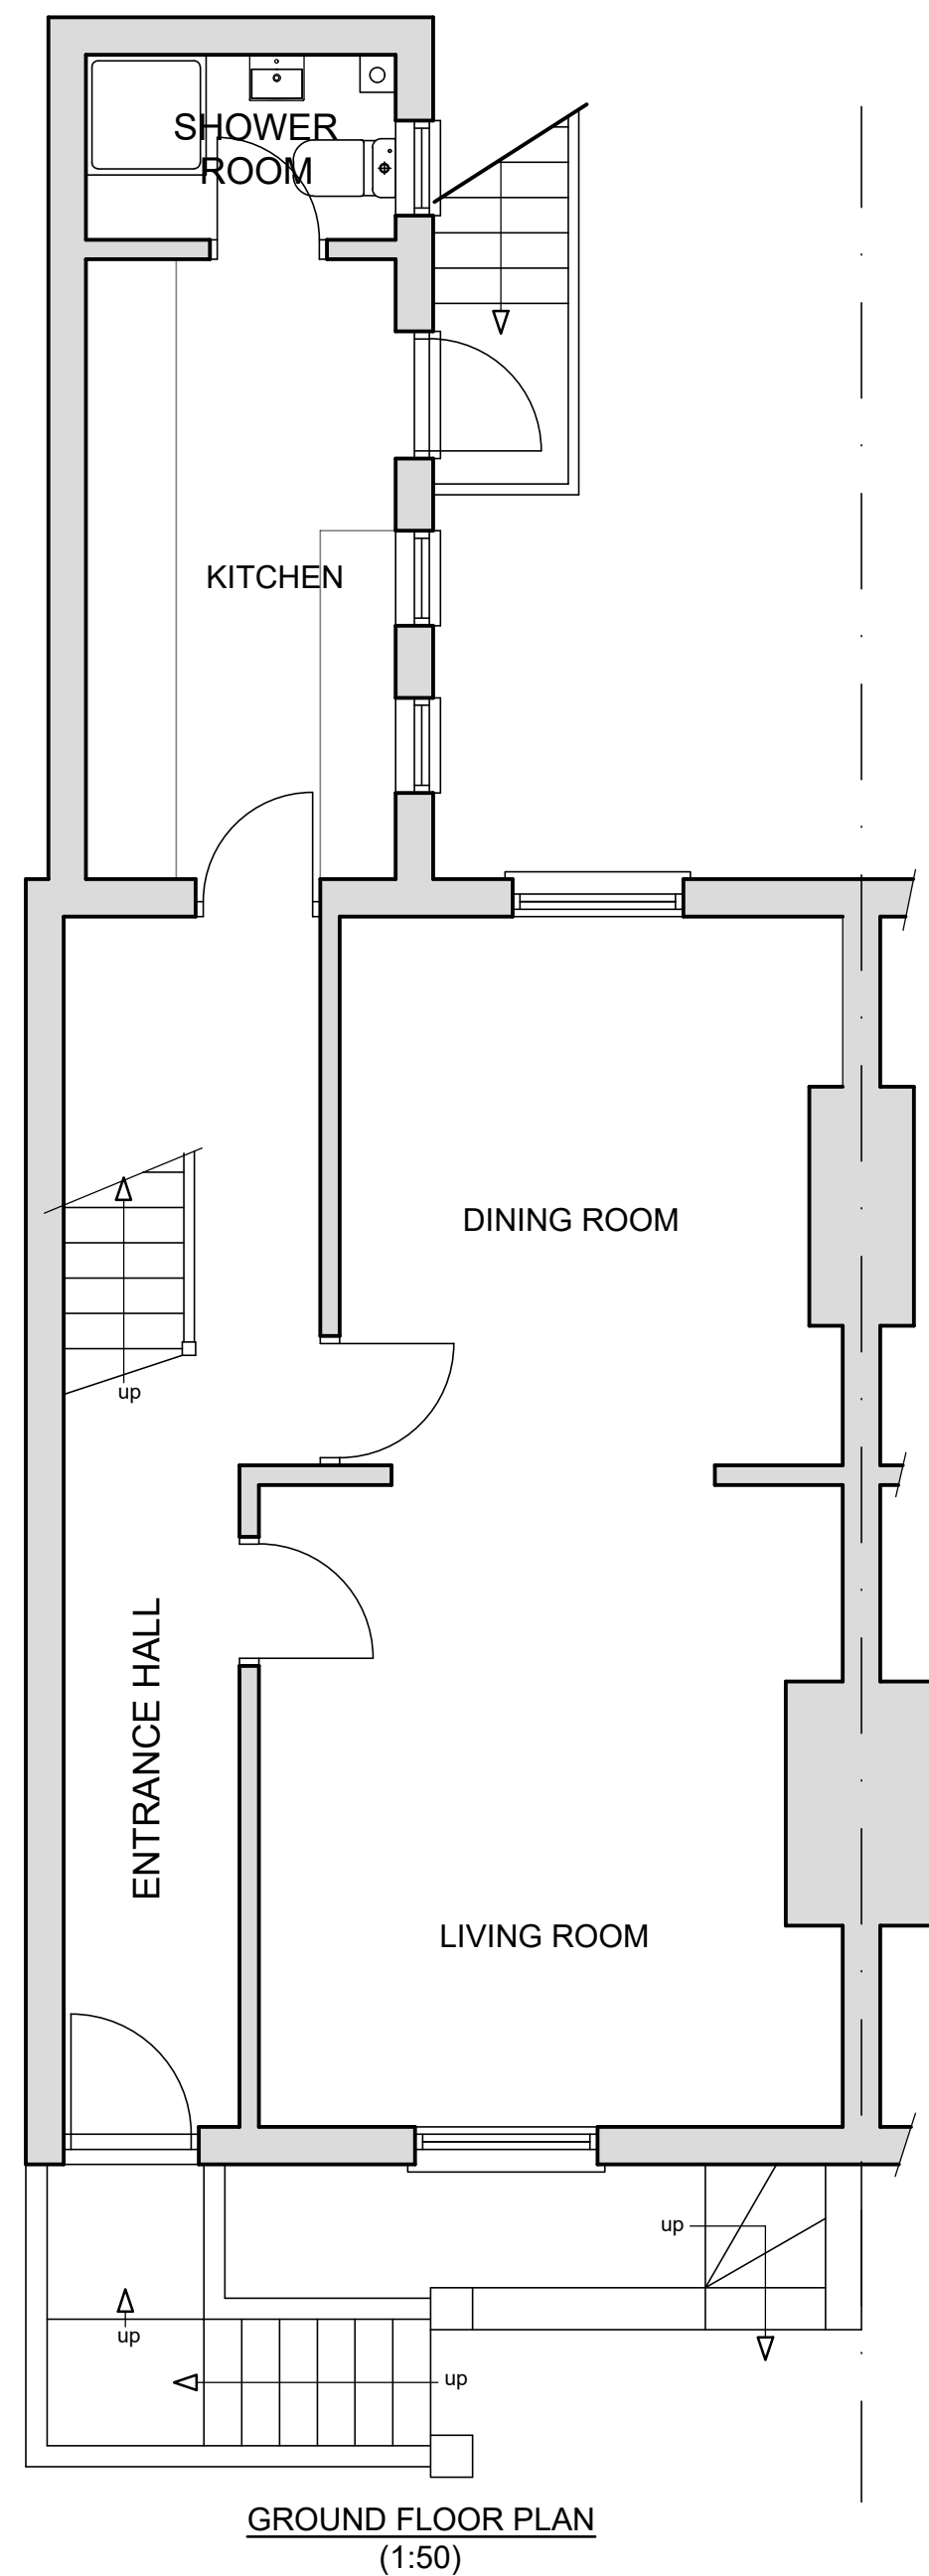
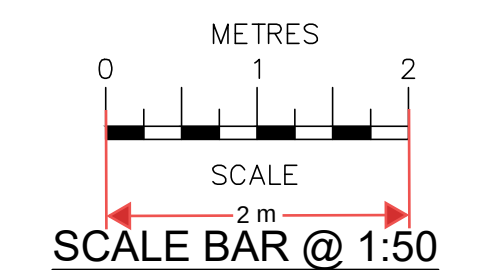


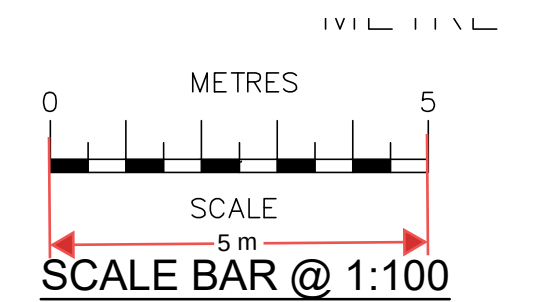

Architectural floor plan of the first floor of a house. The plan shows a central hallway with a staircase labeled 'up' and 'down'. There are two bedrooms, one on the left and one on the right. The left bedroom has a window with a flower box. The right bedroom has a window with a flower box. The plan is labeled 'FIRST FLOOR PLAN (1:50)'.

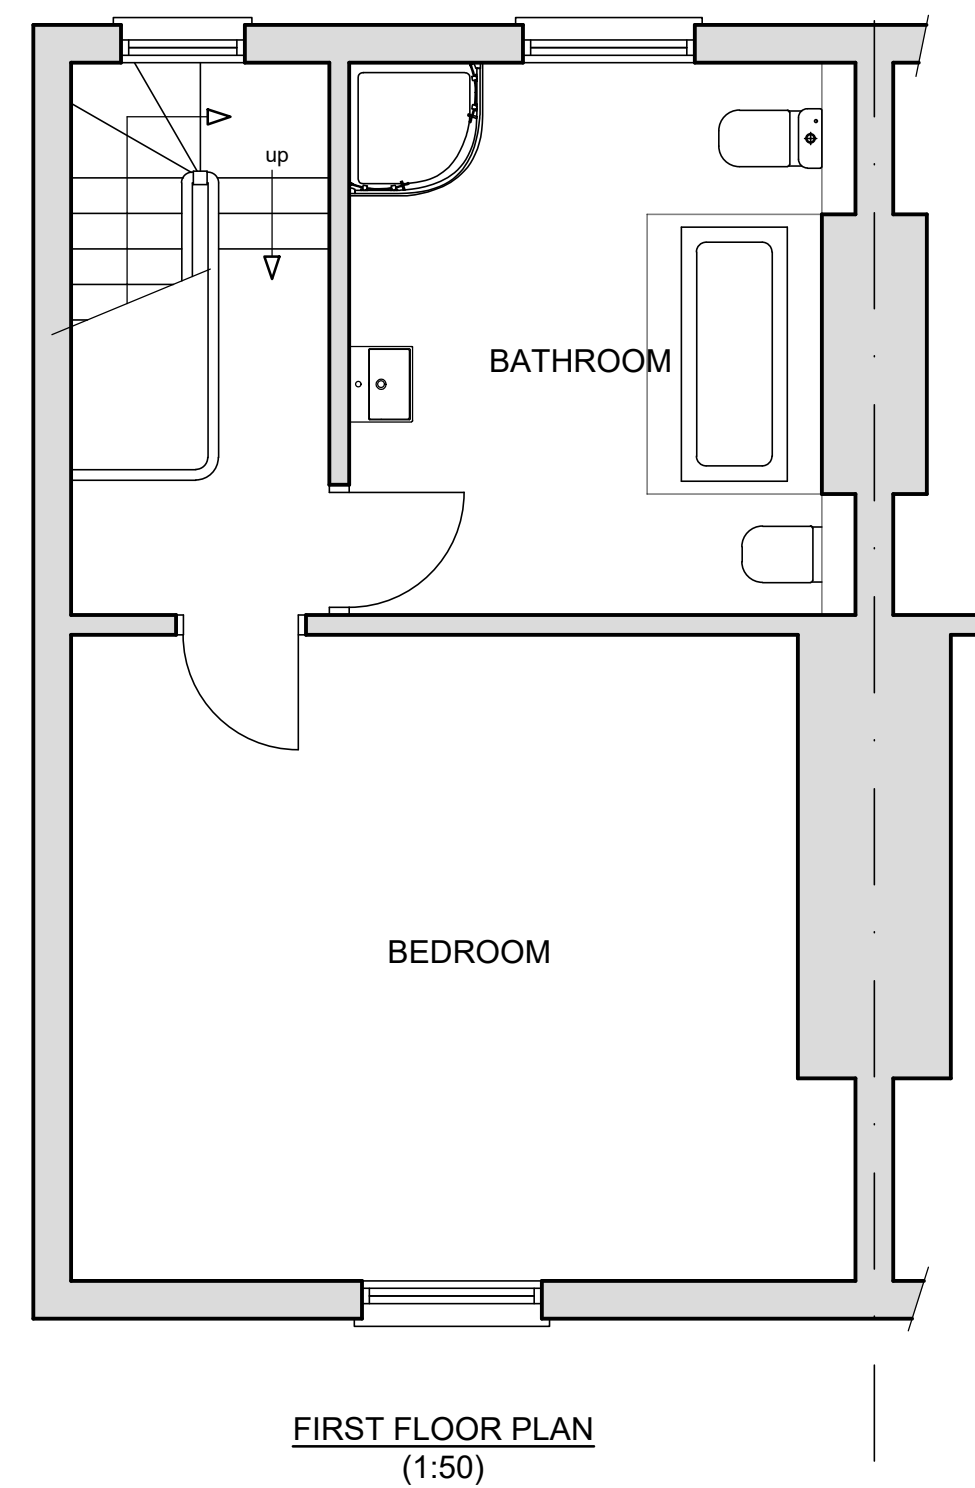

Date	No	Revision
<i>Penfold Project Services</i> Epmarket, Wrotham Road, Meopham, Kent, DA13 0JH Telephone: 01474 816690 e-mail: apenfold448@btinternet.com		
Job Title: 69 DARNLEY ROAD GRAVESEND KENT DA11 0SQ		
Dwg Title: FLOOR PLANS AS EXISTING		
Scale: 1:100 @ A2		
Dwg No.: 01		
Date: Novemebr 2023		