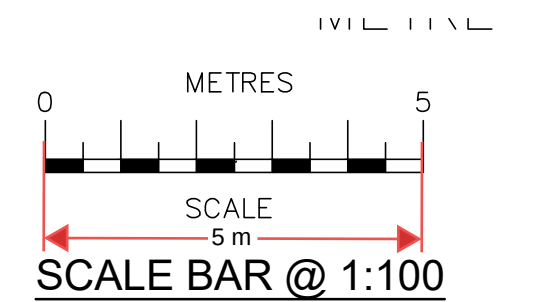
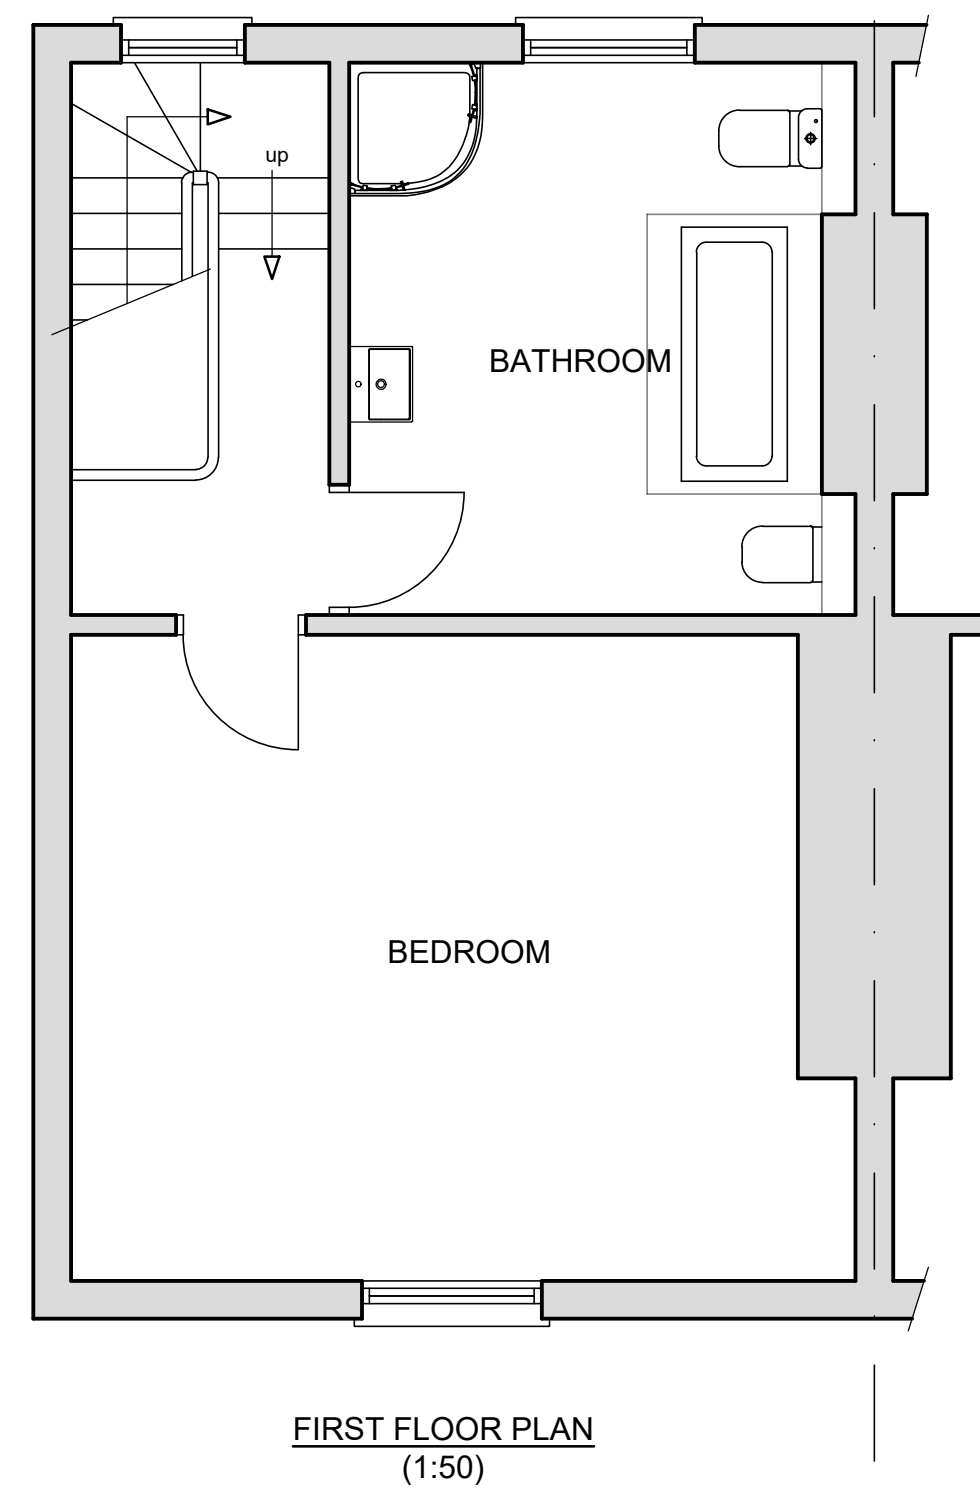
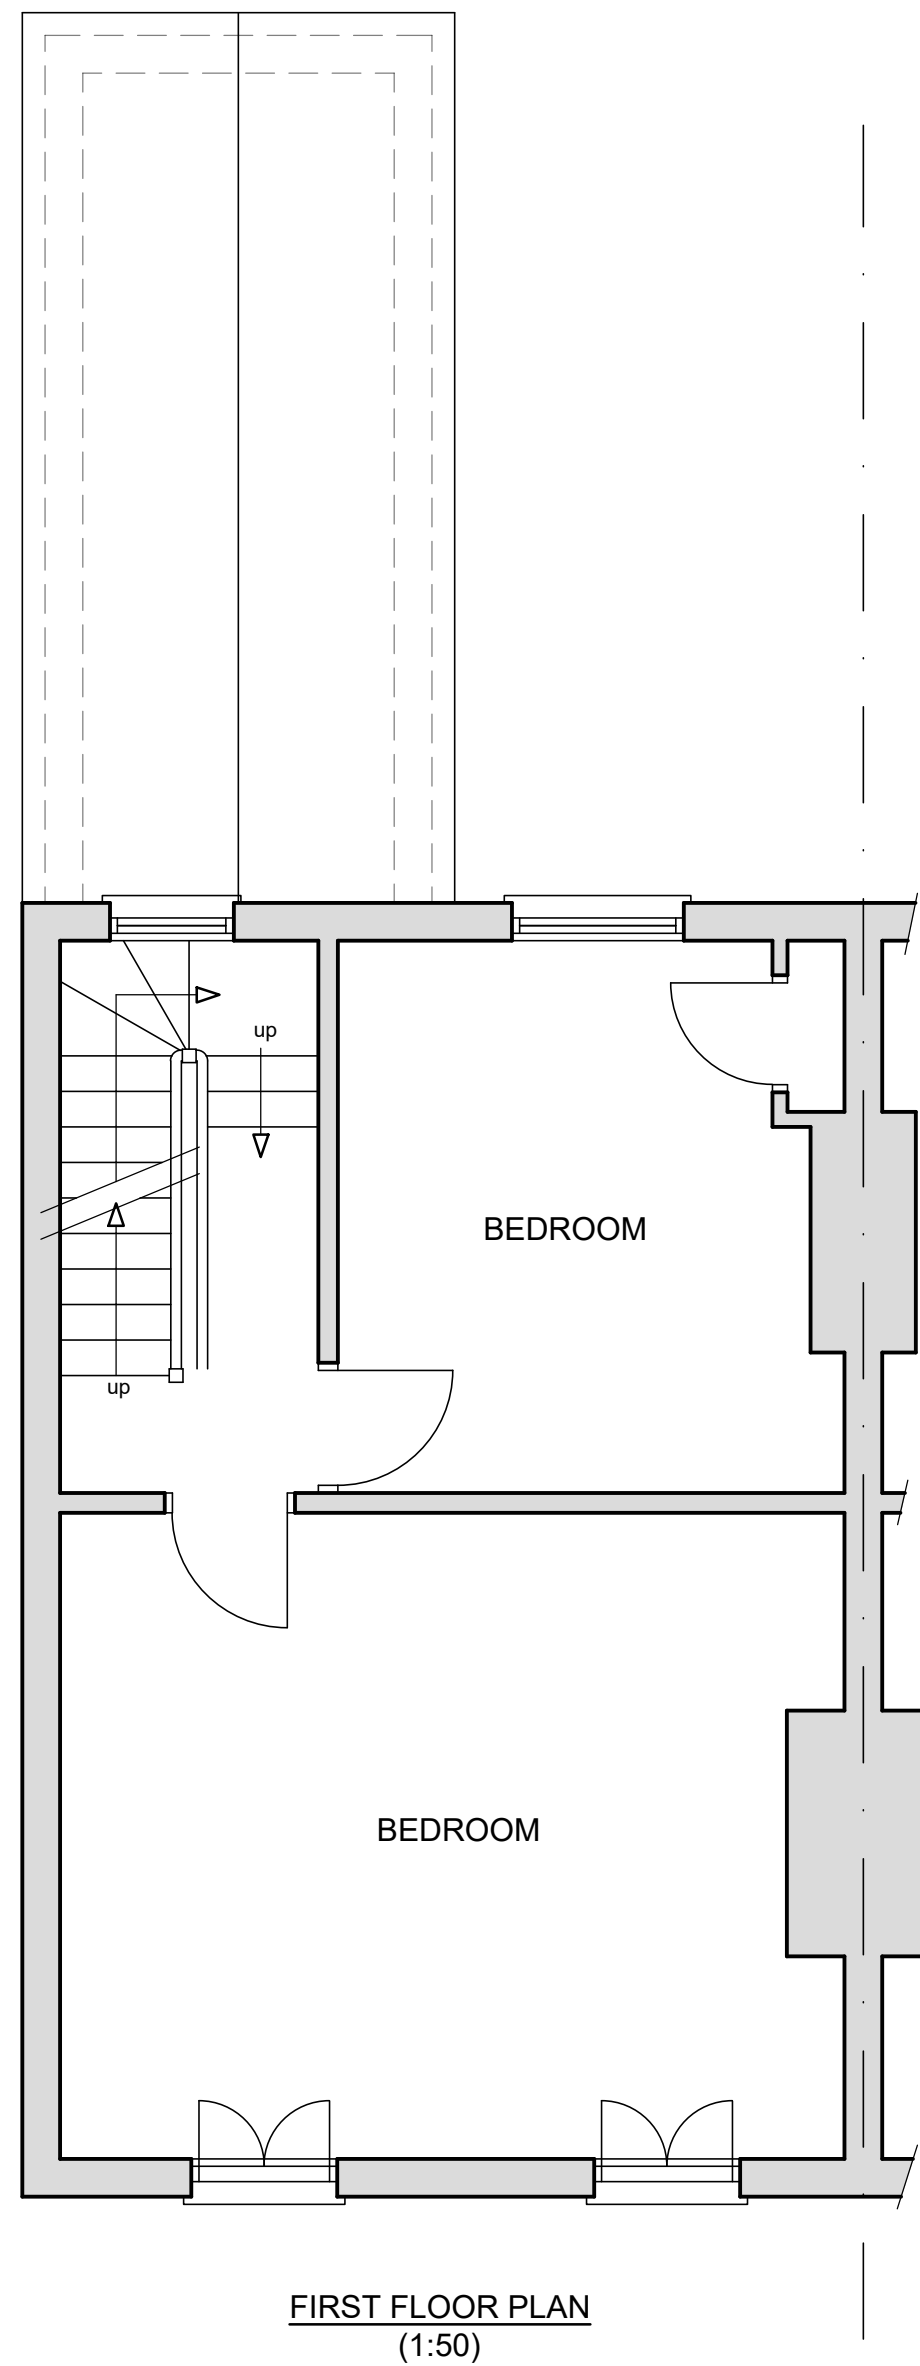
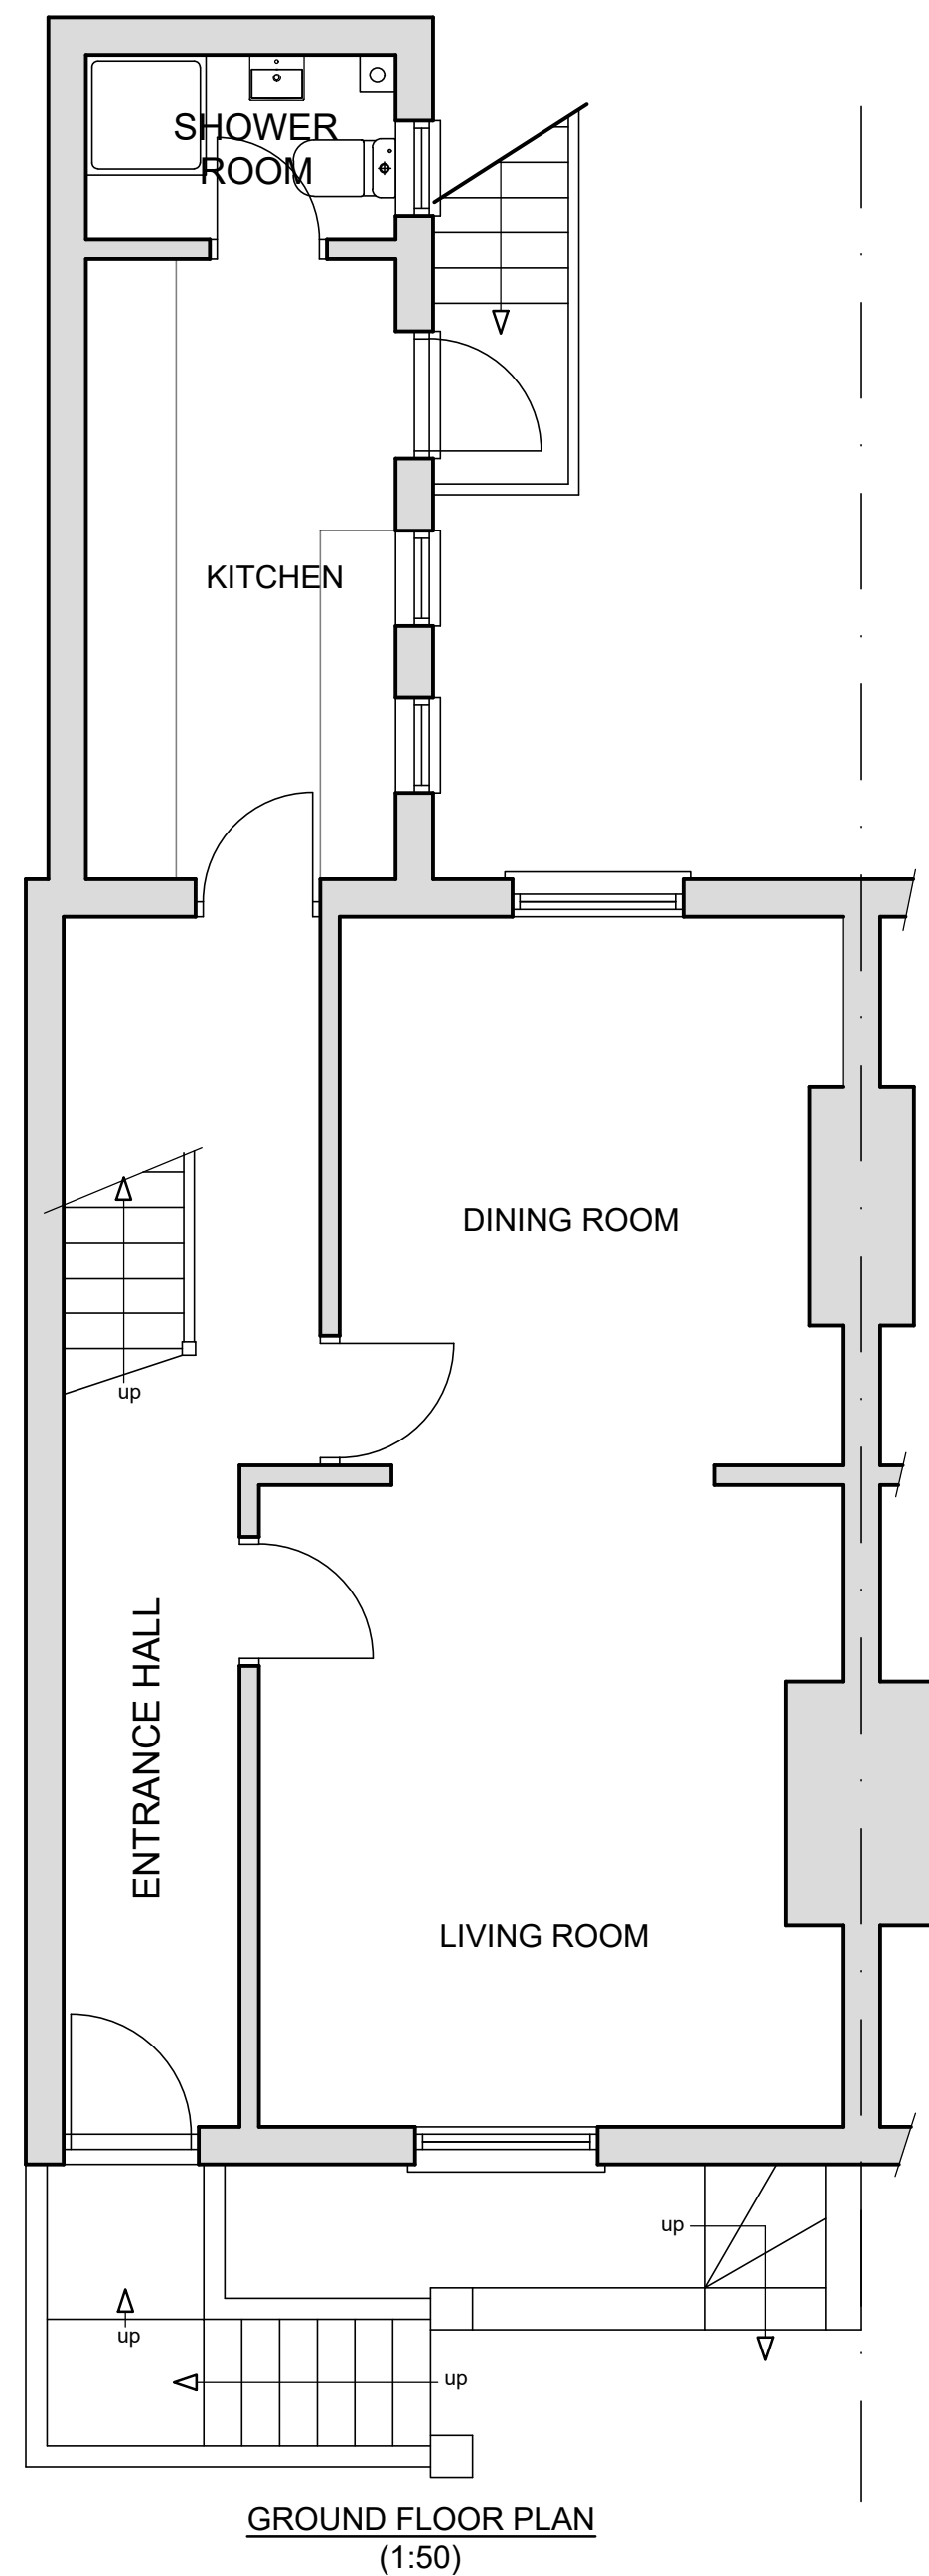


Date	No	Revision
<i>Penfold Project Services</i>		
Epmarket, Wrotham Road, Meopham, Kent, DA13 0JH		
Telephone: 01474 816690		
e-mail: apenfold448@btinternet.com		
Job Title:	69 DARNLEY ROAD GRAVESEND KENT DA11 0SQ	
Dwg Title:	FLOOR PLANS AS PROPOSED	
Scale:	1:100 @ A2	
Dwg No.:	02	
Date:	Novemebr 2023	