



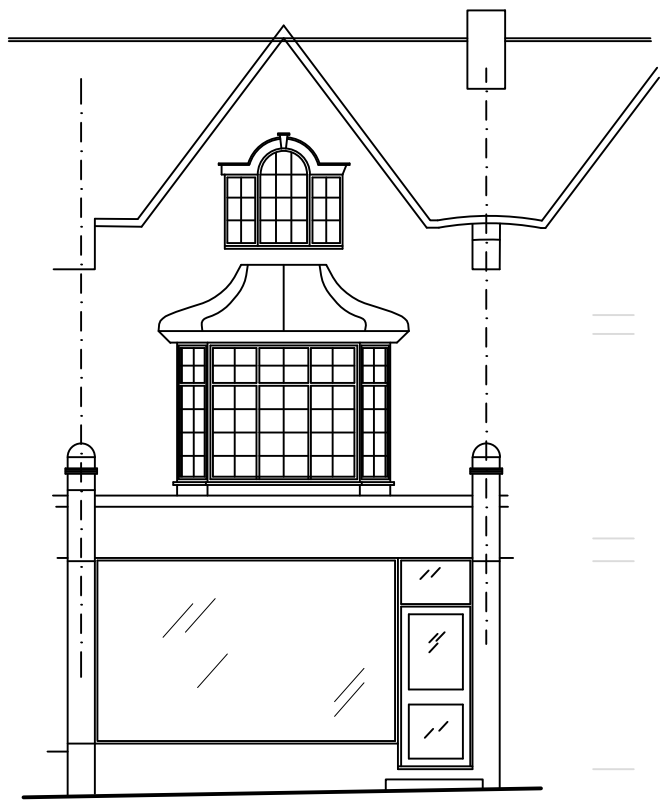


Front Elevation


Scale 1:100

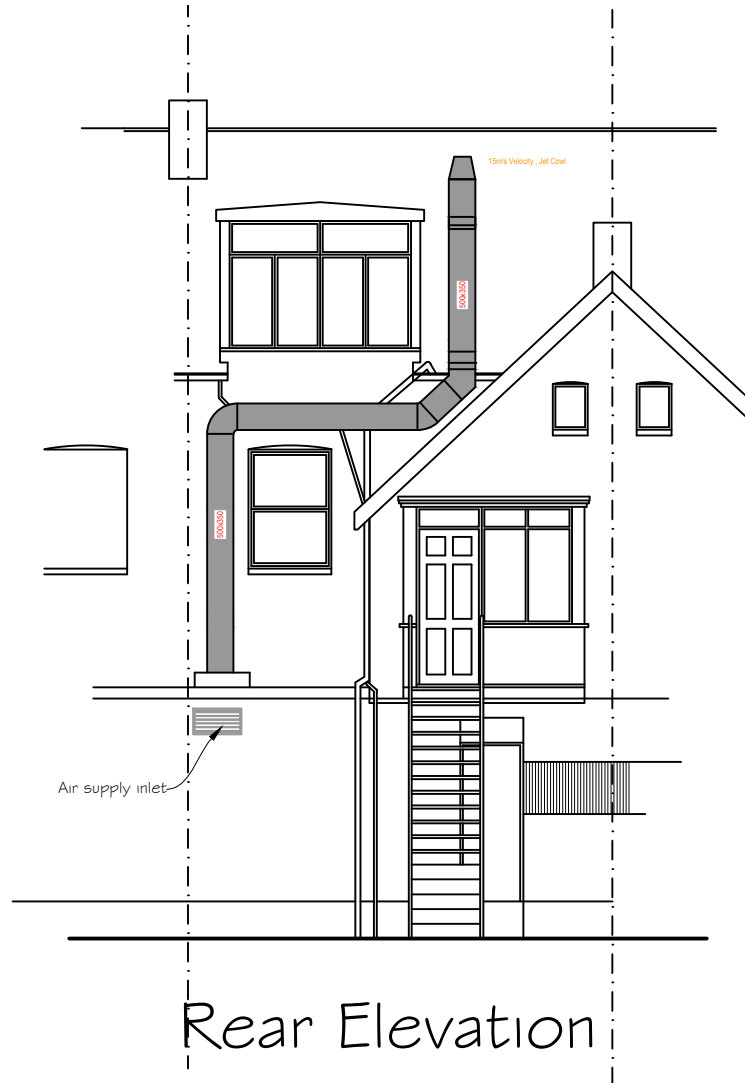

Rear Elevation

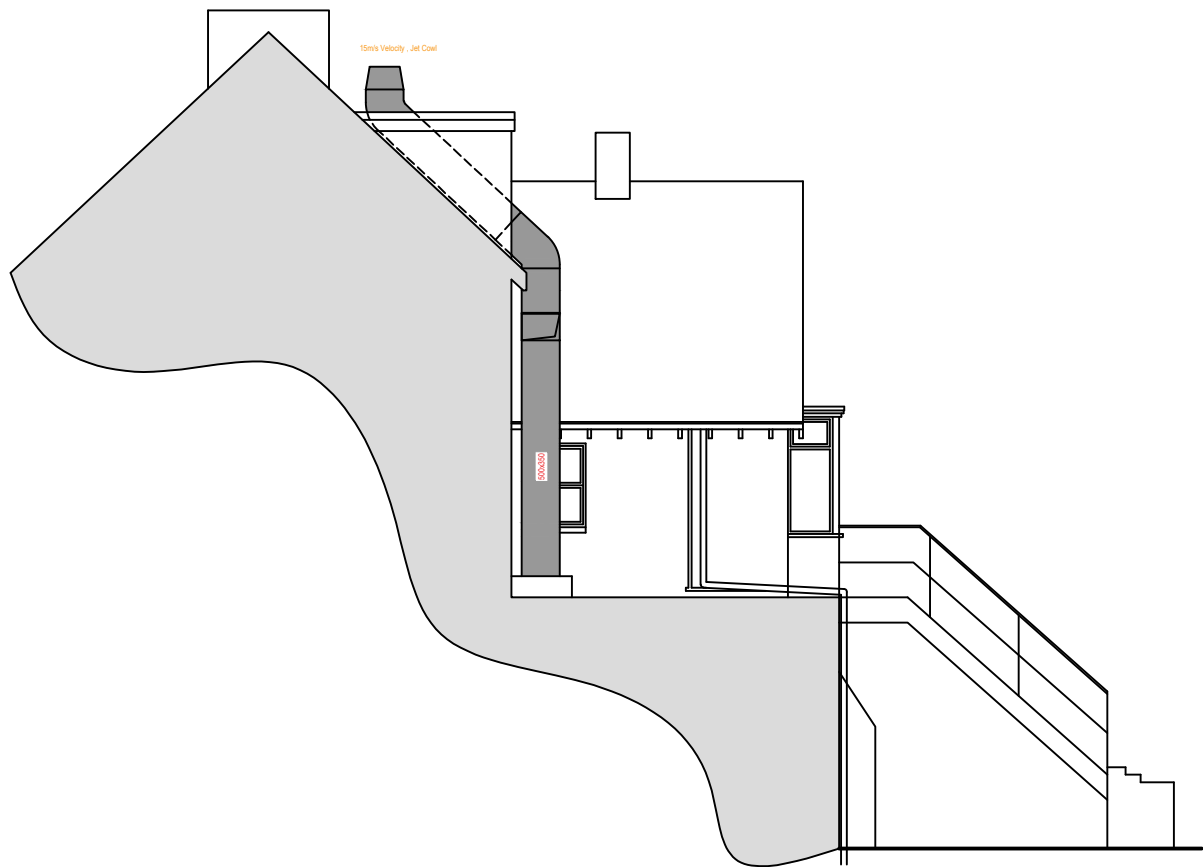


Side Elevation

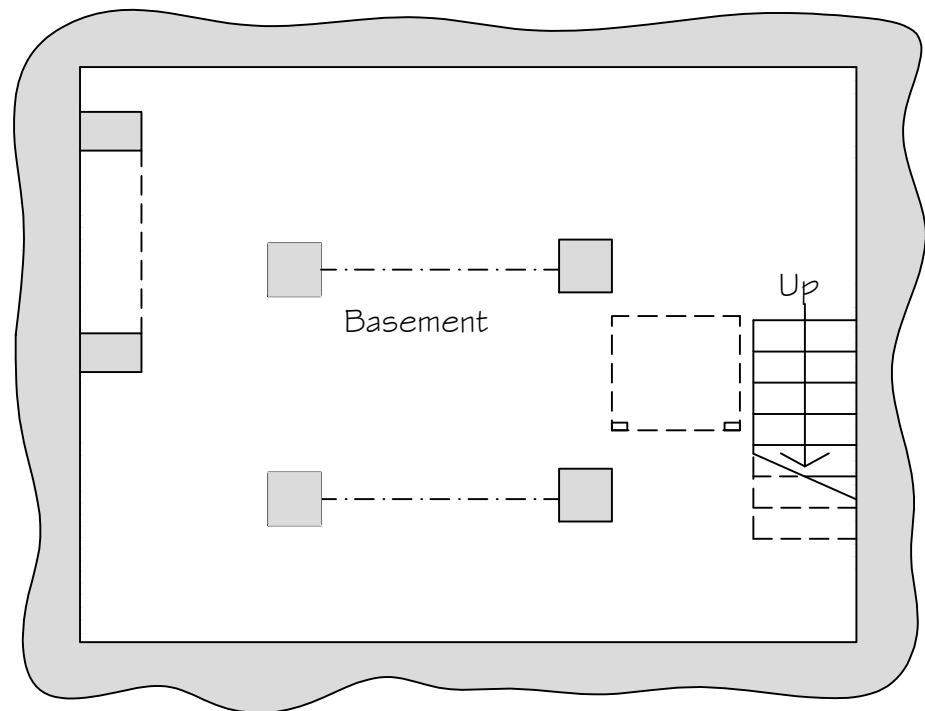


Basement plan

Scale 1:50

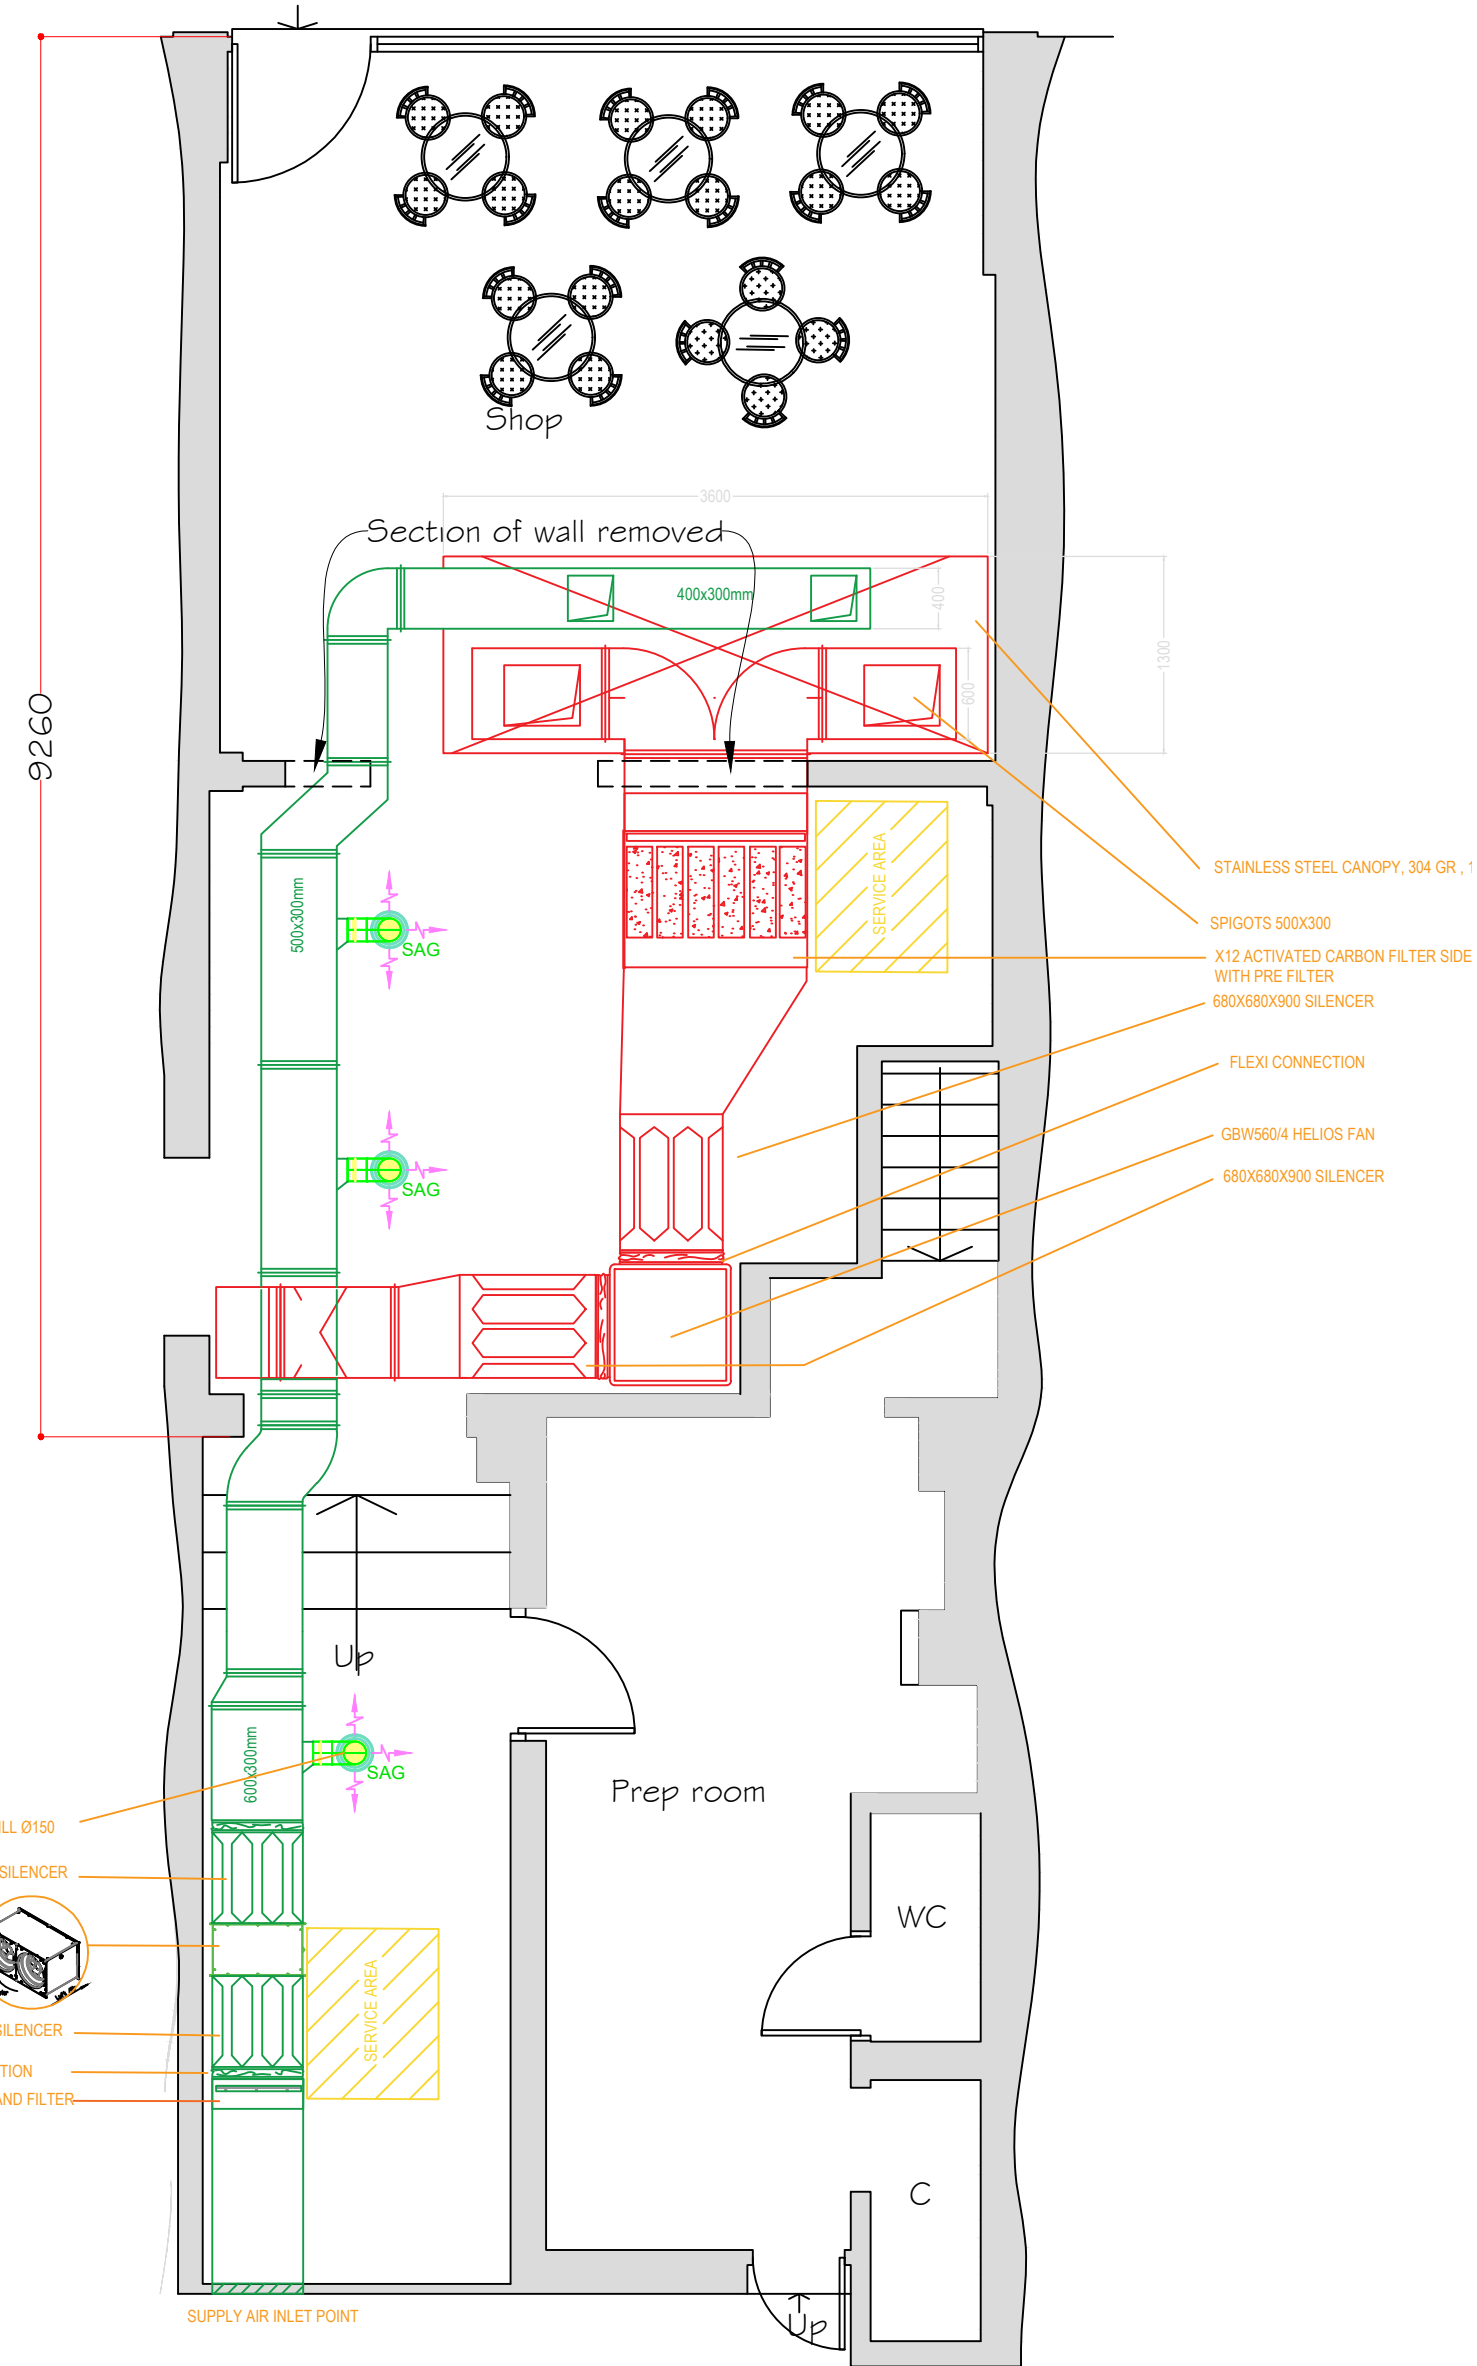

Ground floor plan

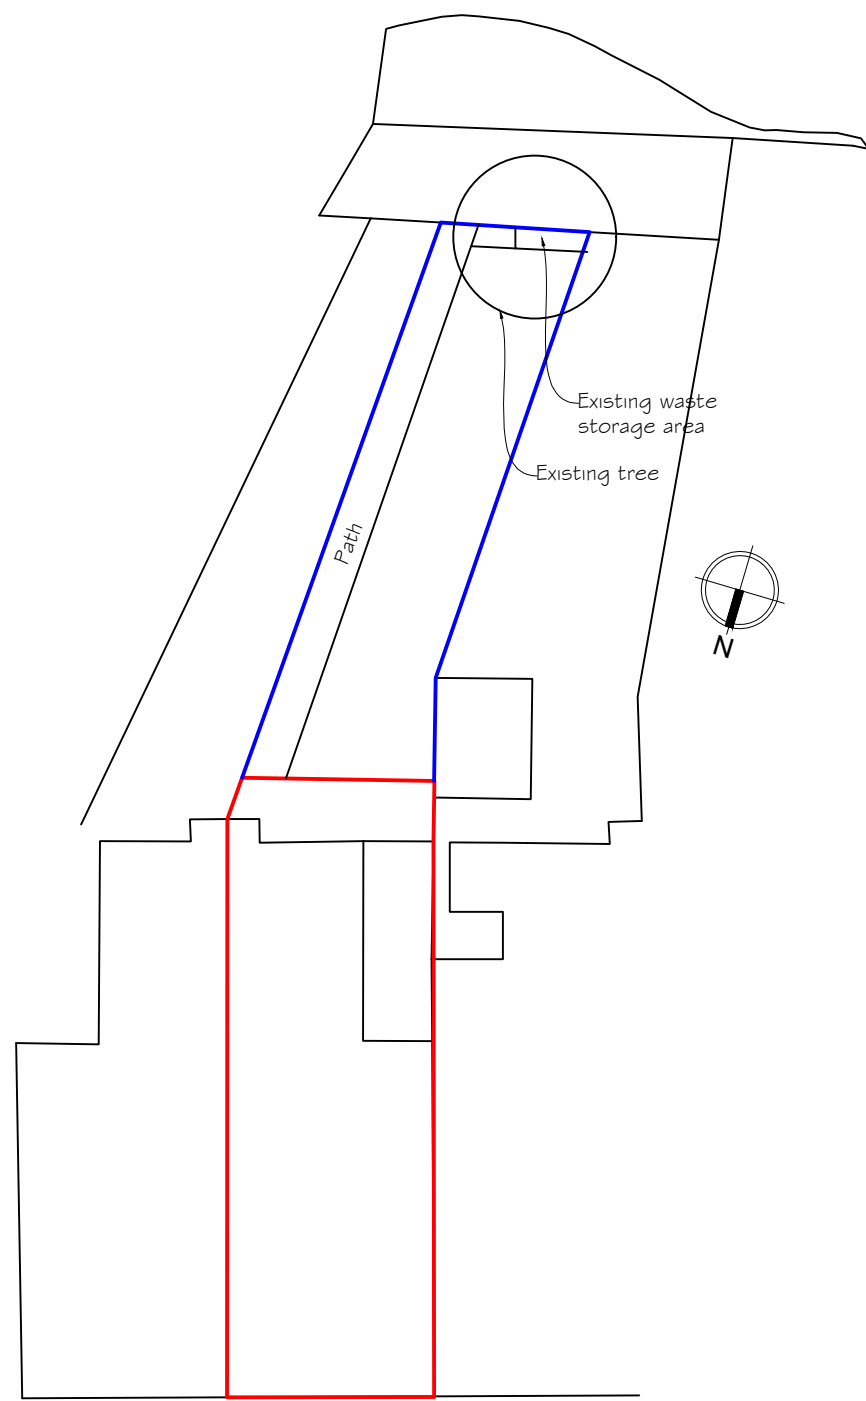

Block Plan

Scale 1:200



Rev B- Cill to shop front added.
Rev A- Extraction details added.

28 November 2023
30 August 2023

Synergy Planning & Property Consultants Ltd The Office The Lanchester Rochester Kent ME3 7NQW		
Client	Oaks Property & Development Ltd	
Address	3 Echo Square Gravesend	
Drawing title	Proposed plans and elevations drawing	
Scale	1:50/1:100/1:200	
Date	June 2023	Drawn by
Drawing No	23/409/02	b