



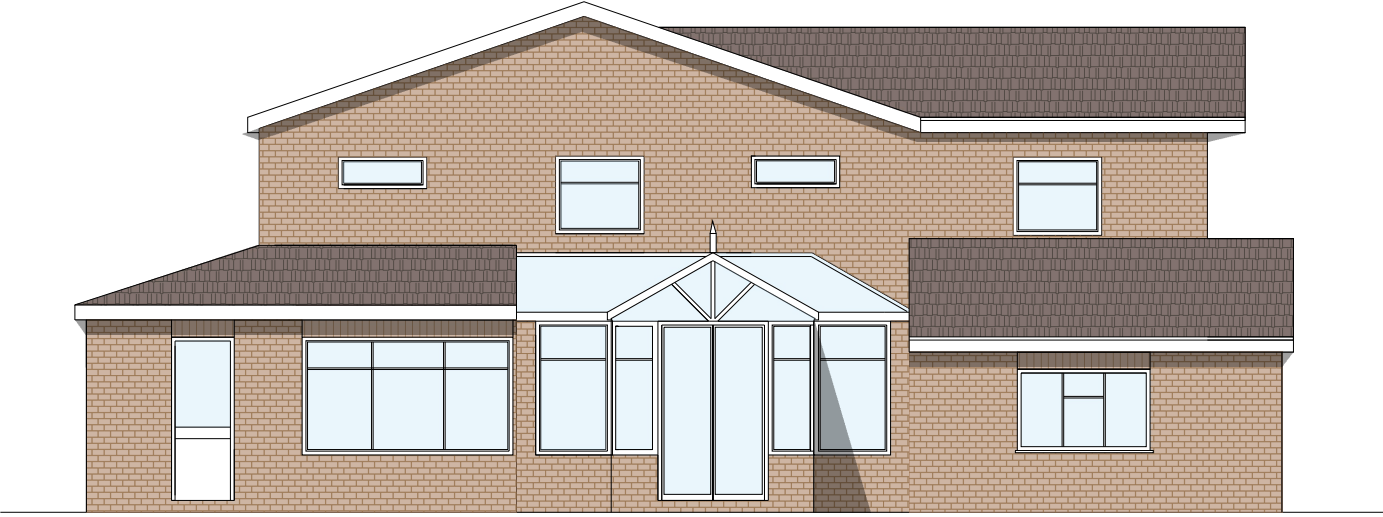


Existing Rear Elevation

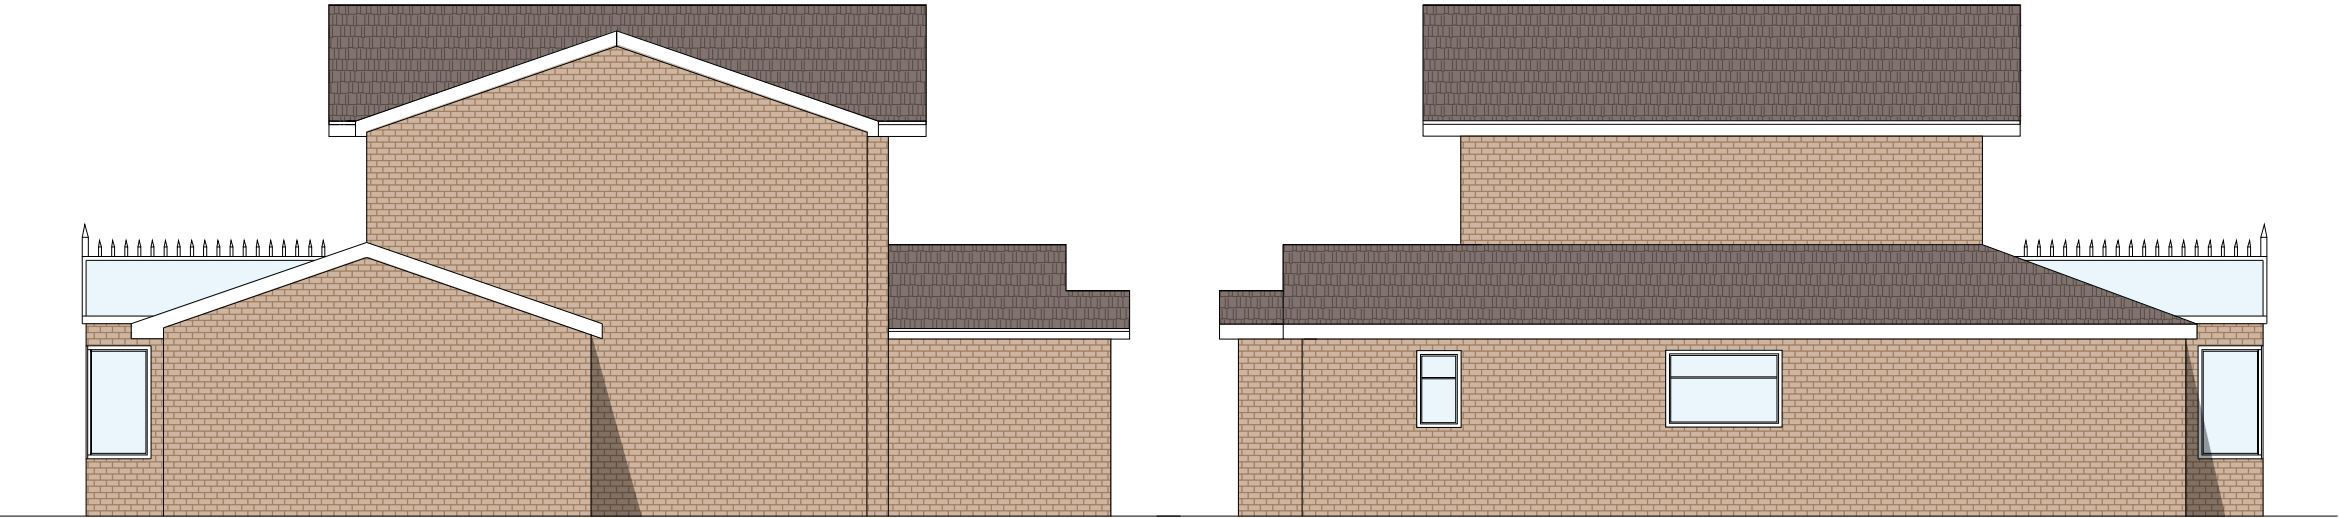

Existing South-West Elevation

Existing North-East Elevation

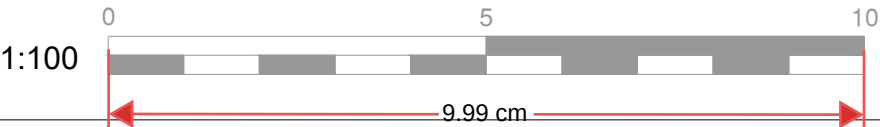

Site: 16 Farmcroft Gravesend, Kent DA11 7LT	
Title: Existing Elevations Rear, South-west, North-east	
Scale at A3: 1:100	Date: 05/12/2023
Drawing no.: 004	Revision: A