




Proposed Rear Elevation

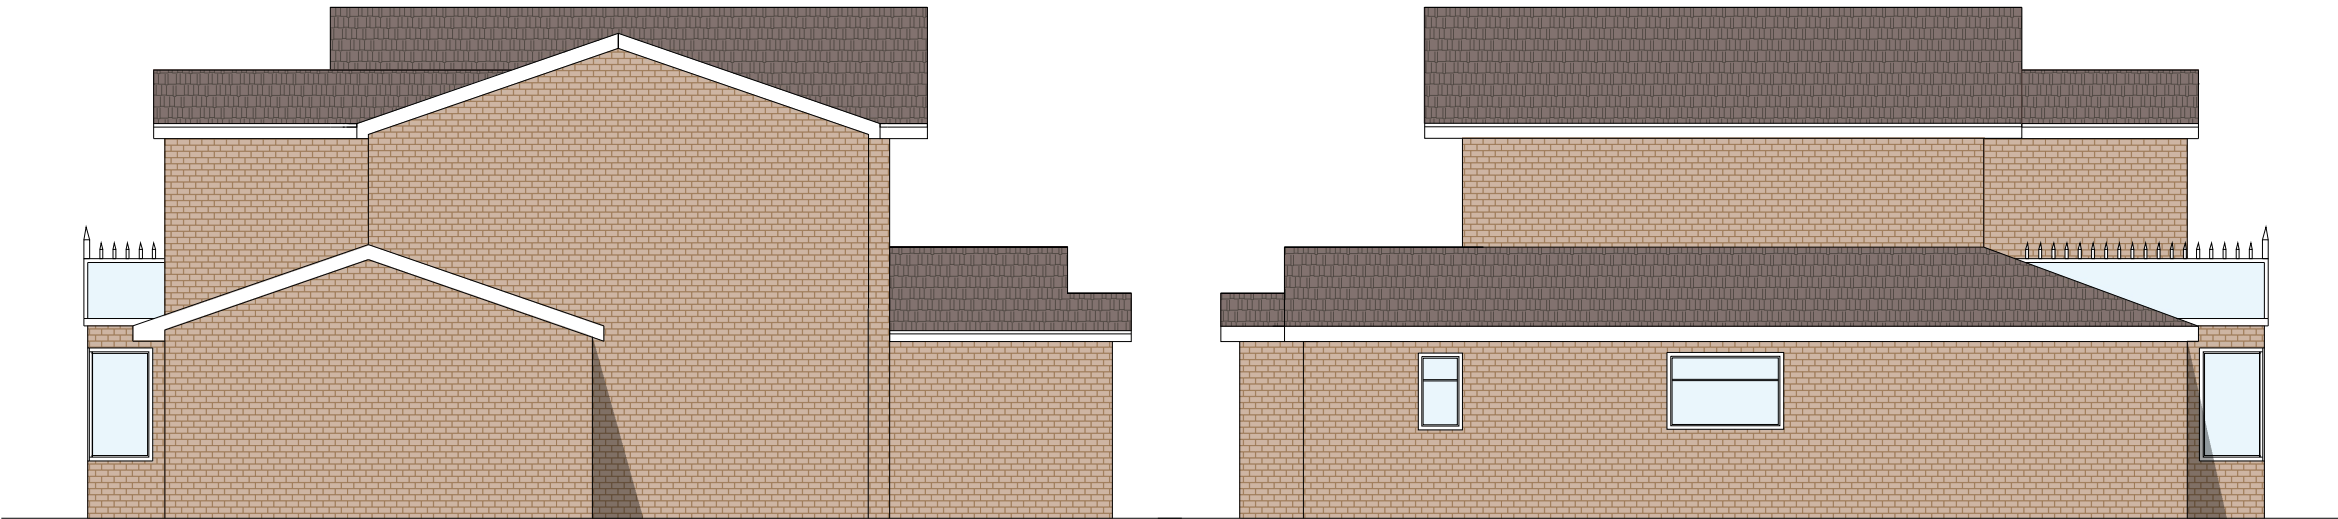

Proposed South-West Elevation

Proposed North-East Elevation



Site: 16 Farmcroft Gravesend, Kent DA11 7LT	
Title: Proposed Elevations Rear, South-west, North-east	
Scale at A3: 1:100	Date: 05/12/2022
Drawing no.: 005	Revision: A