




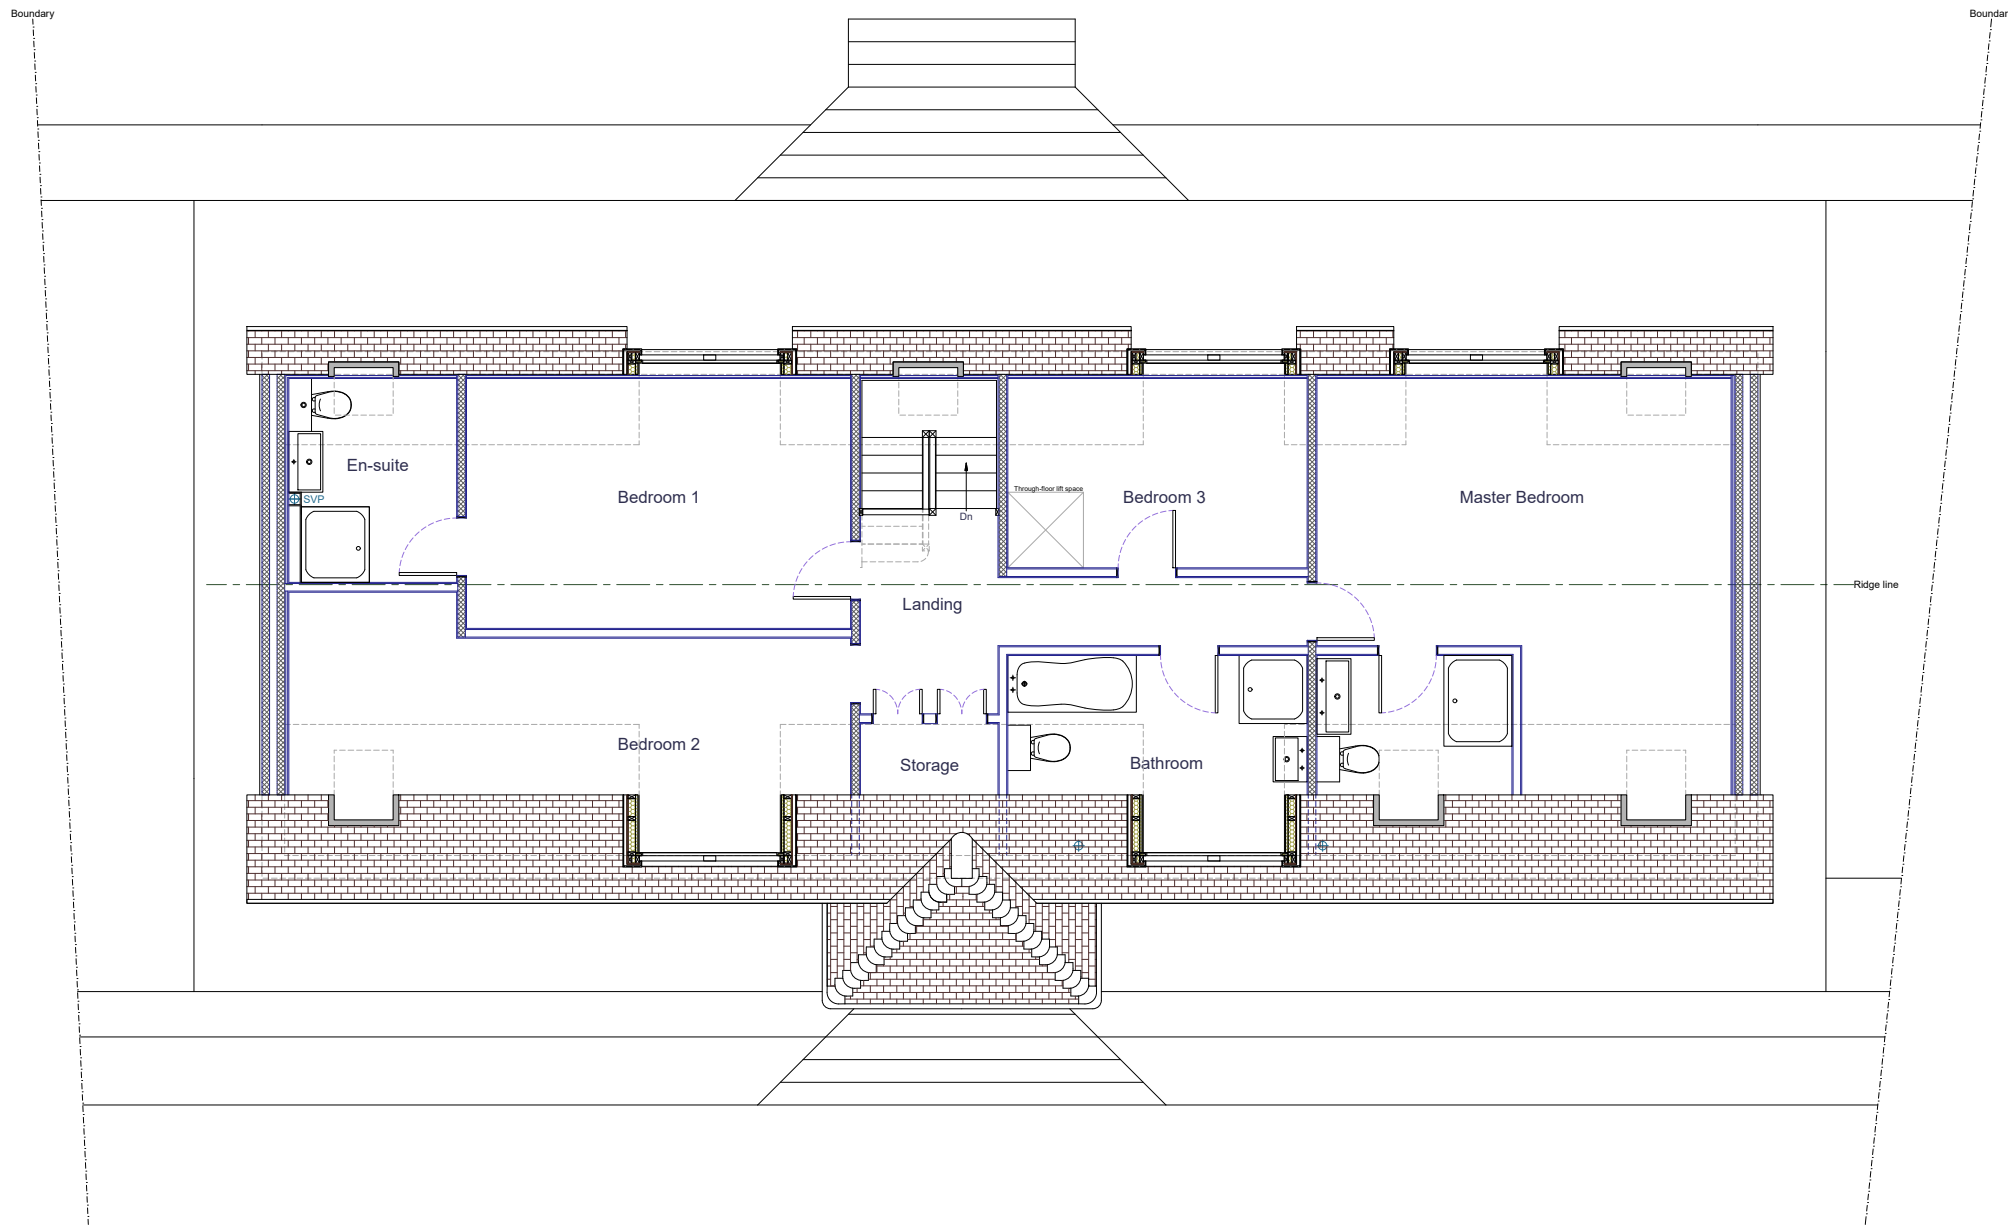


Proposed First Floor Plan

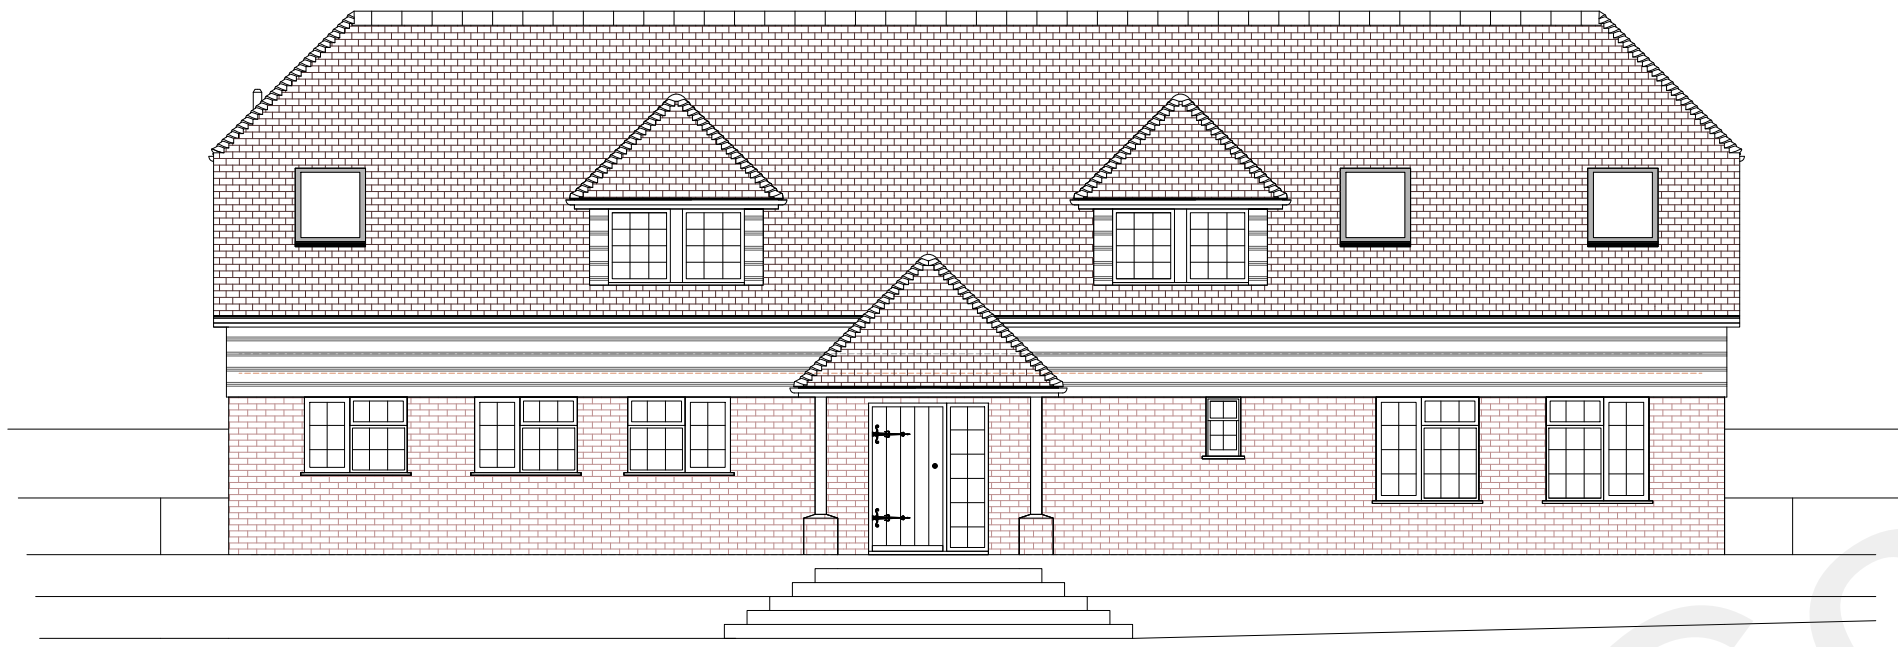


Proposed Front Elevation

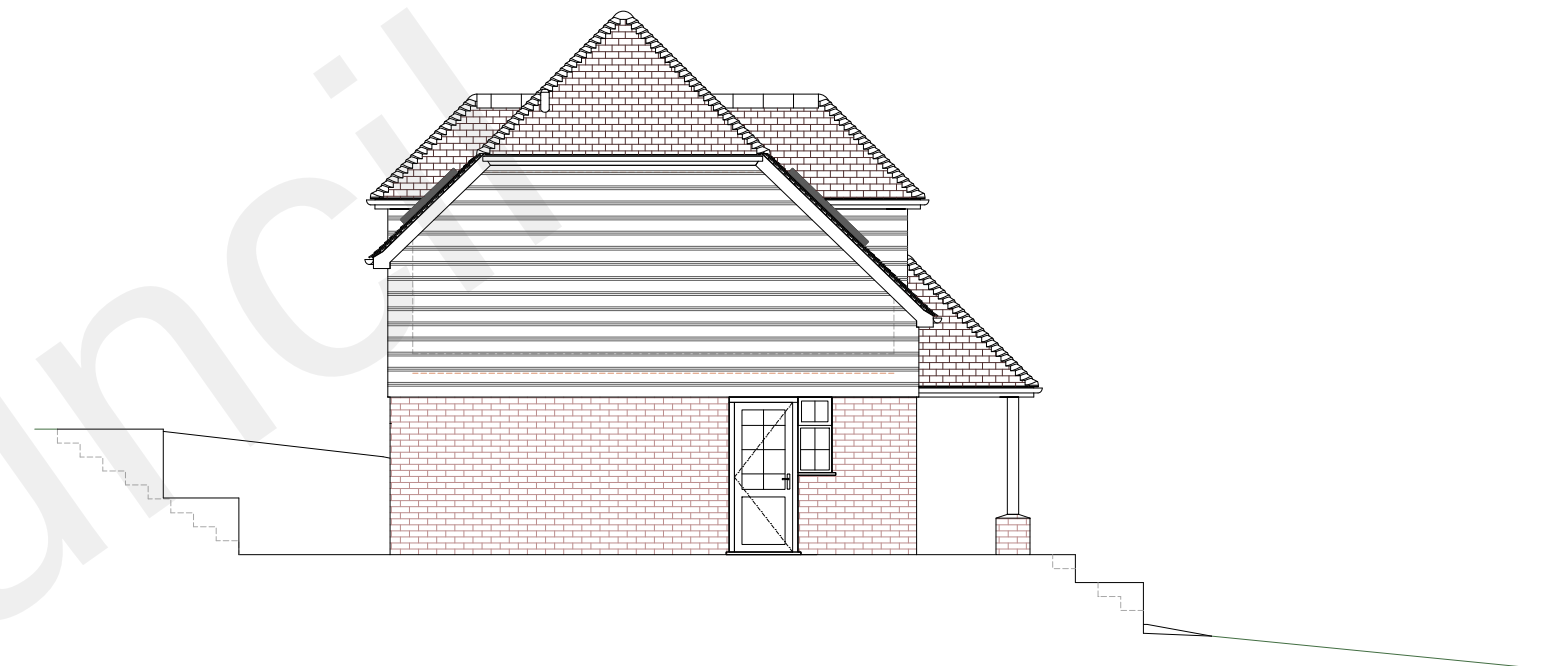


Proposed Left Hand Side Elevation

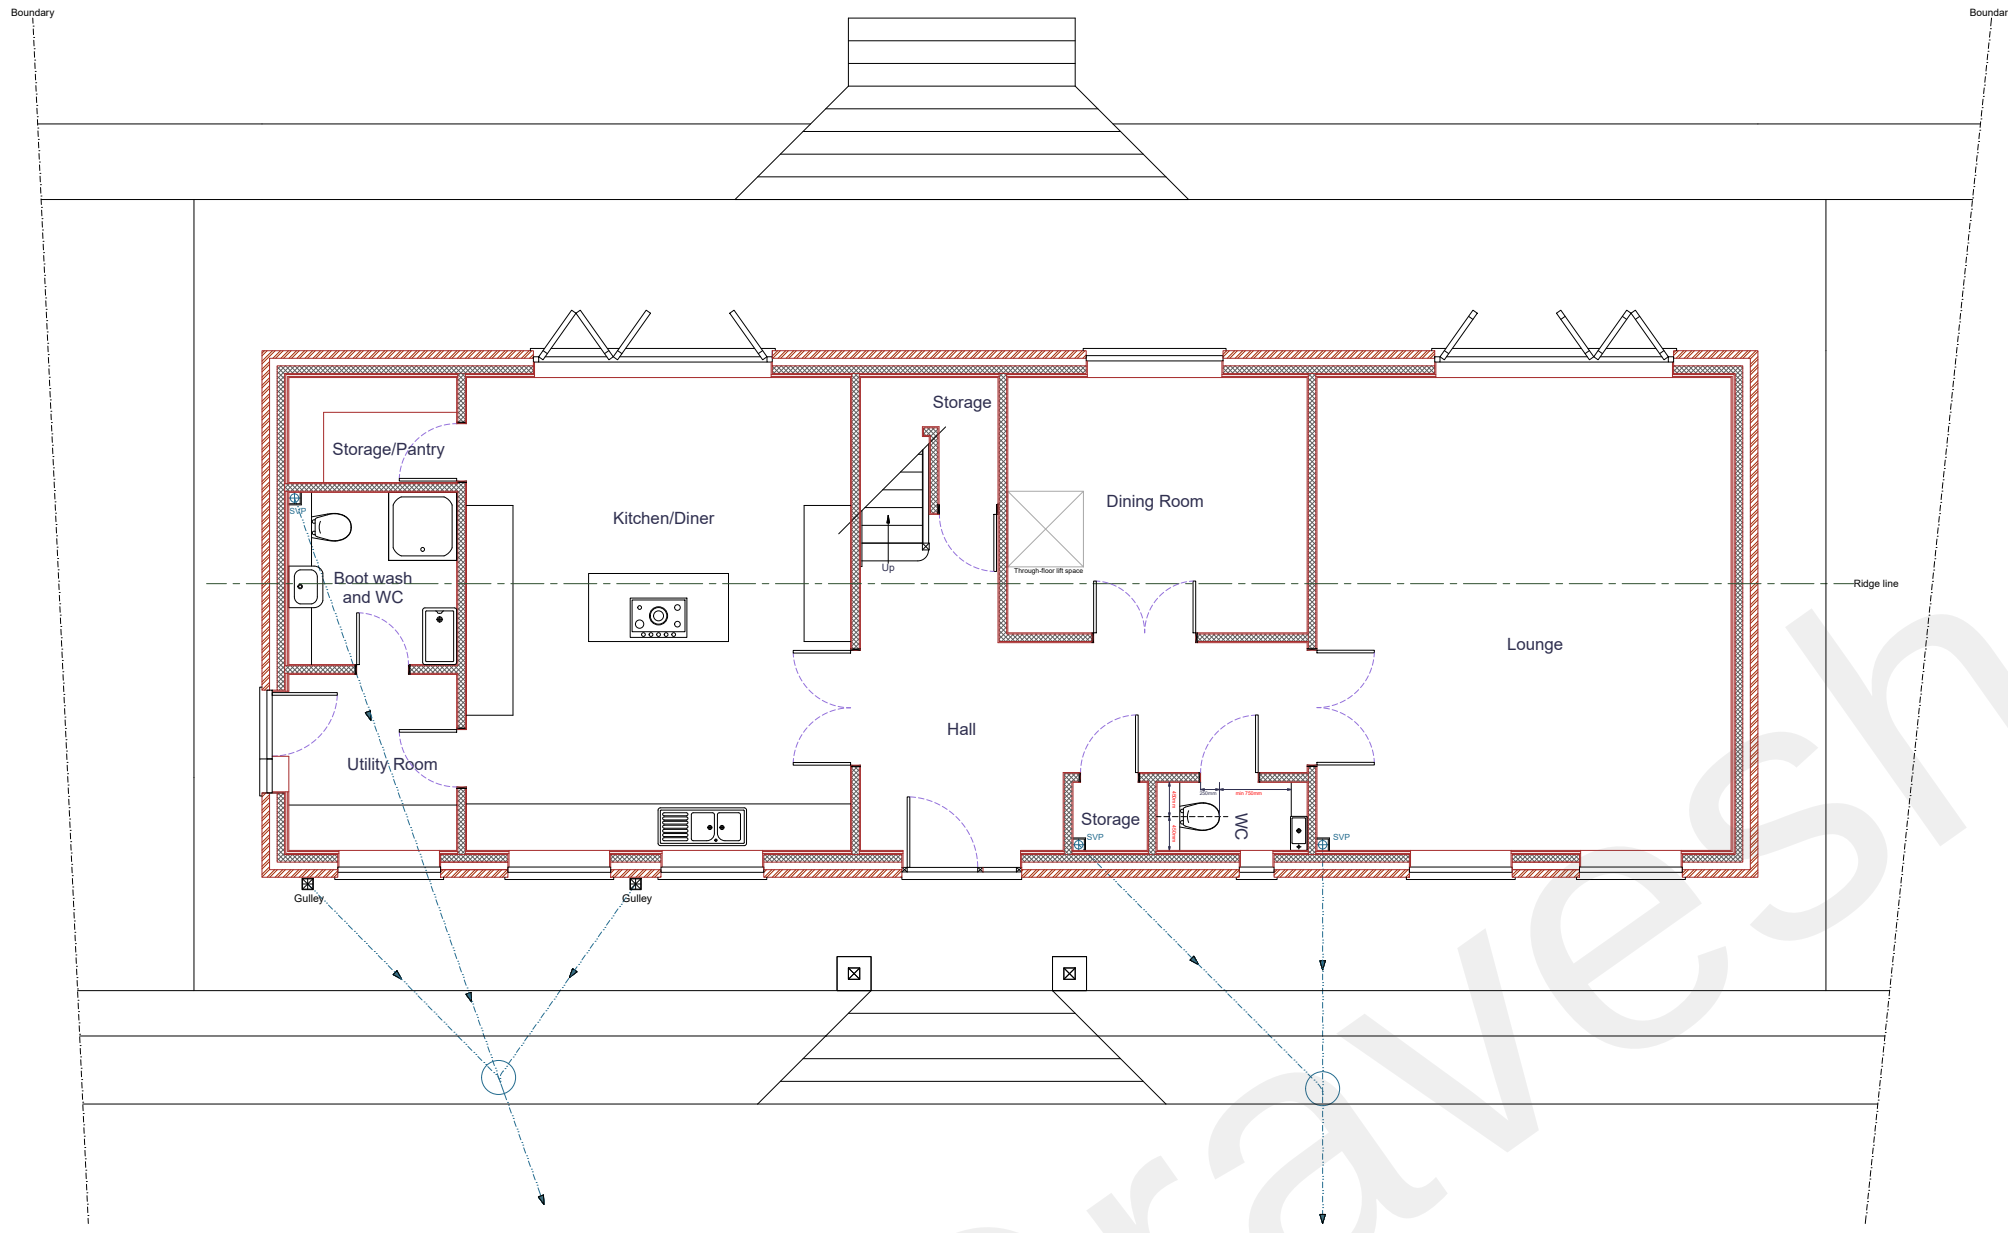

Proposed Ground Floor Plan

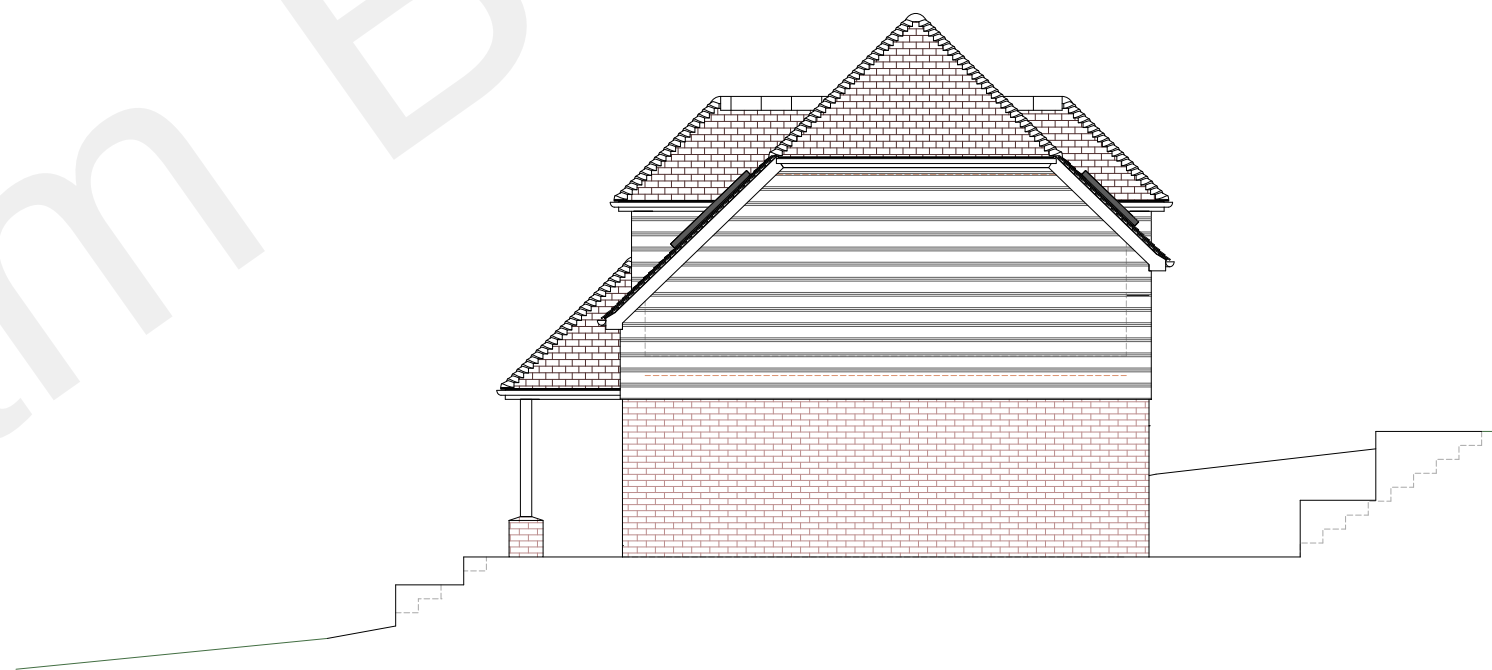

Proposed Right Hand Side Elevation

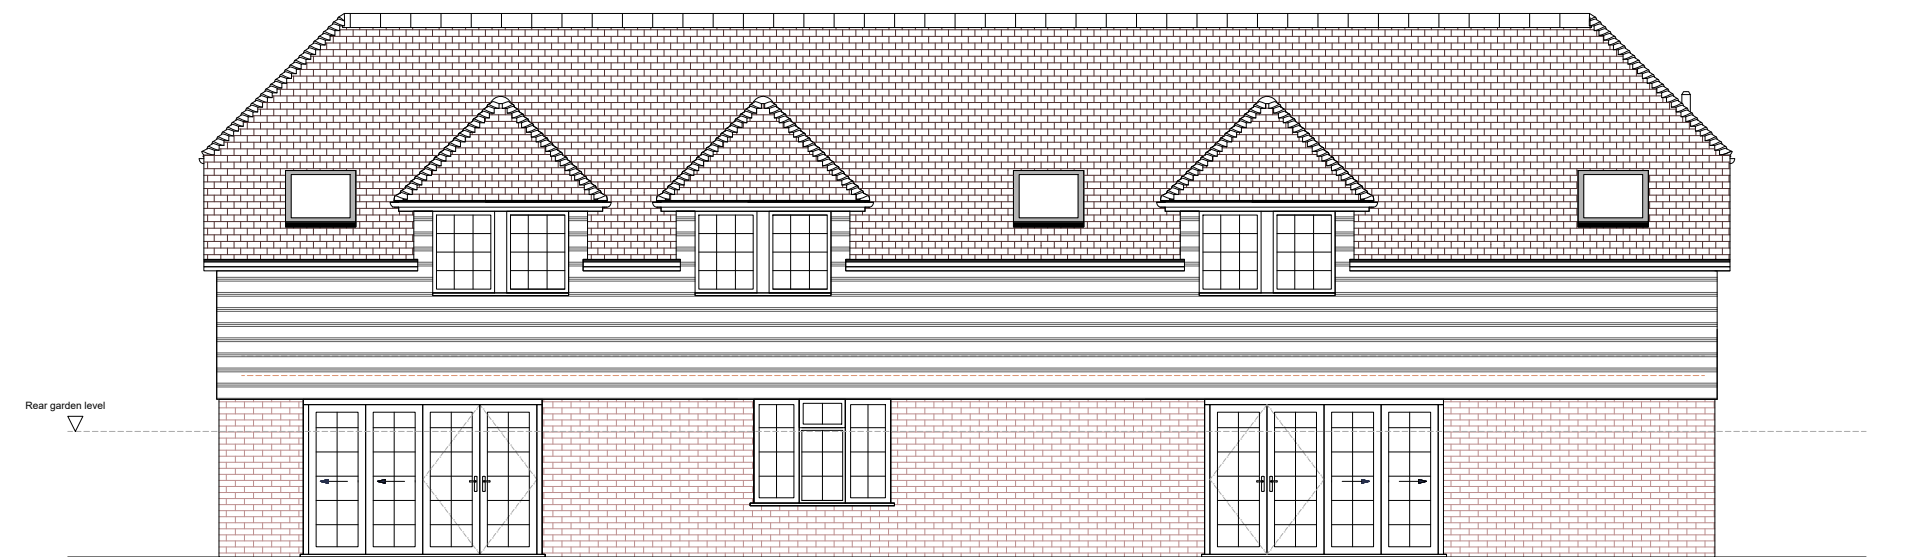

Proposed Rear Elevation

G and C Designs



135 Rainham Road,
Gillingham,
Kent.
ME7 5NQ
Tel: 01634 856 936
Mob: 07973 721 761
E-mail: info@gandcdesigns.com

www.gandcdesigns.com

New dwelling and detached garage

Site:
Badgers Wood
Valley Lane
Meopham
KENT
DA13 0DG

Client:
Mr C Cutts
4 Boleyn Road
Kemsing
KENT
TN15 6RY

Date : 03/06/2022

Scale : 1:100 @ A1

Status: Planning 1

Dm By: VC

Revision no.

Drg No. BWVL003 - Floor Plans and Elevations

Scale 1:100 @ A1 0 m 1 2 3 4 5 6 7 8 9 10 11 m